
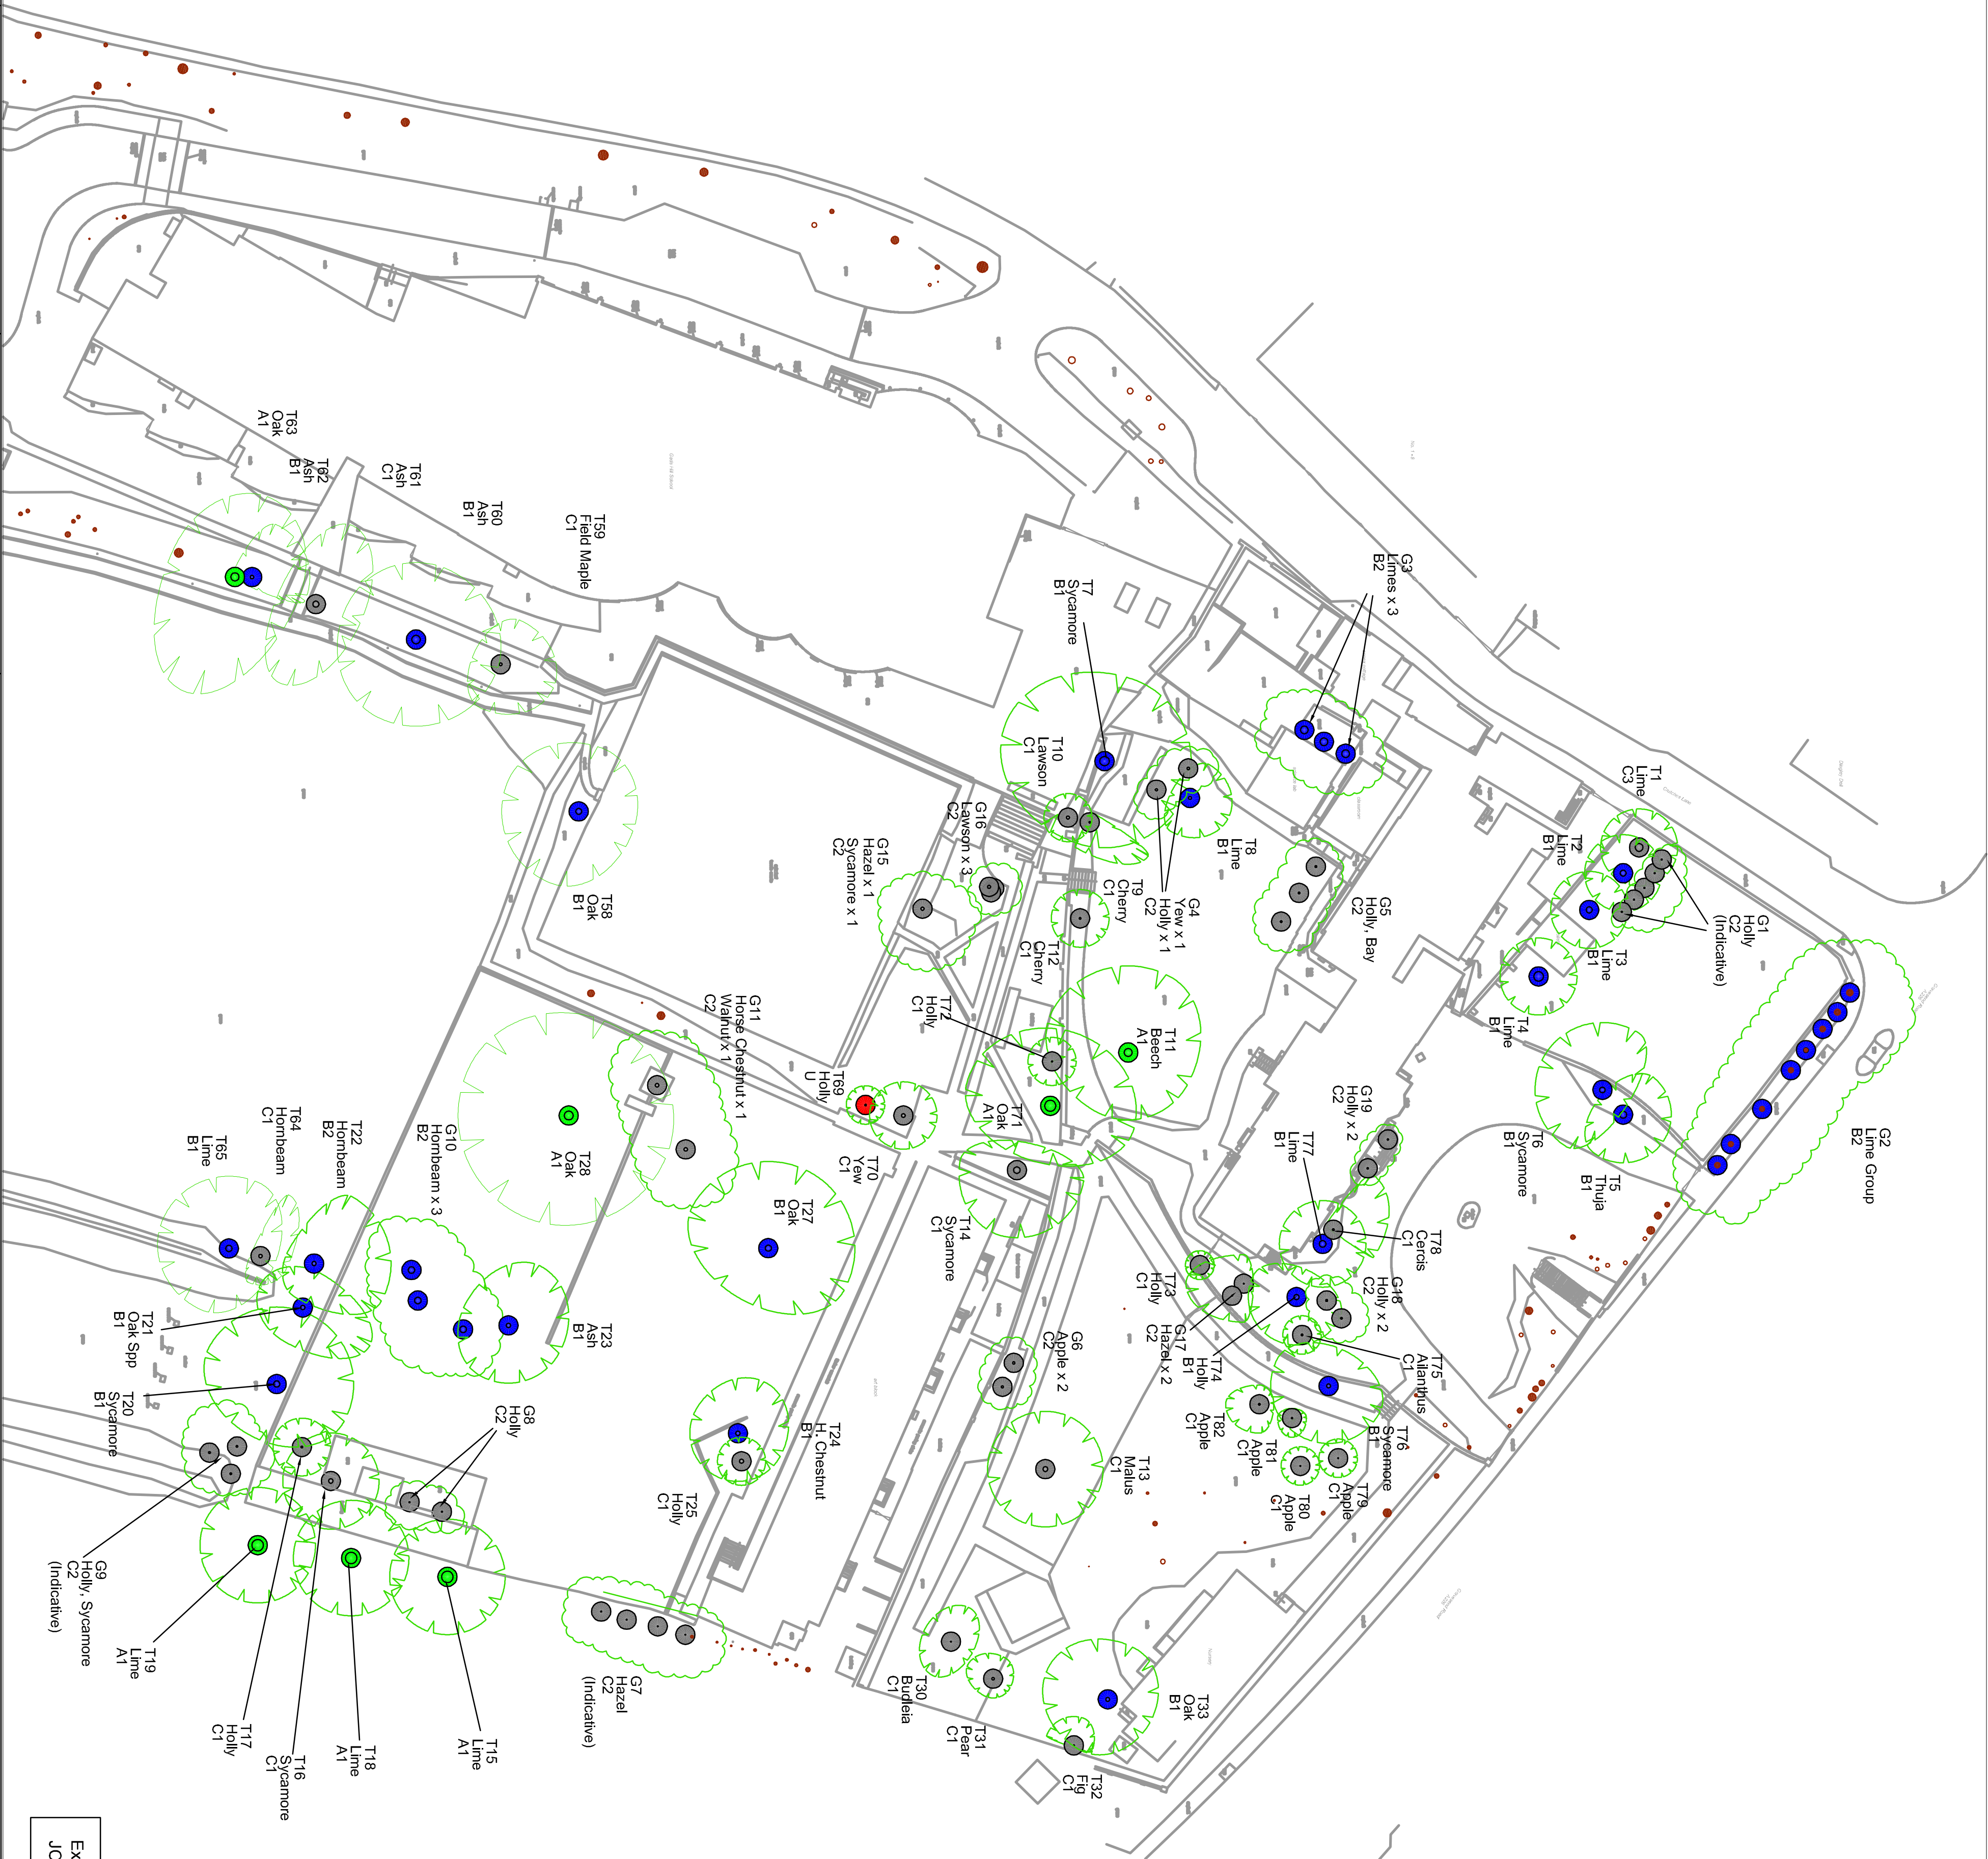


Site Address:
Gads Hill School
Gravesend Road
Higham
Kent
ME3 7PA
Client:

Key:

- Category A Tree (High Value)
- Category B Tree (Moderate Value)
- Category C Tree (Low Value)
- Category U Tree (Poor Condition)

Retention Category	Tree Species	Tree Number
A1	Oak	1

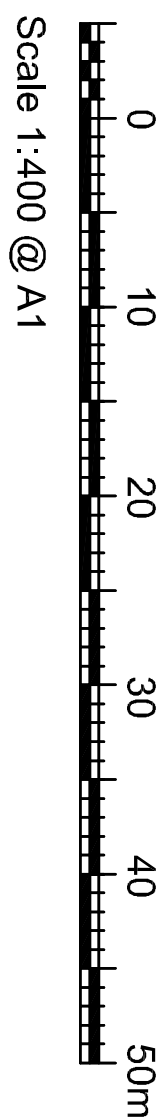

Existing layout & tree locations based on:
JC White, Topographical Survey, Ref: 21/00/141, dated September 2021

- Rev. A: 05 December 2022
- Trees T58-T65 added.
- Canopy of T28 adjusted.