


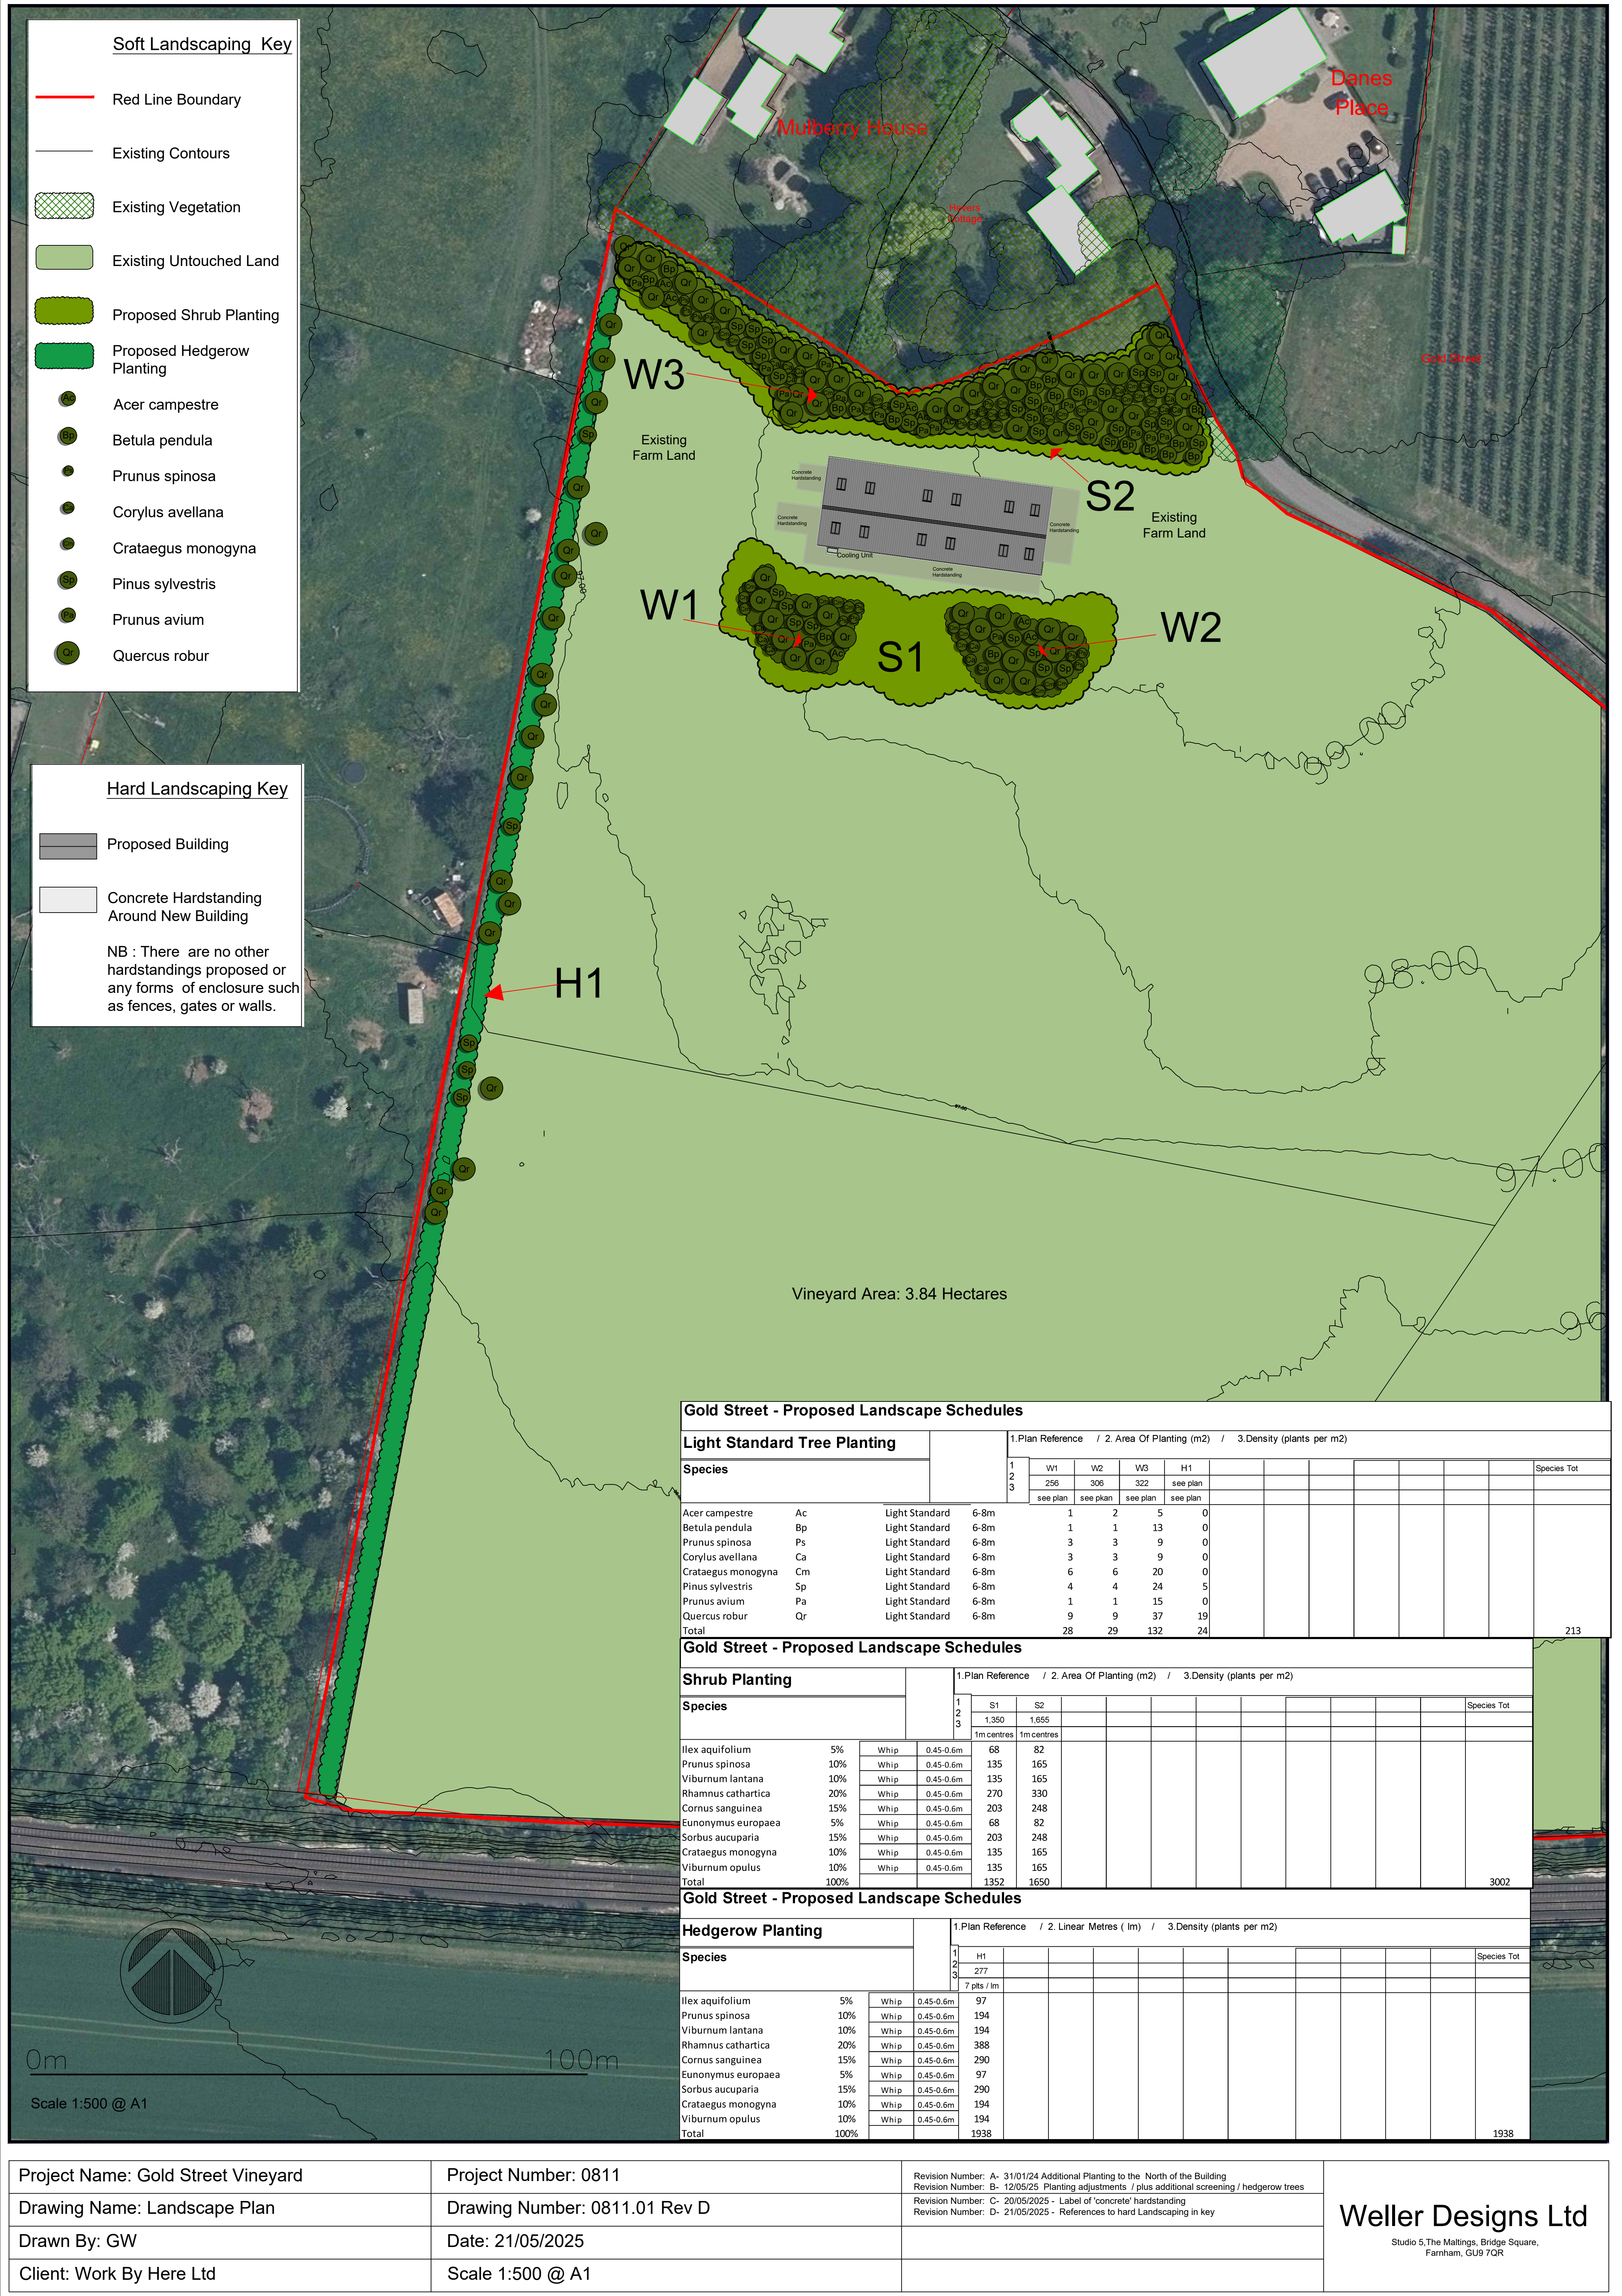

Project Name: Gold Street Vineyard	Project Number: 0811	Revision Number: A- 31/01/24 Additional Planting to the North of the Building Revision Number: B- 12/05/25 Planting adjustments / plus additional screening / hedgerow trees	Weller Designs Ltd Studio 5, The Mallings, Bridge Square, Farnham, GU9 7QR
Drawing Name: Landscape Plan	Drawing Number: 0811.01 Rev D	Revision Number: C- 20/05/2025 - Label of 'concrete' hardstanding Revision Number: D- 21/05/2025 - References to hard Landscaping in key	
Drawn By: GW	Date: 21/05/2025		
Client: Work By Here Ltd	Scale 1:500 @ A1		