


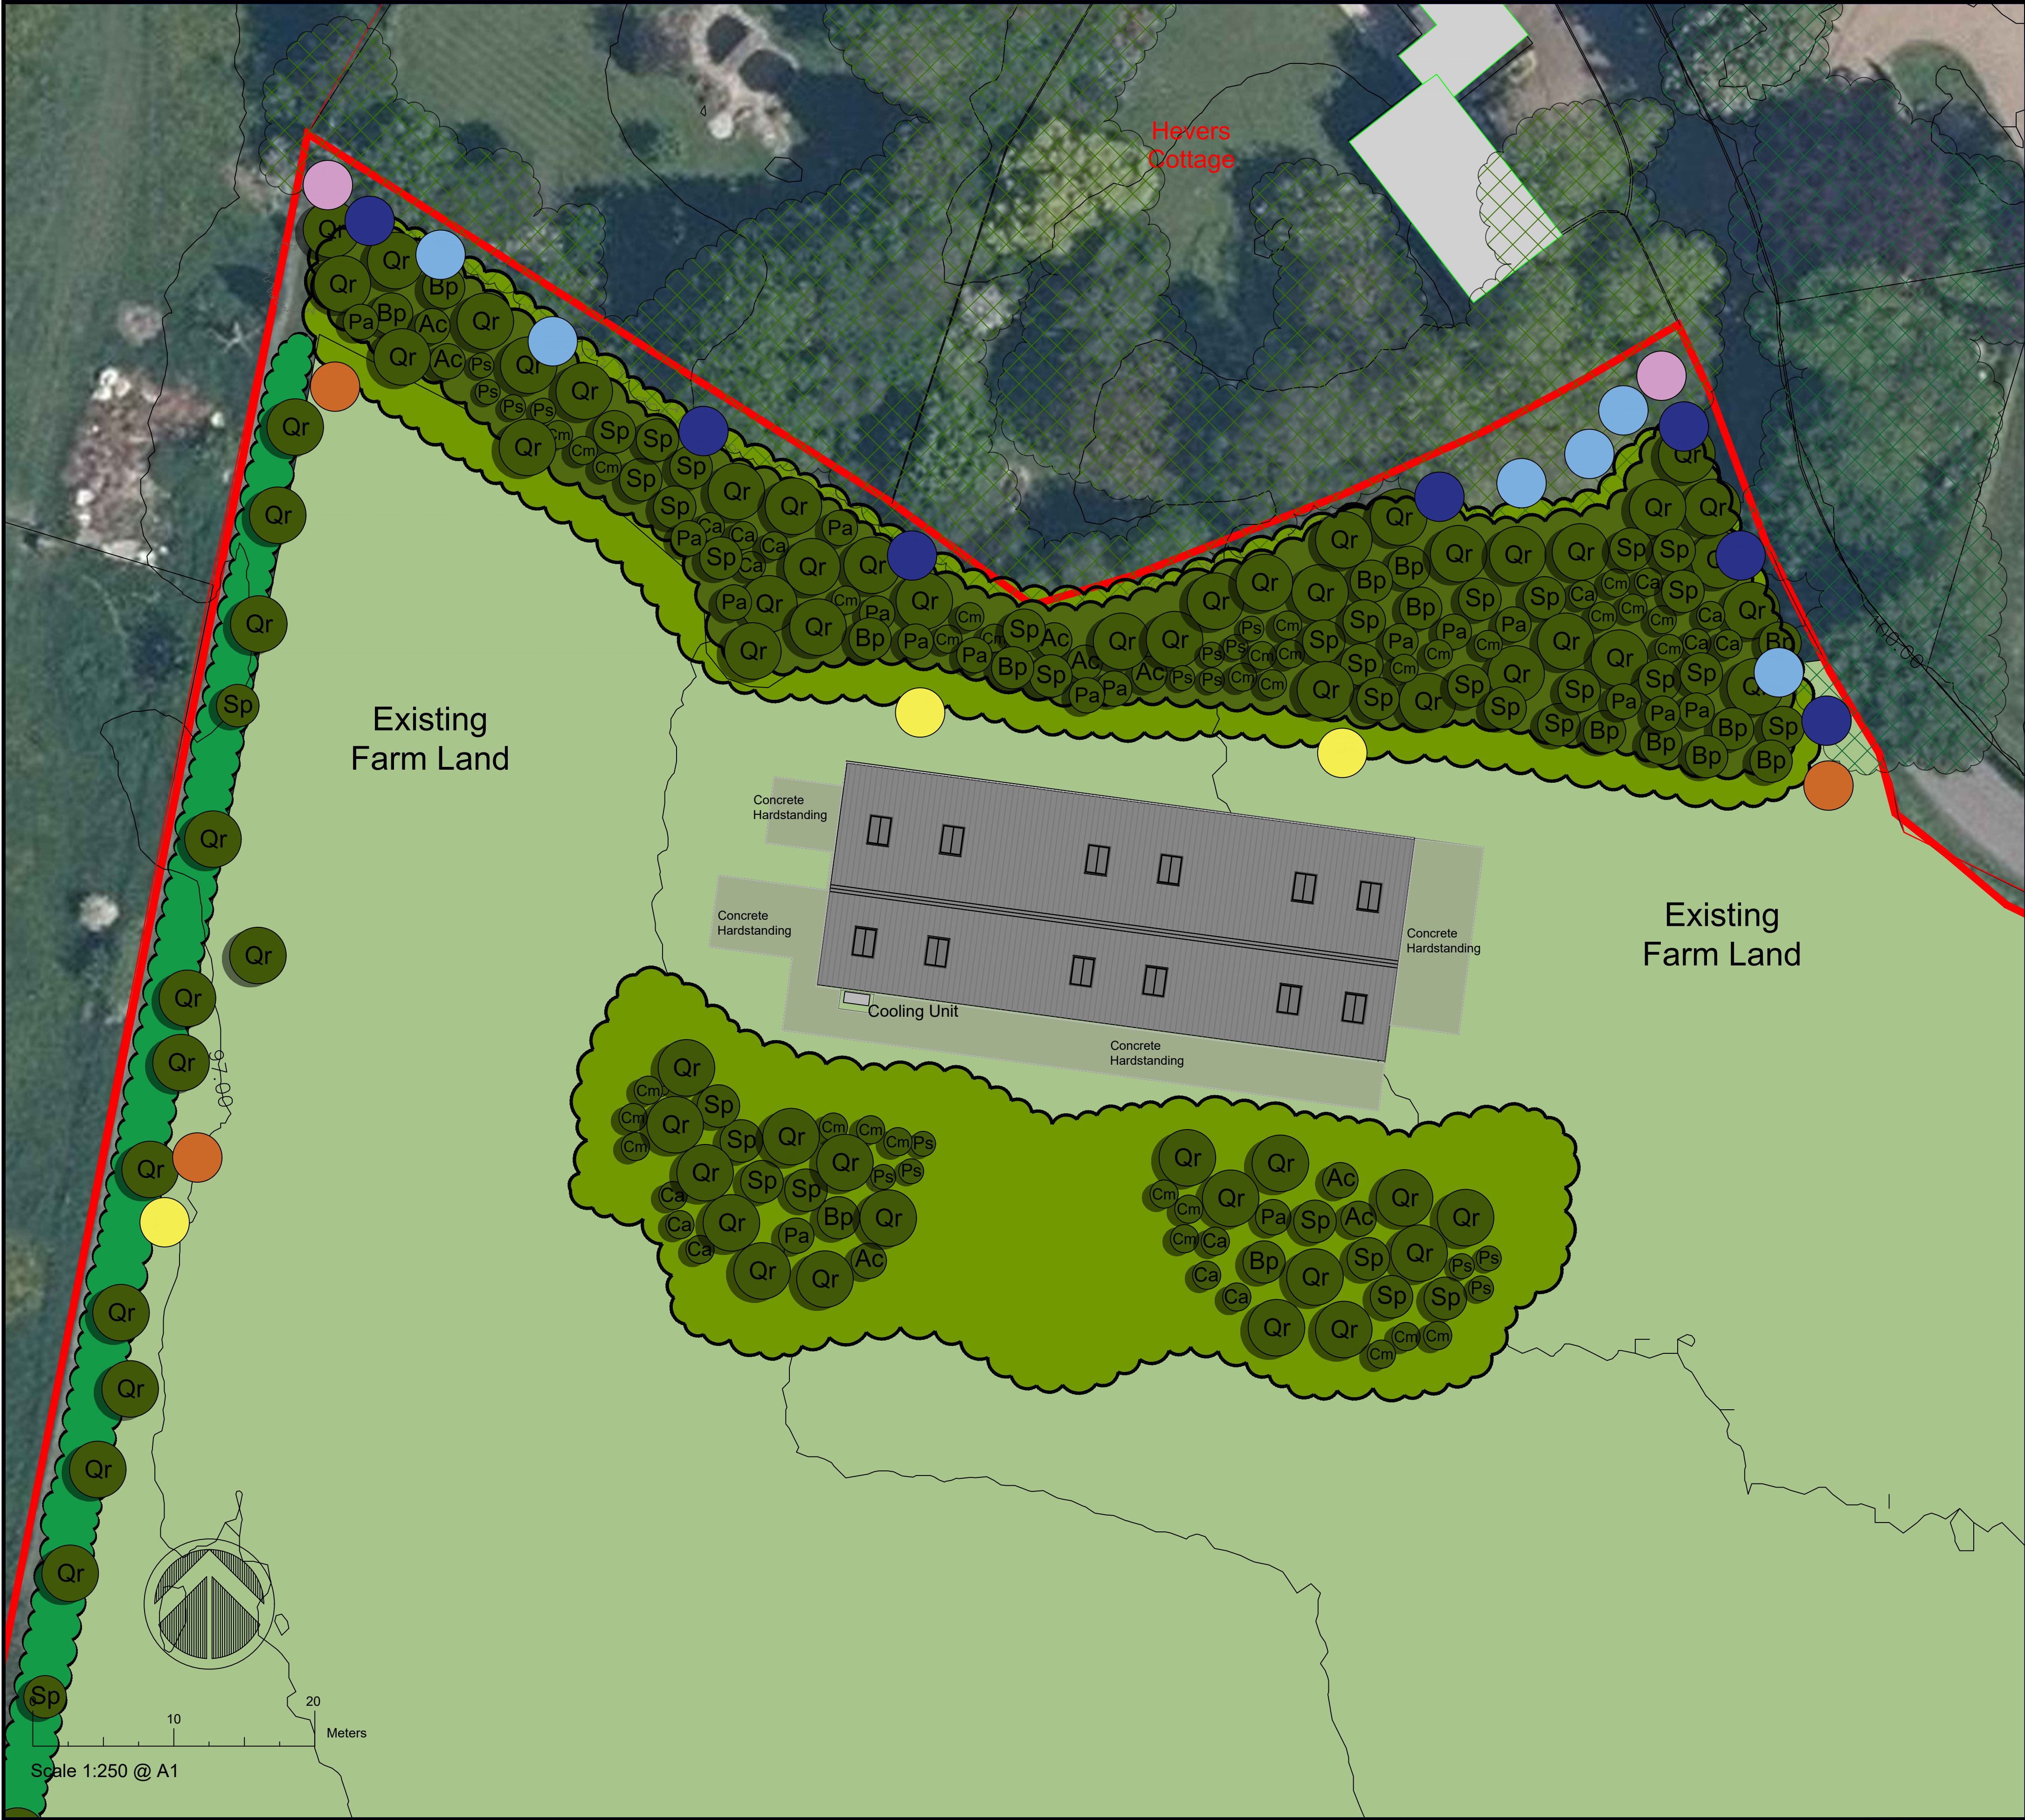


- Proposed Bat Boxes
- Proposed Bird Boxes
- Proposed Tawny Owl Boxes
- Proposed Loggeries
- Proposed Hibernacula



Bird Boxes



Bird Boxes

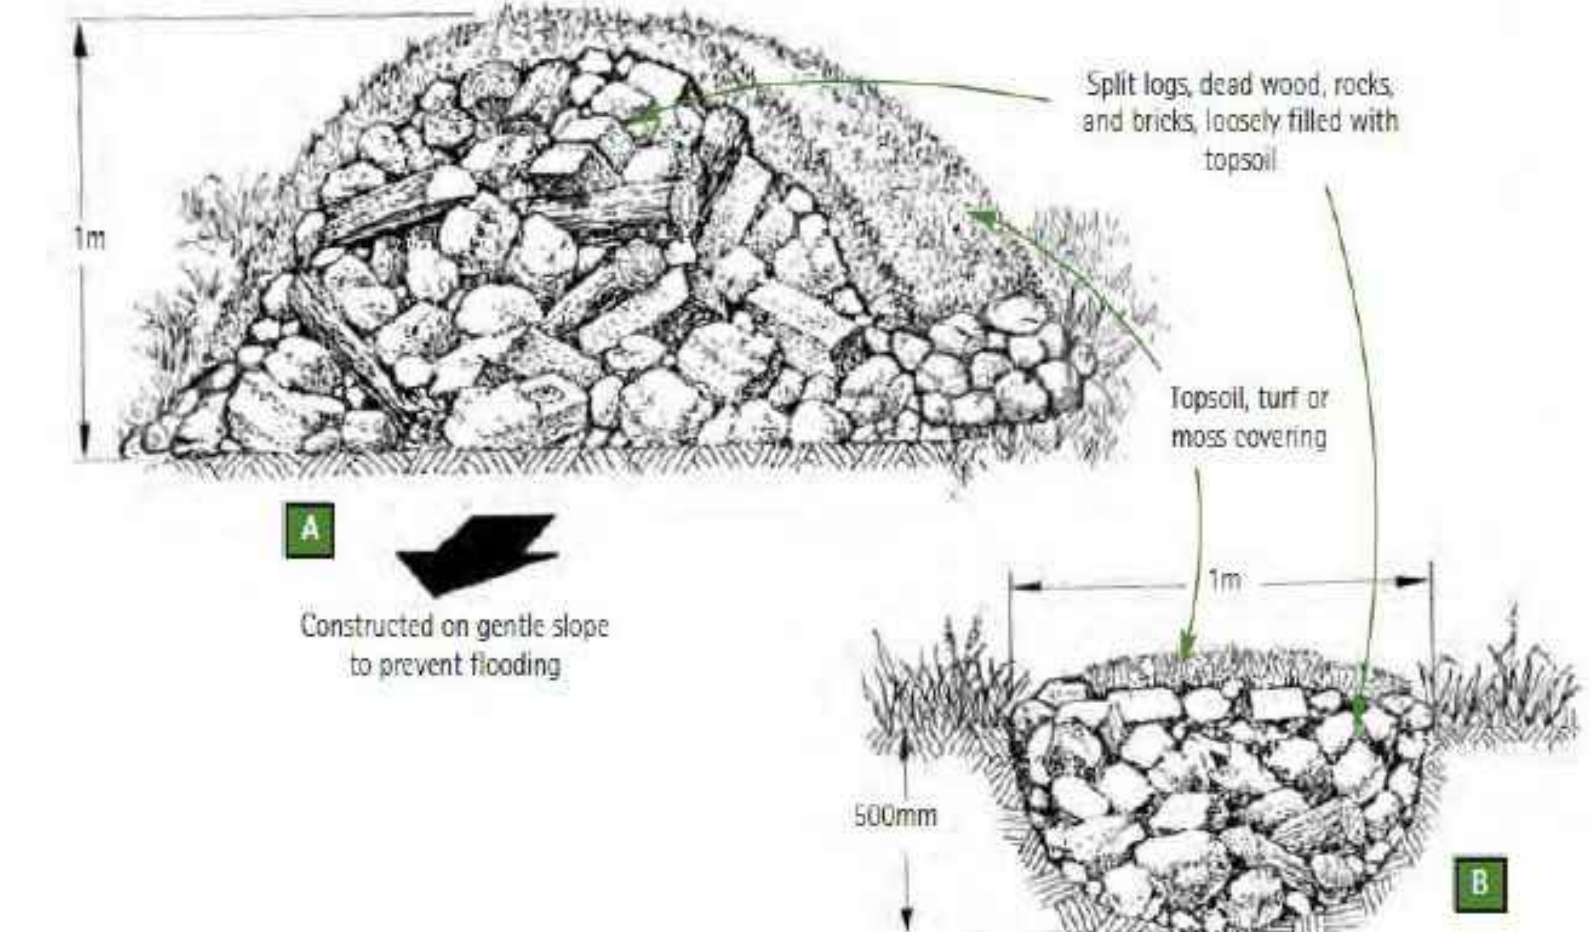

Typical Detail Of Hibernacula Design ('A' for impermeable 'B' = free draining soils)



Log Pile Habitat Feature For Invertebrate Species

Project Name: Gold Street Vineyard	Project Number: 0811	Weller Designs Ltd Studio 5, The Maltings, Bridge Square, Farnham, GU9 7QR
Drawing Name: Measures To Promote Biodiversity Enhancement	Drawing Number: 0811.02	
Drawn By: GW	Date: 12/05/2025	
Client: Work By Here Ltd	Scale 1:250 @ A1	