
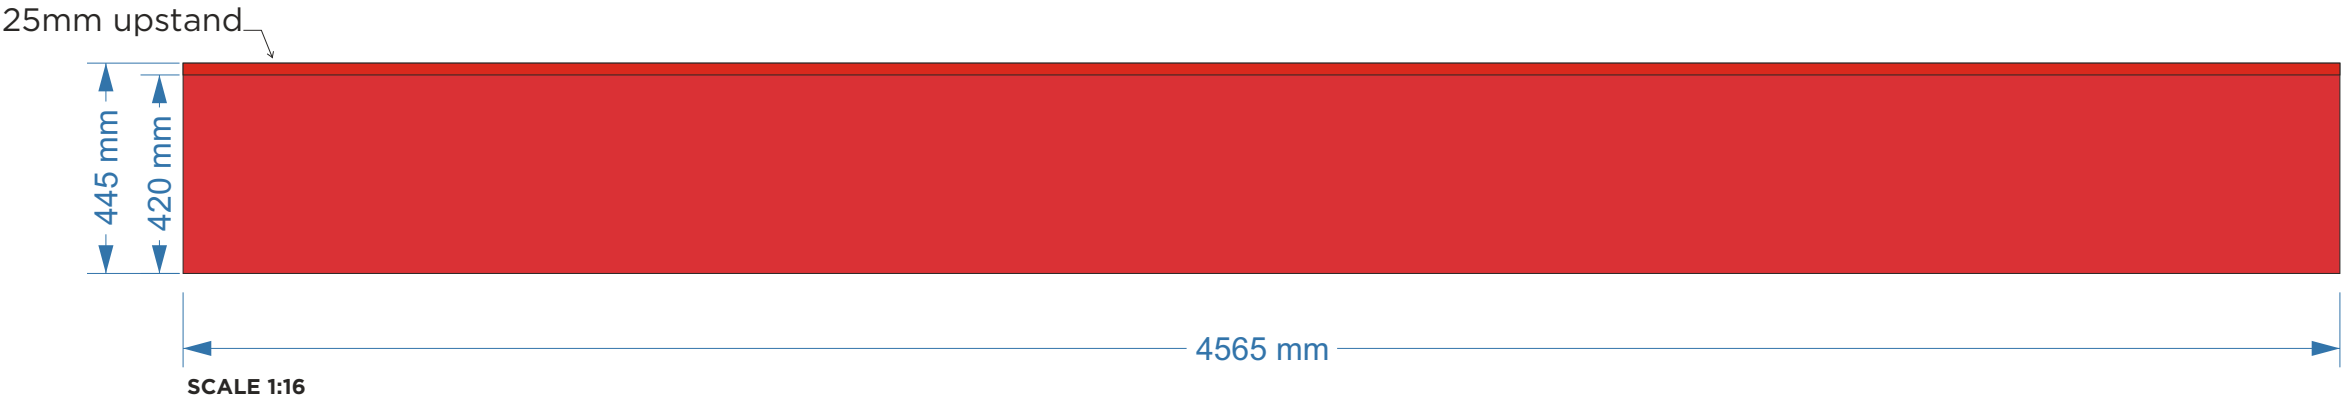


Item 2 - LHS FASCIA

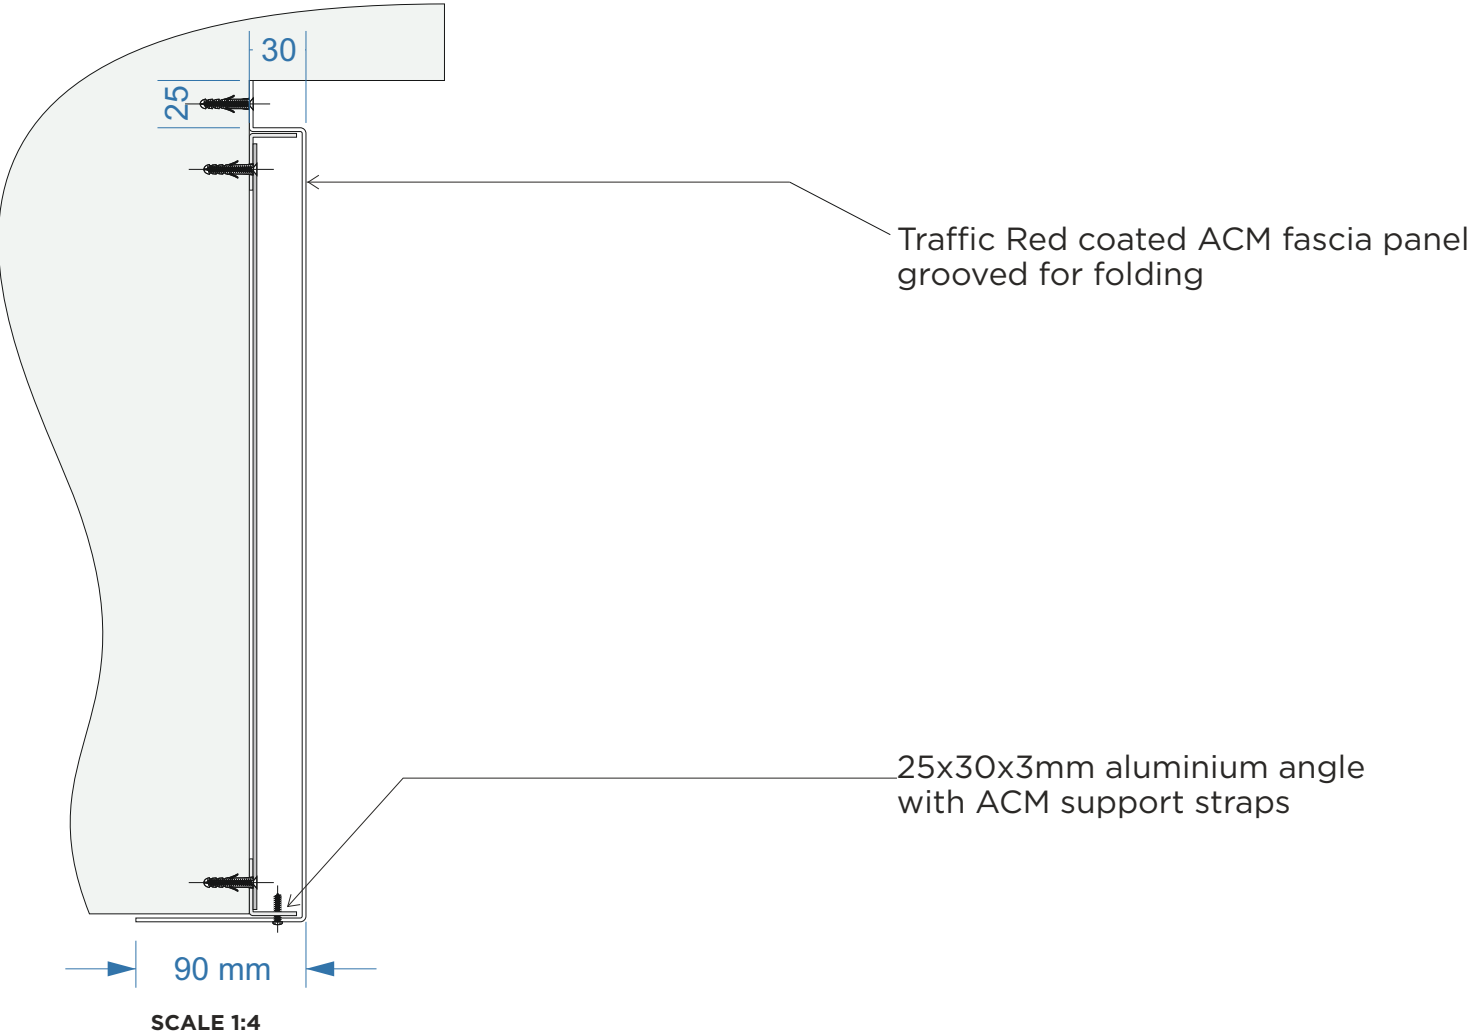

 IVC SIGNS LIMITED 1-2 Cobbswood Industrial Estate, Brunswick Road, Ashford, Kent, TN23 1EL ☎ 01233 552 980 @ enquiries@ivcsigns.co.uk 🌐 ivcsigns.co.uk	CLIENT	One Stop Stores Limited	SCALE		First Issue	DATE	13/10/2025	DRAWN BY	CT	CHECKED BY	**	REV		DATE		DRAWN BY	CHECKED BY	Steel Grade & Condition used S355JR or 235	
	SITE ADDRESS	One Stop, 6786 9 The Hive, Northfleet, Kent Da11 9DE	PAGE SIZE	A3	REV	A	Trough Light Removed	14/10/2025	CT									Weld size 6mm fillet	Execution Class EXC 2
			PAGE NUMBER	4 /12	B		Item 10 adjusted	11/11/2025	CT									Confidential Information, this must not be shared or duplicated without prior written consent from IVC Signs Limited. Copyright© IVC Signs Limited. No part of this drawing may be copied or reproduced without the express written permission of IVC Signs Limited. All images displayed have reduced resolution to manage document file size.	
	PROJECT / PRODUCT	New Signs	all dimensions are in mm unless otherwise stated		C		Window Graphic updated	19/11/2025	CT										
	JOB NUMBER	P-PS12430-01																	