Item 1 - RHS FASCIA

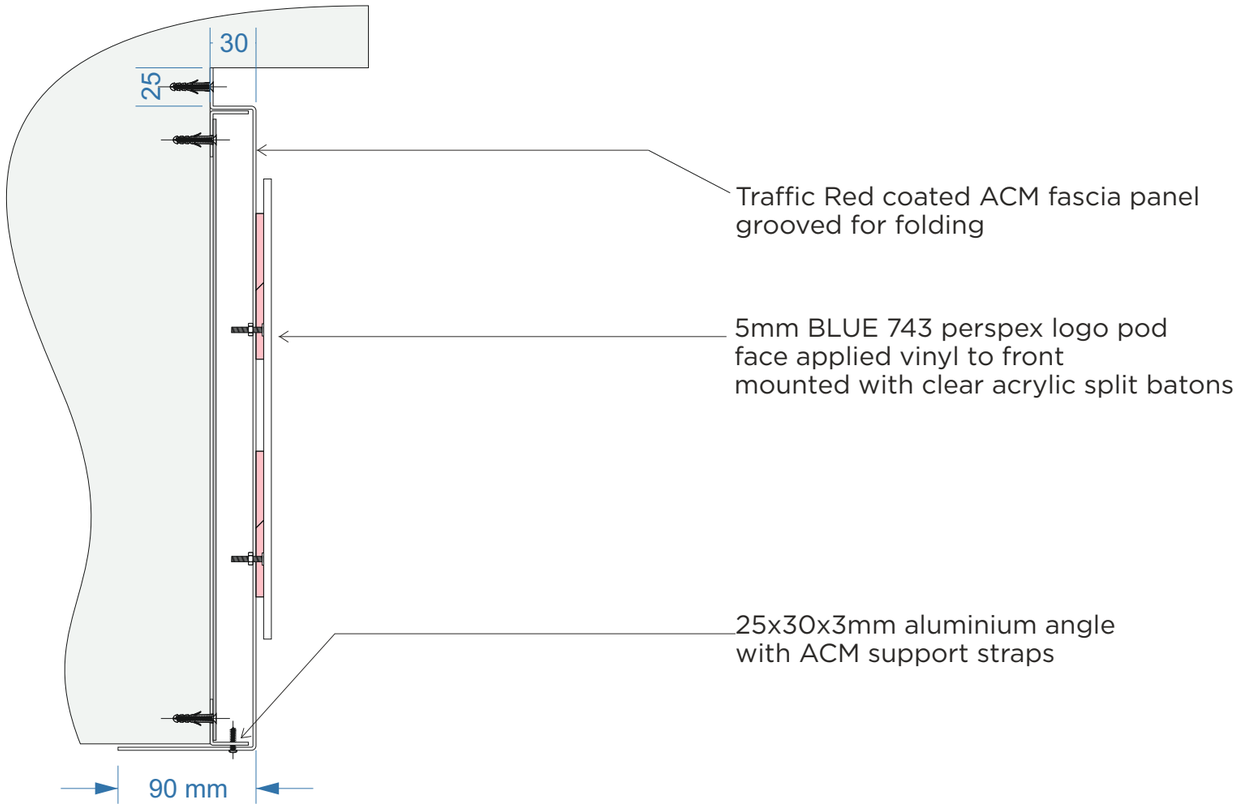

SCALE 1:4

SCALE 1:16

IVC SIGNS

IVC SIGNS LIMITED
1-2 Cobbswood Industrial Estate, Brunswick Road, Ashford, Kent, TN23 1EL
01233 552 980 enquiries@ivcsigns.co.uk ivcsigns.co.uk

CLIENT	One Stop Stores Limited
SITE ADDRESS	One Stop, 6786 9 The Hive, Northfleet, Kent Da11 9DE
PROJECT / PRODUCT	New Signs
JOB NUMBER	P-PS12430-01
SCALE	
PAGE SIZE	A3
PAGE NUMBER	3 /12
	all dimensions are in mm unless otherwise stated

REV		DATE	DRAWN BY	CHECKED BY
	First Issue	13/10/2025	CT	**
A	Trough Light Removed	14/10/2025	CT	
B	Item 10 adjusted	11/11/2025	CT	
C	Window Graphic updated	19/11/2025	CT	

REV		DATE	DRAWN BY	CHECKED BY

Steel Grade & Condition used S355JR or 235

Weld size 6mm fillet | Execution Class EXC 2

Confidential Information, this must not be shared or duplicated without prior written consent from IVC Signs Limted.

Copyright© IVC Signs Limited.
No part of this drawing may be copied or reproduced without the express written permission of IVC Signs Limited.

All images displayed have reduced resolution to manage document file size.