



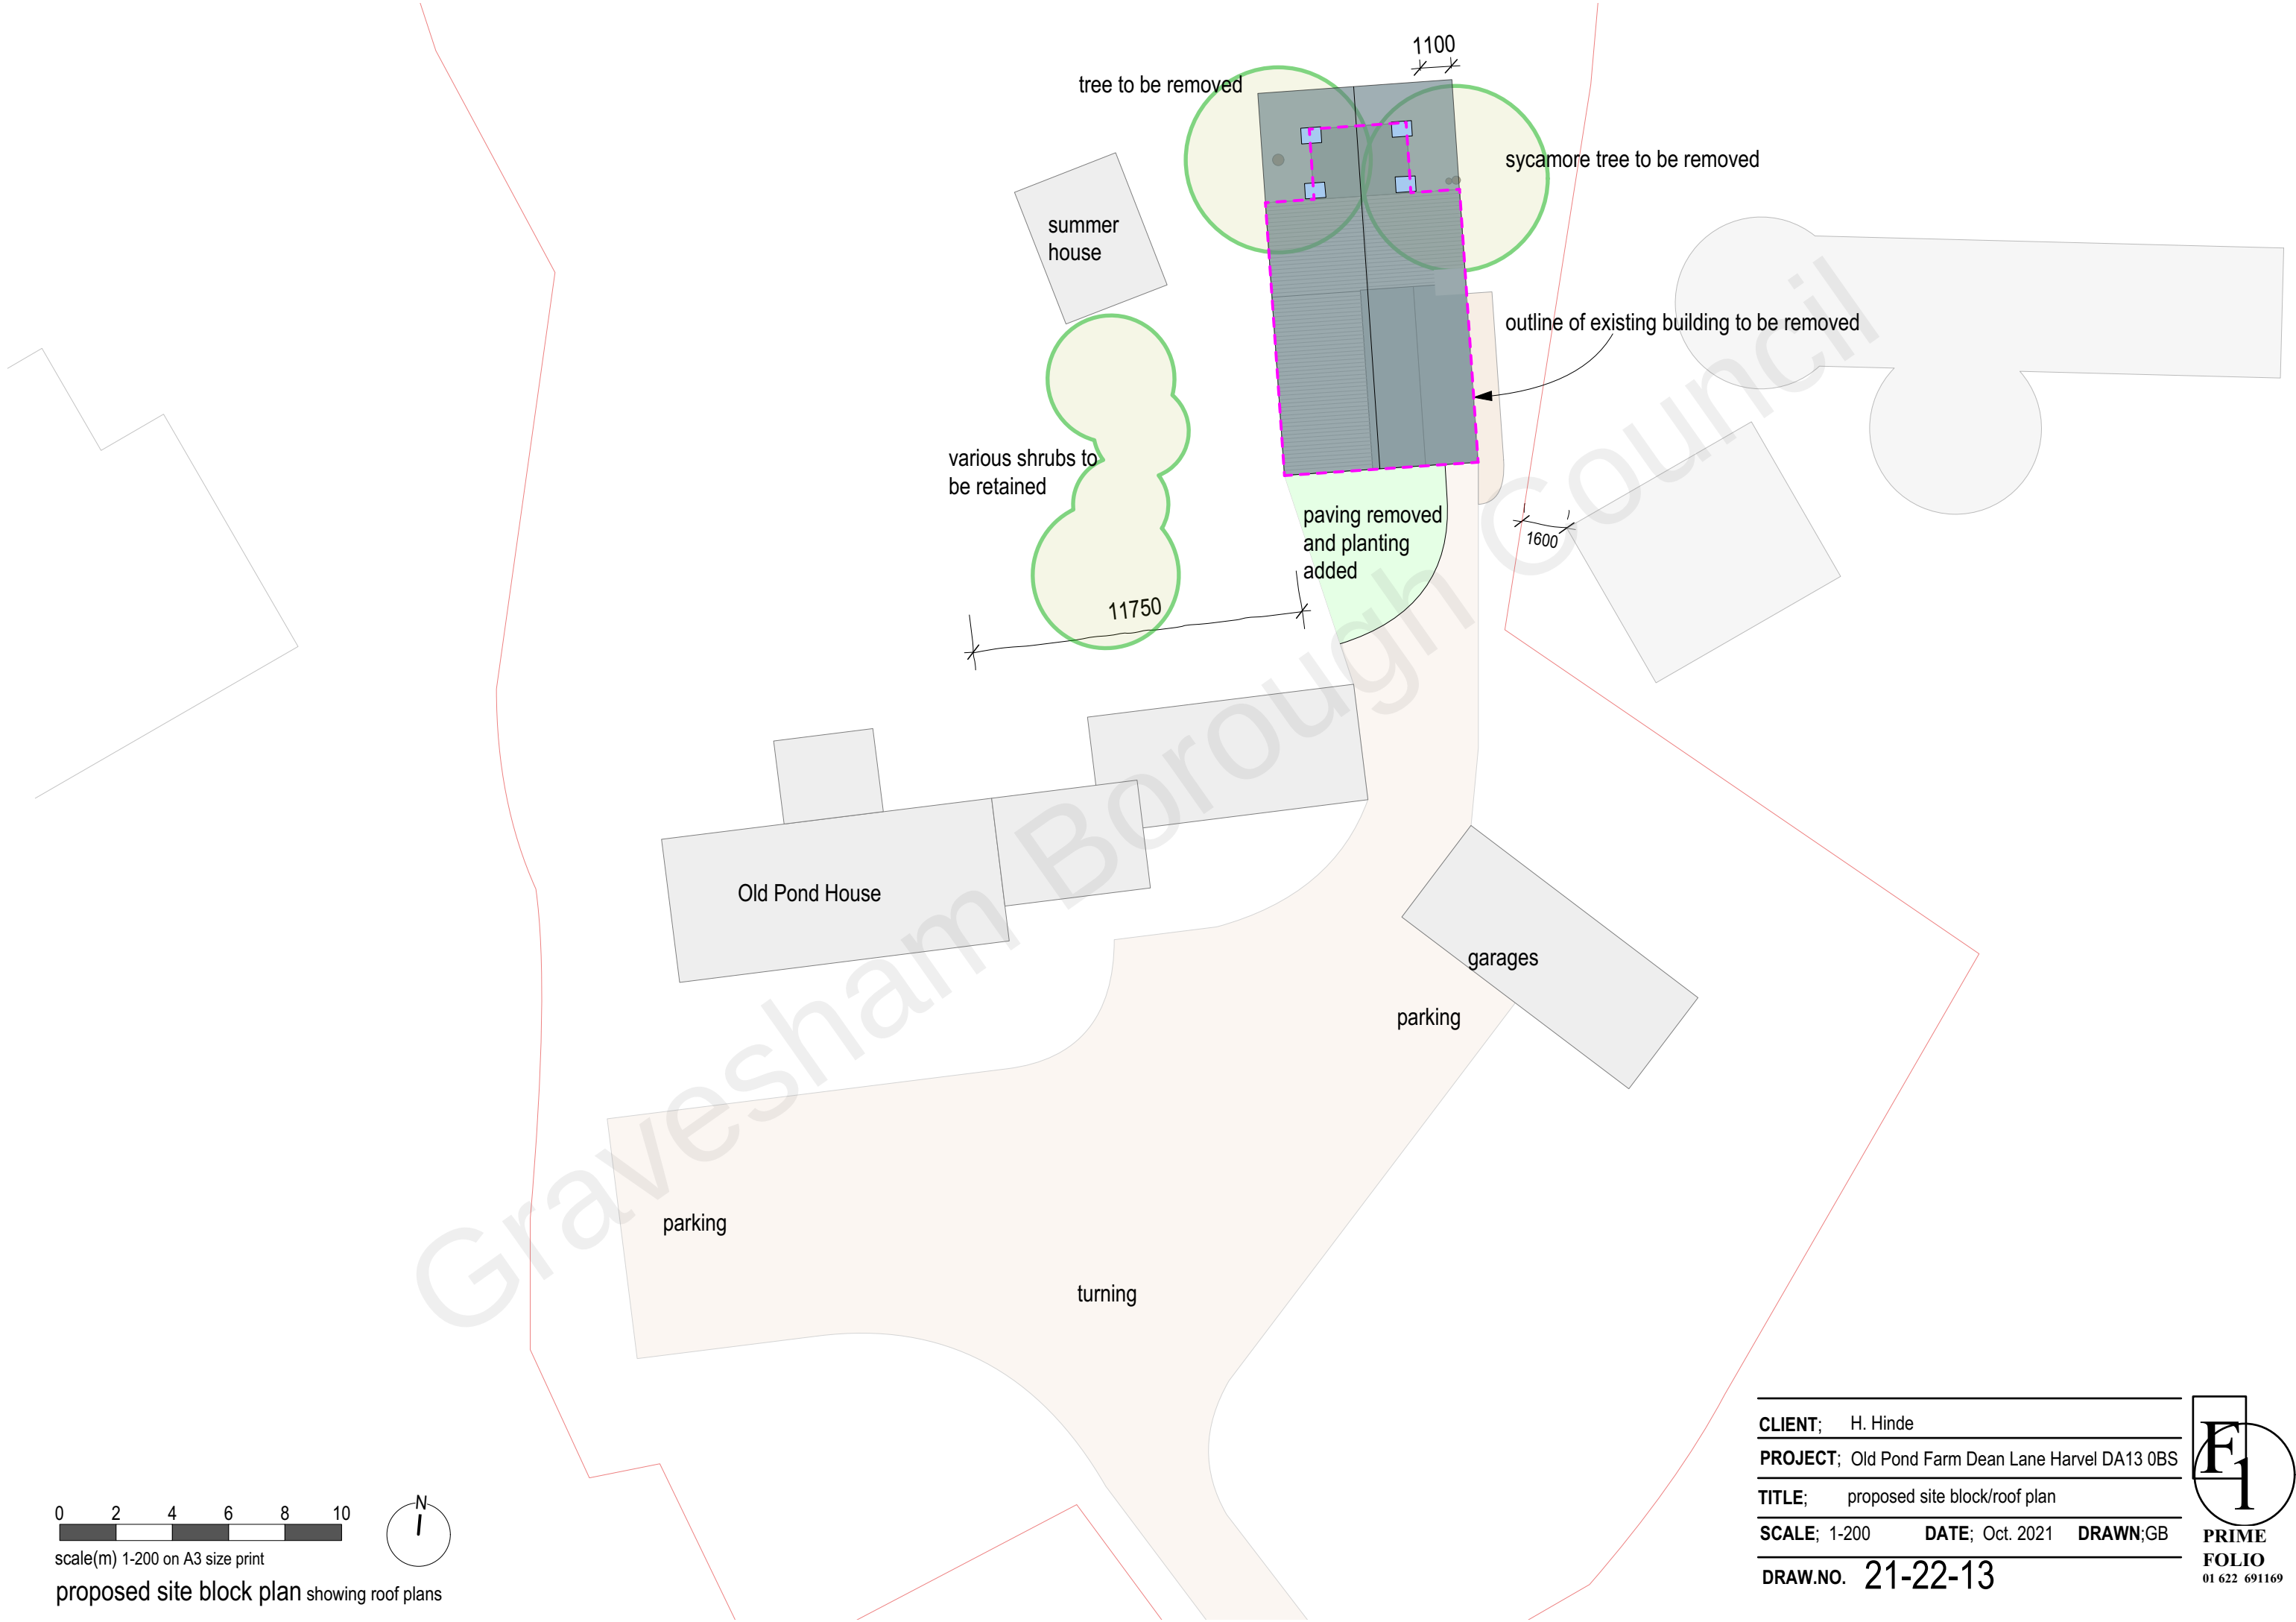

scale(m) 1-200 on A3 size print

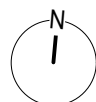

proposed site block plan showing roof plans

CLIENT; H. Hinde		
PROJECT; Old Pond Farm Dean Lane Harvel DA13 0BS		
TITLE; proposed site block/roof plan		
SCALE; 1-200	DATE; Oct. 2021	DRAWN;GB
DRAW.NO. 21-22-13		

