


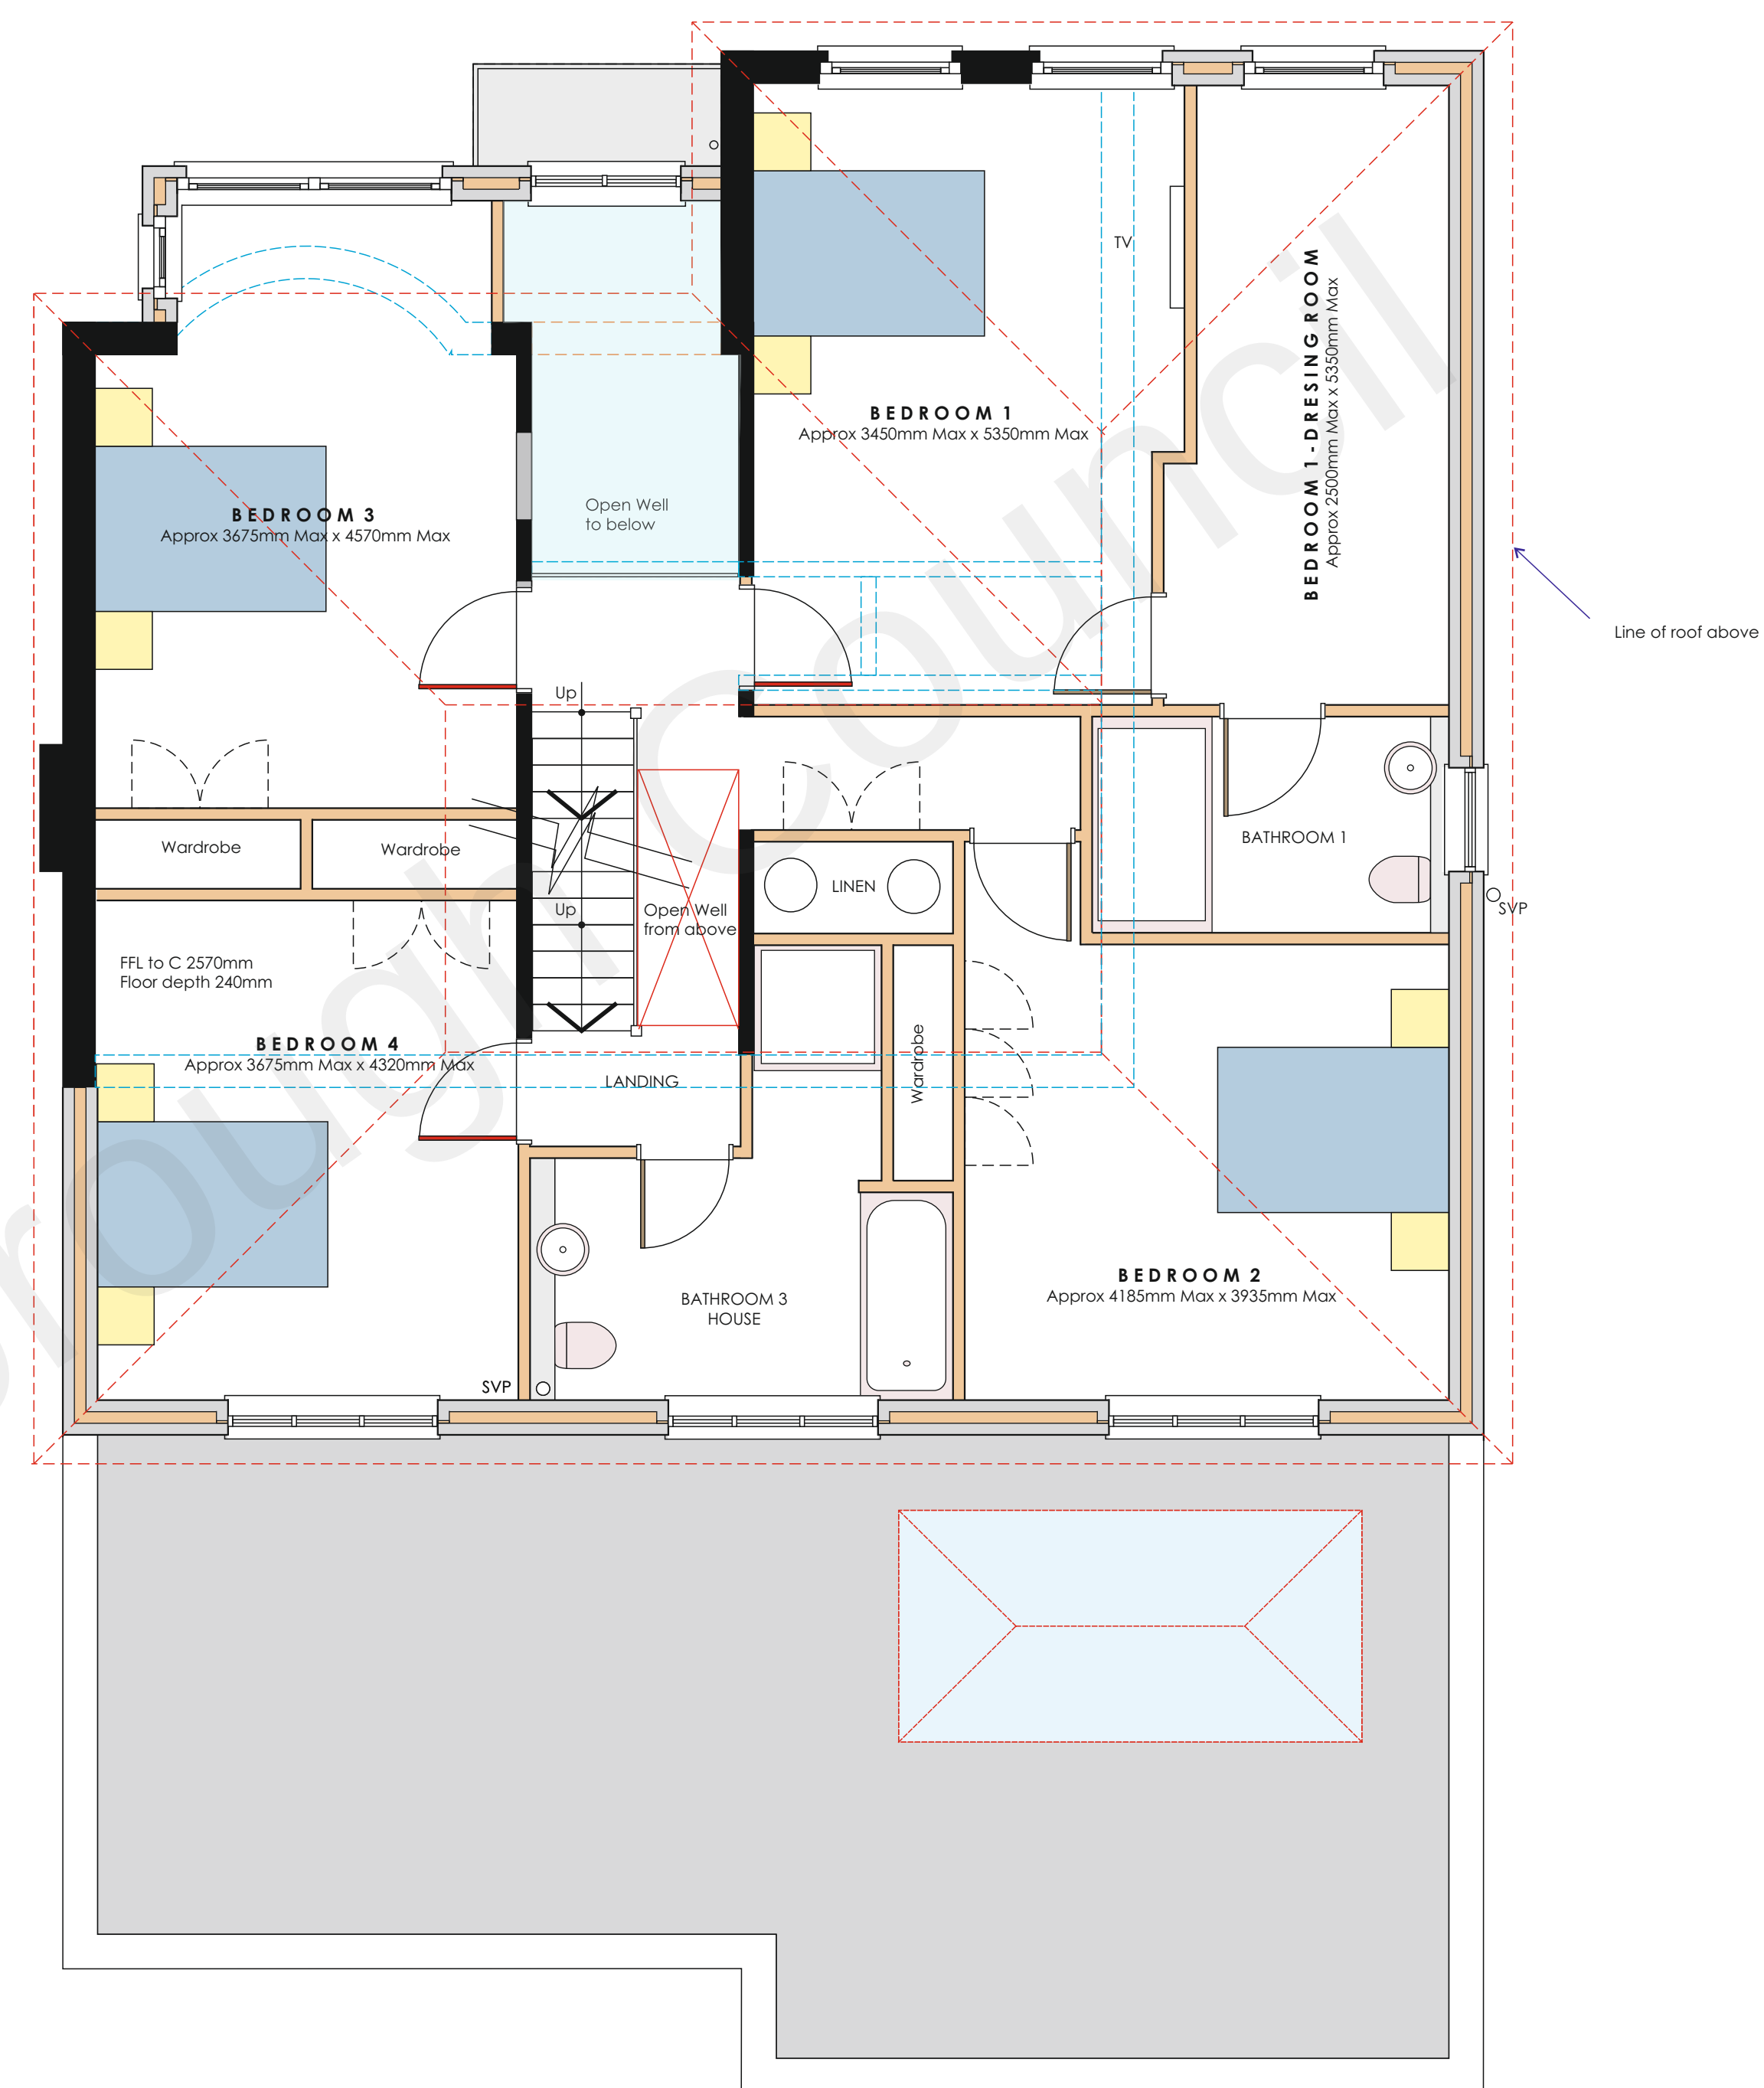

Proposed First Floor Plan-1:50

Approx location of kitchen worktops

SVP      Wired heat detector to BS 5839-6:2019