


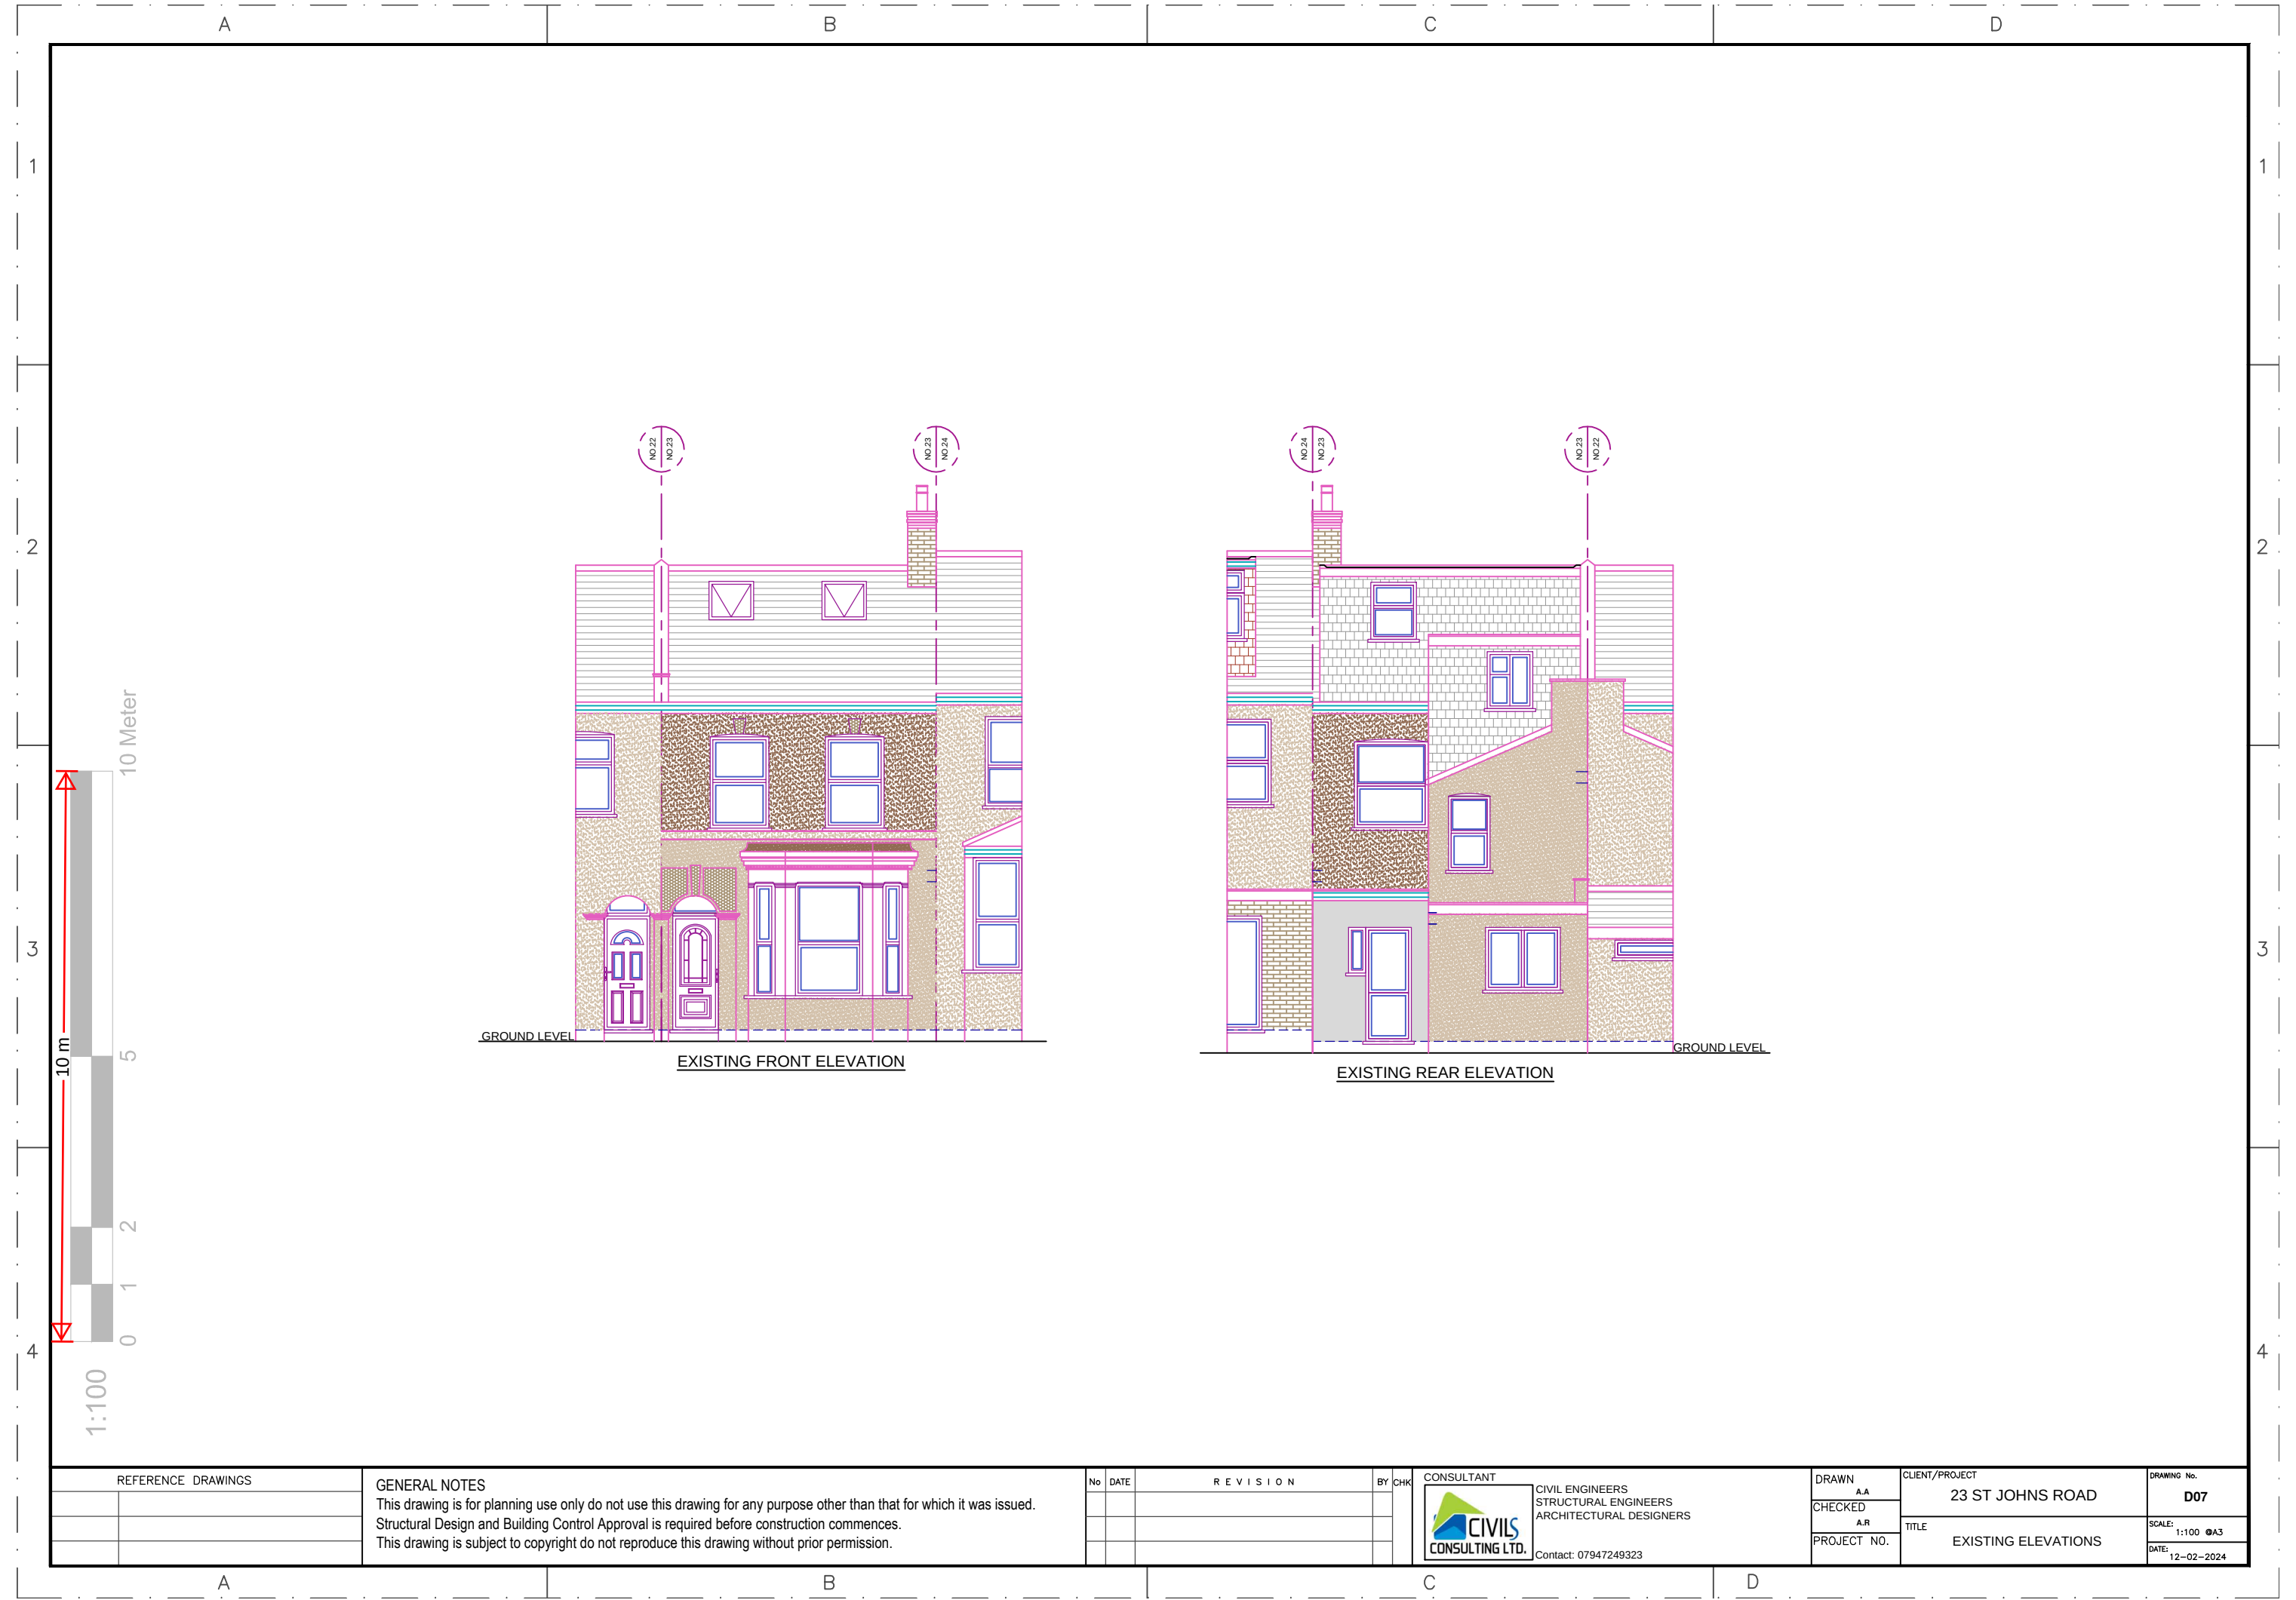

REFERENCE DRAWINGS	

GENERAL NOTES	
This drawing is for planning use only do not use this drawing for any purpose other than that for which it was issued.	
Structural Design and Building Control Approval is required before construction commences.	
This drawing is subject to copyright do not reproduce this drawing without prior permission.	

No	DATE	REVISION	BY	CHK

CONSULTANT	
	CIVIL ENGINEERS
	STRUCTURAL ENGINEERS
	ARCHITECTURAL DESIGNERS
Contact: 07947249323	

DRAWN	A.A
CHECKED	A.R
PROJECT NO.	

CLIENT/PROJECT	
23 ST JOHNS ROAD	
TITLE	EXISTING ELEVATIONS

DRAWING No.	D07
SCALE:	1:100 @A3
DATE:	12-02-2024