
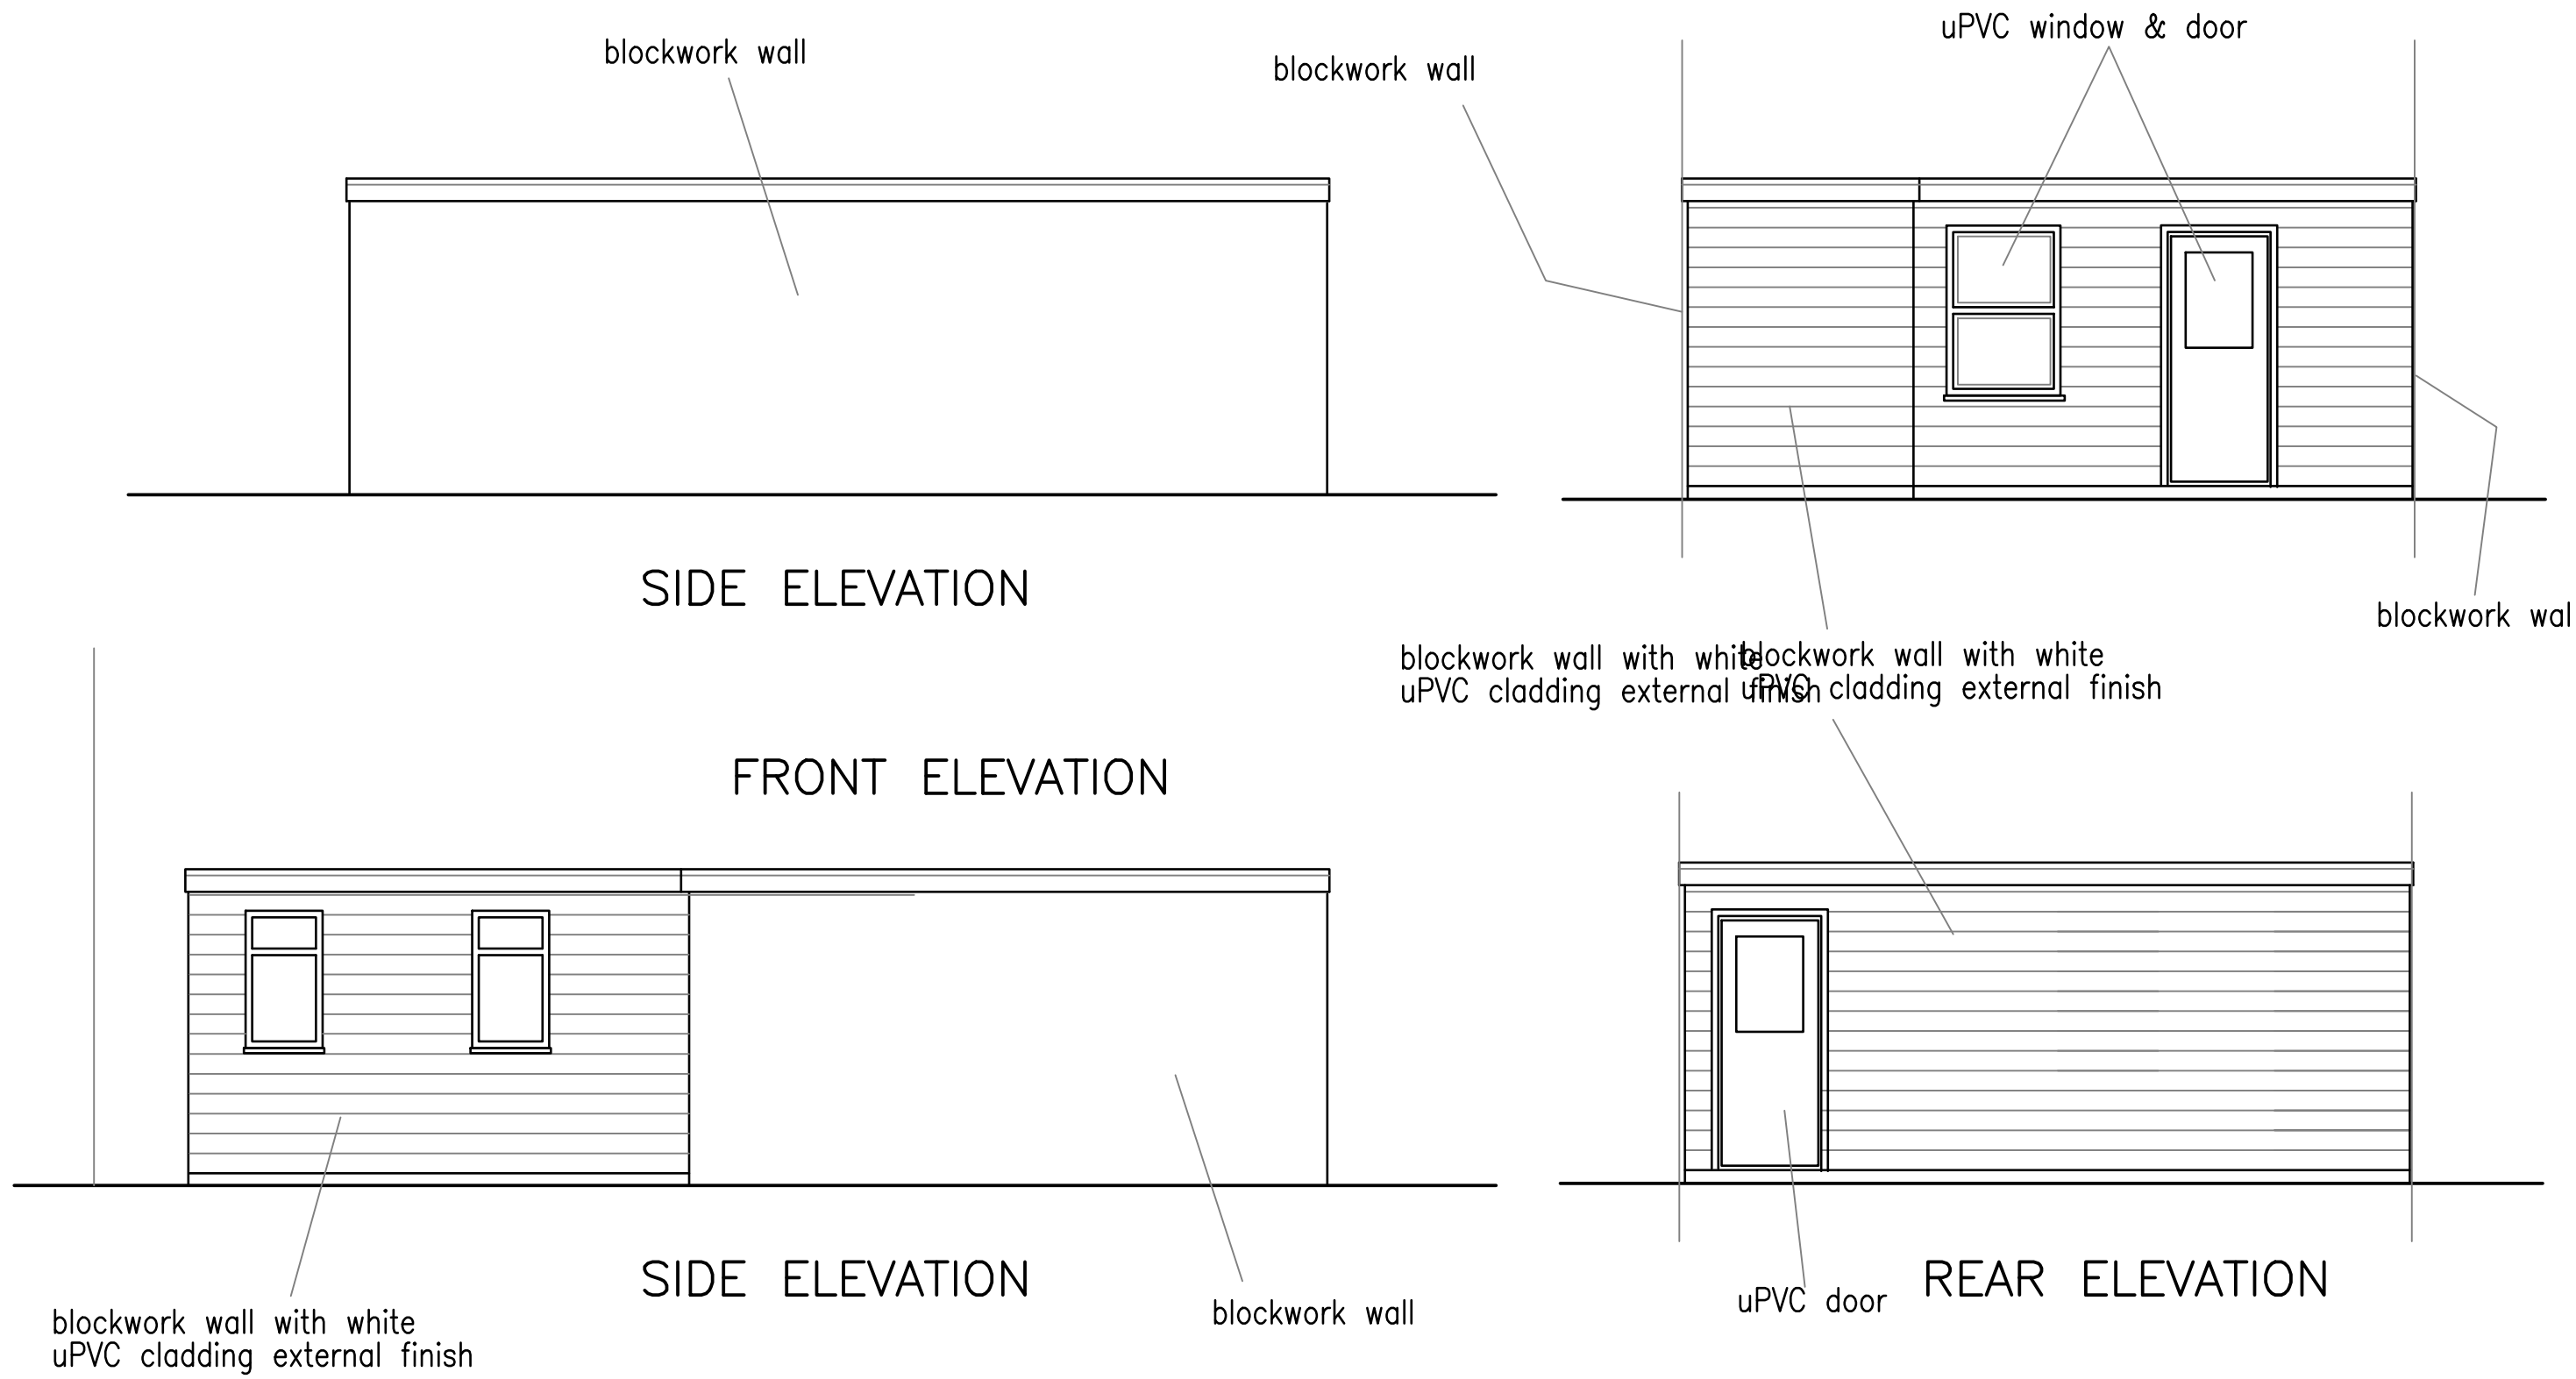
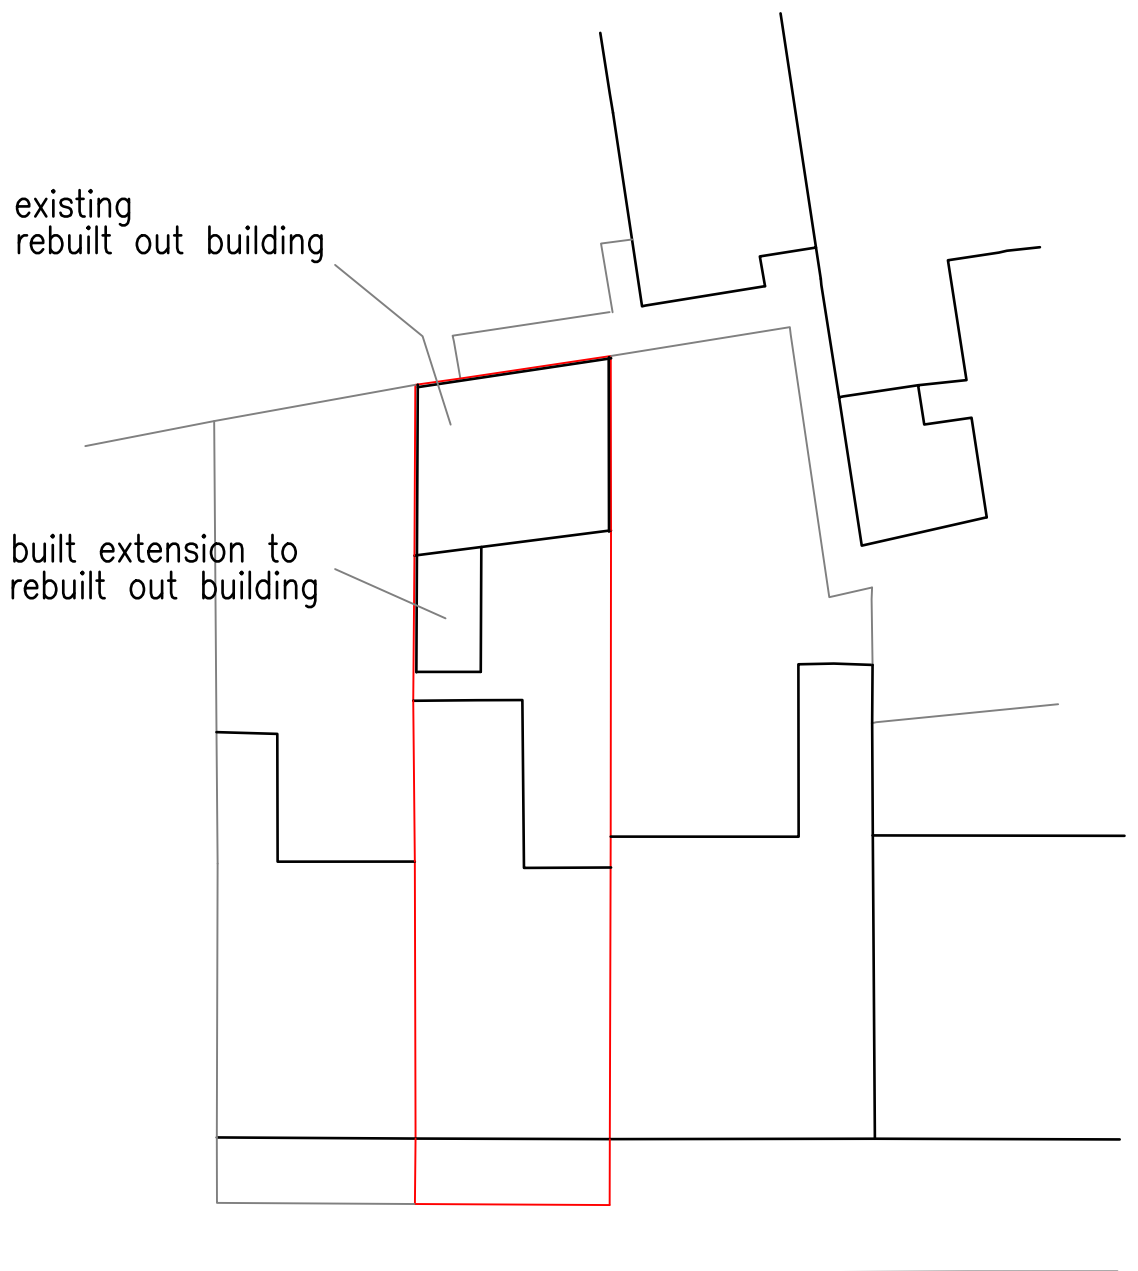
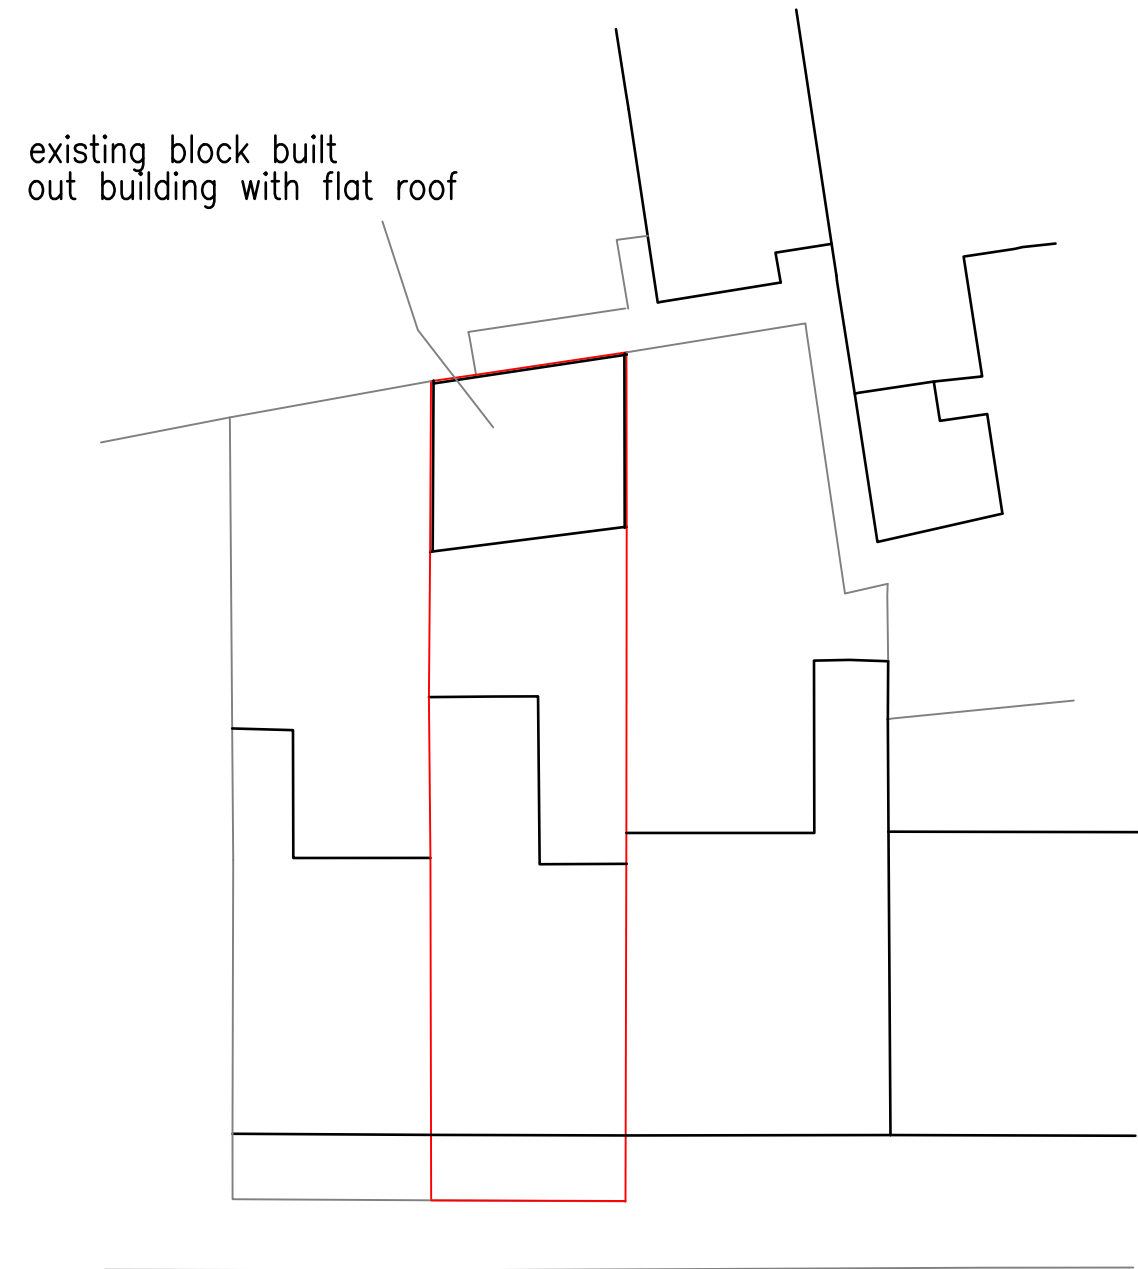


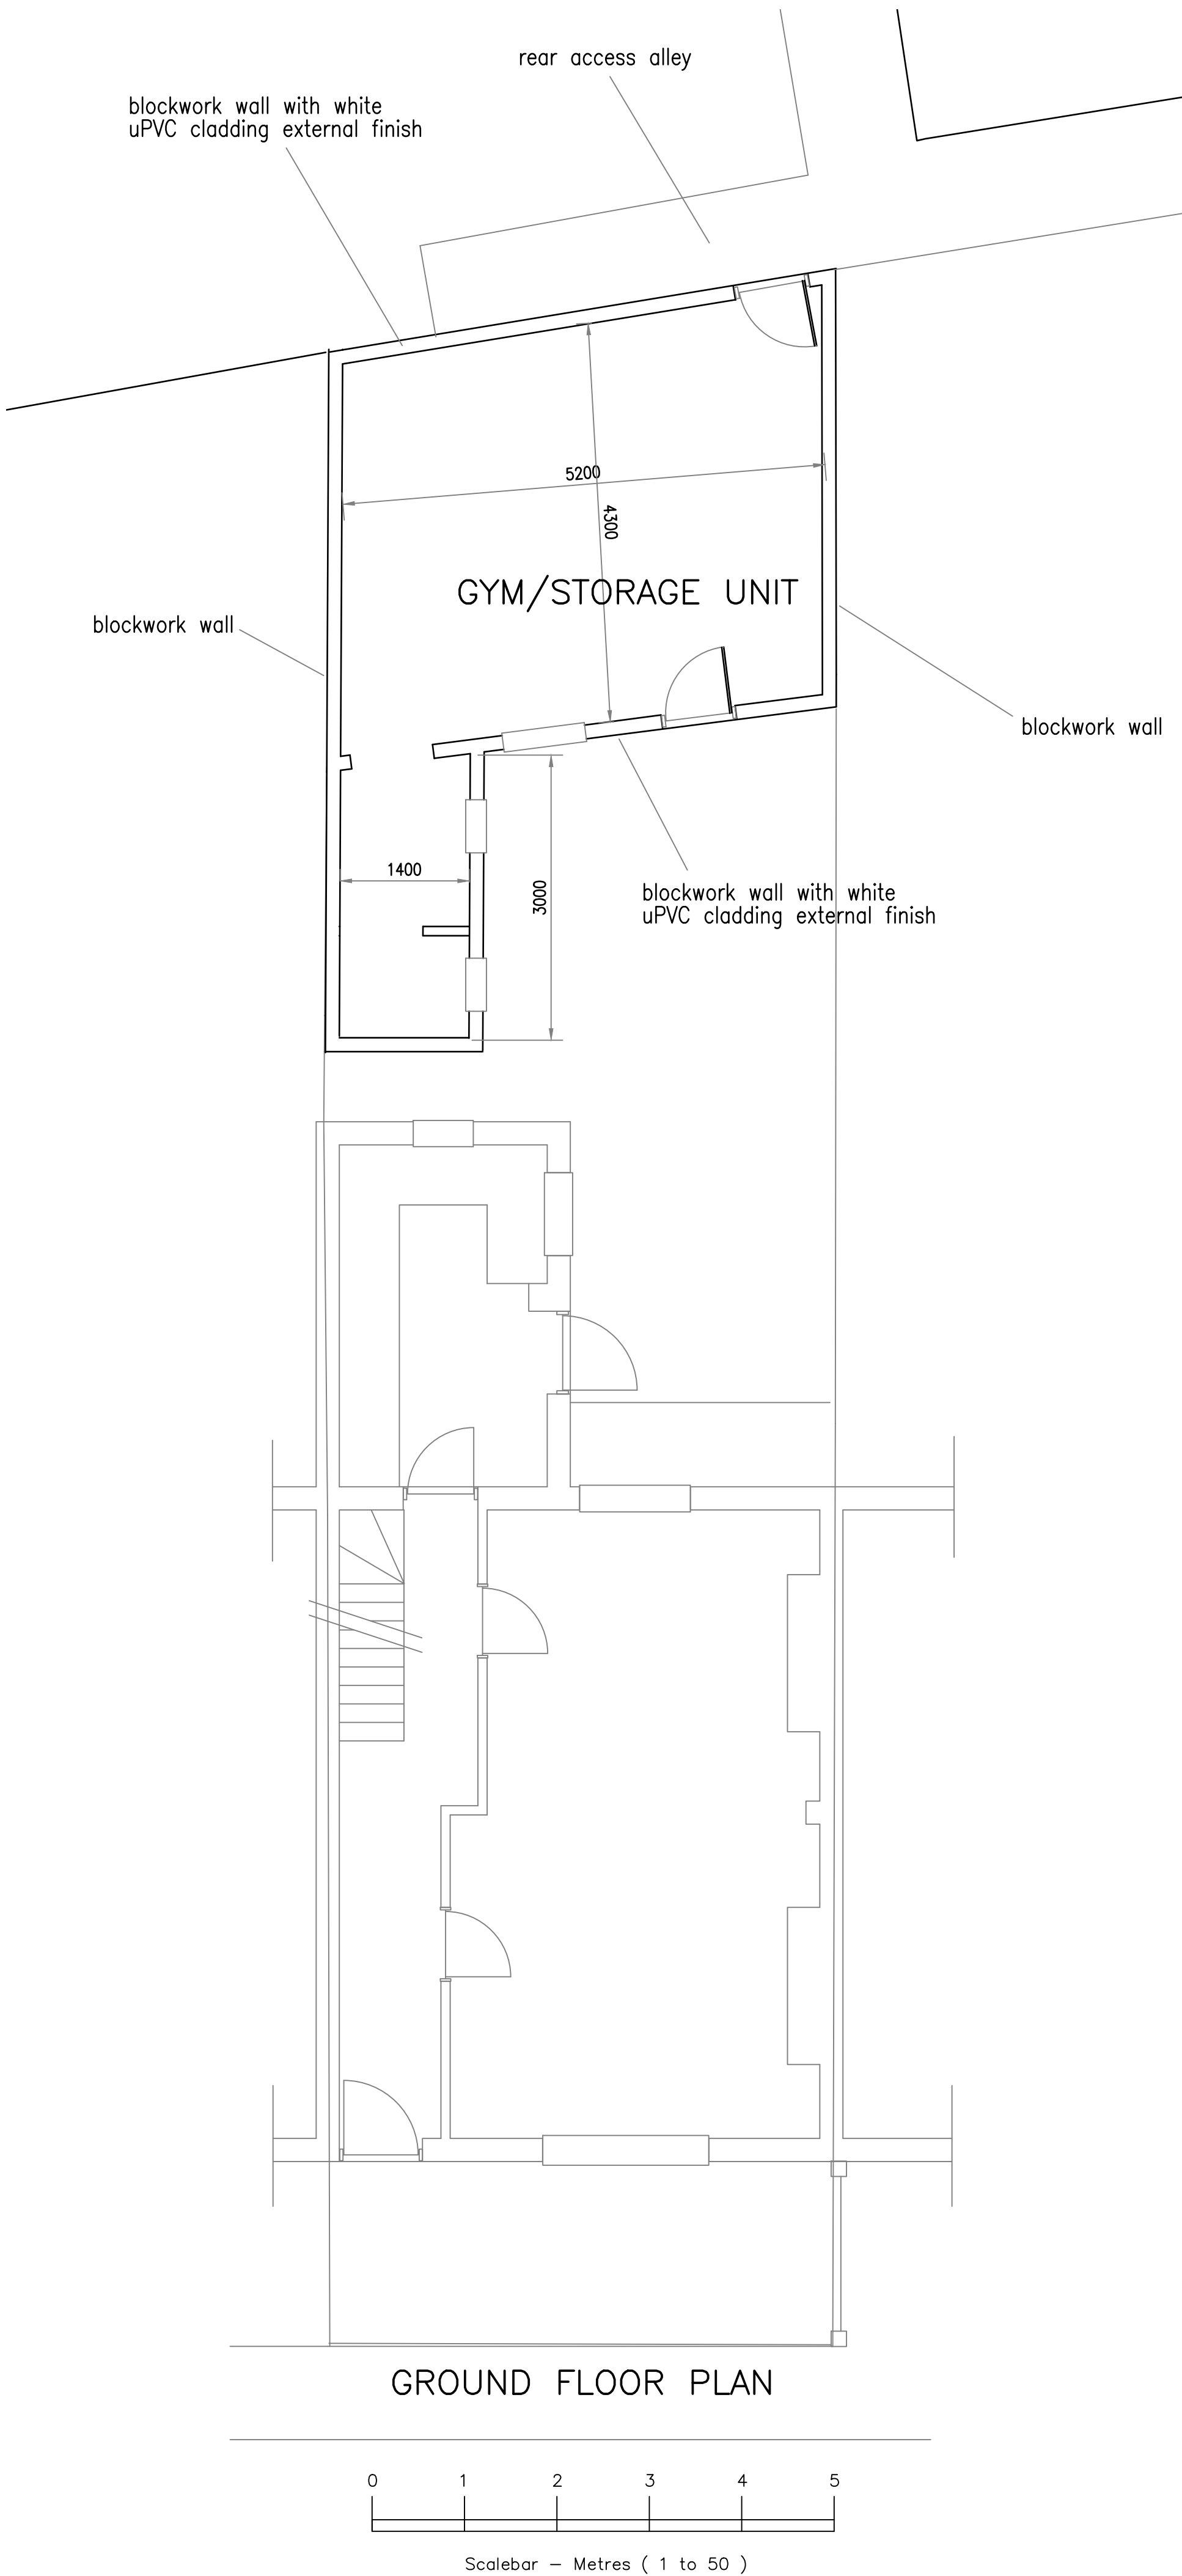

Ref.	Revision	Date	By
© All rights reserved. No part of this drawing may be reproduced or transmitted in any form by any means without written permission of the copyright holder.			
Project			
27 EDWIN STREET GRAVESEND KENT			
Drawing			
PLANNING DRAWING			
Scale	1:200	Date	
Drawn By	GDM	2/6/26	
Designed By			
Checked By			
Drawing number			JAC/26/01