


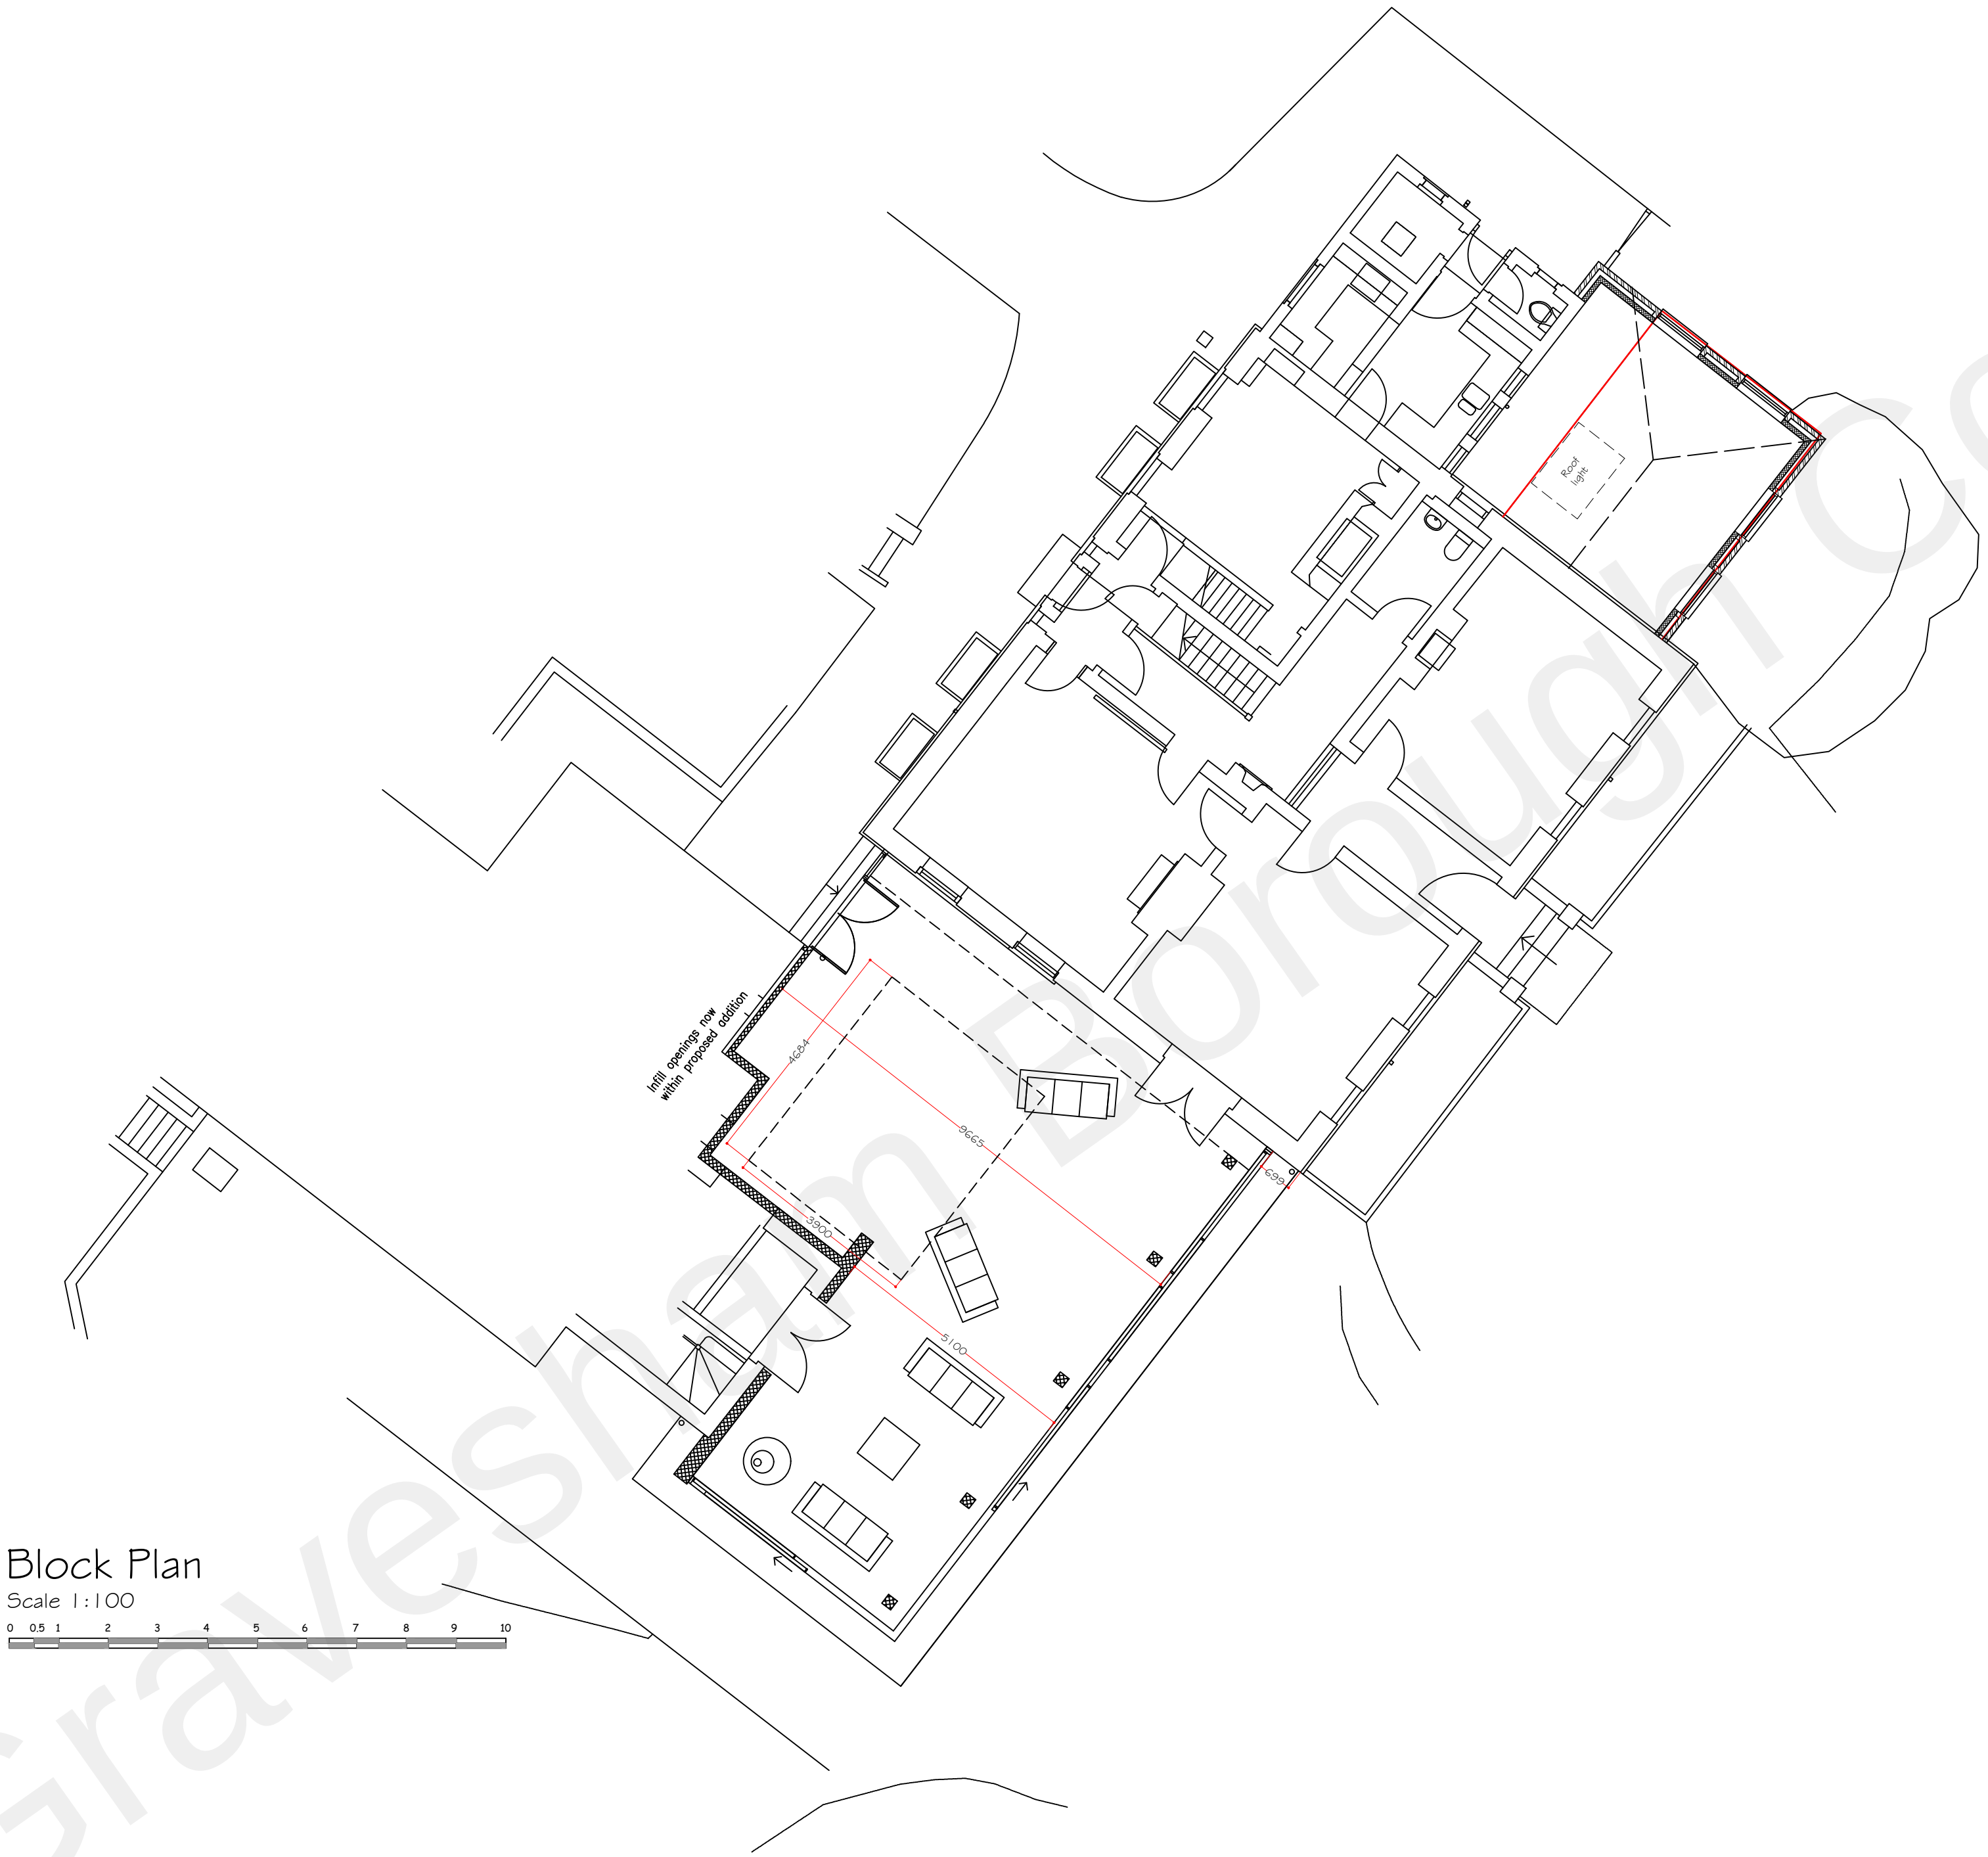

Block Plan
Scale 1:100

Rev A- Glass roof section added. 31 May 2022

Copyright		
Synergy Planning & Property Consultants Ltd Suite 6 Laser Quay Mariner City Estate Rochester Kent ME2 4HU		
Client	Mr D South	
Address	The Old Parsonage, Shorne	
Drawing title	Proposed block plan	
Scale	1:100 at A1	
Date	December 2020	Drawn by
Drawing No	20/308/05	A