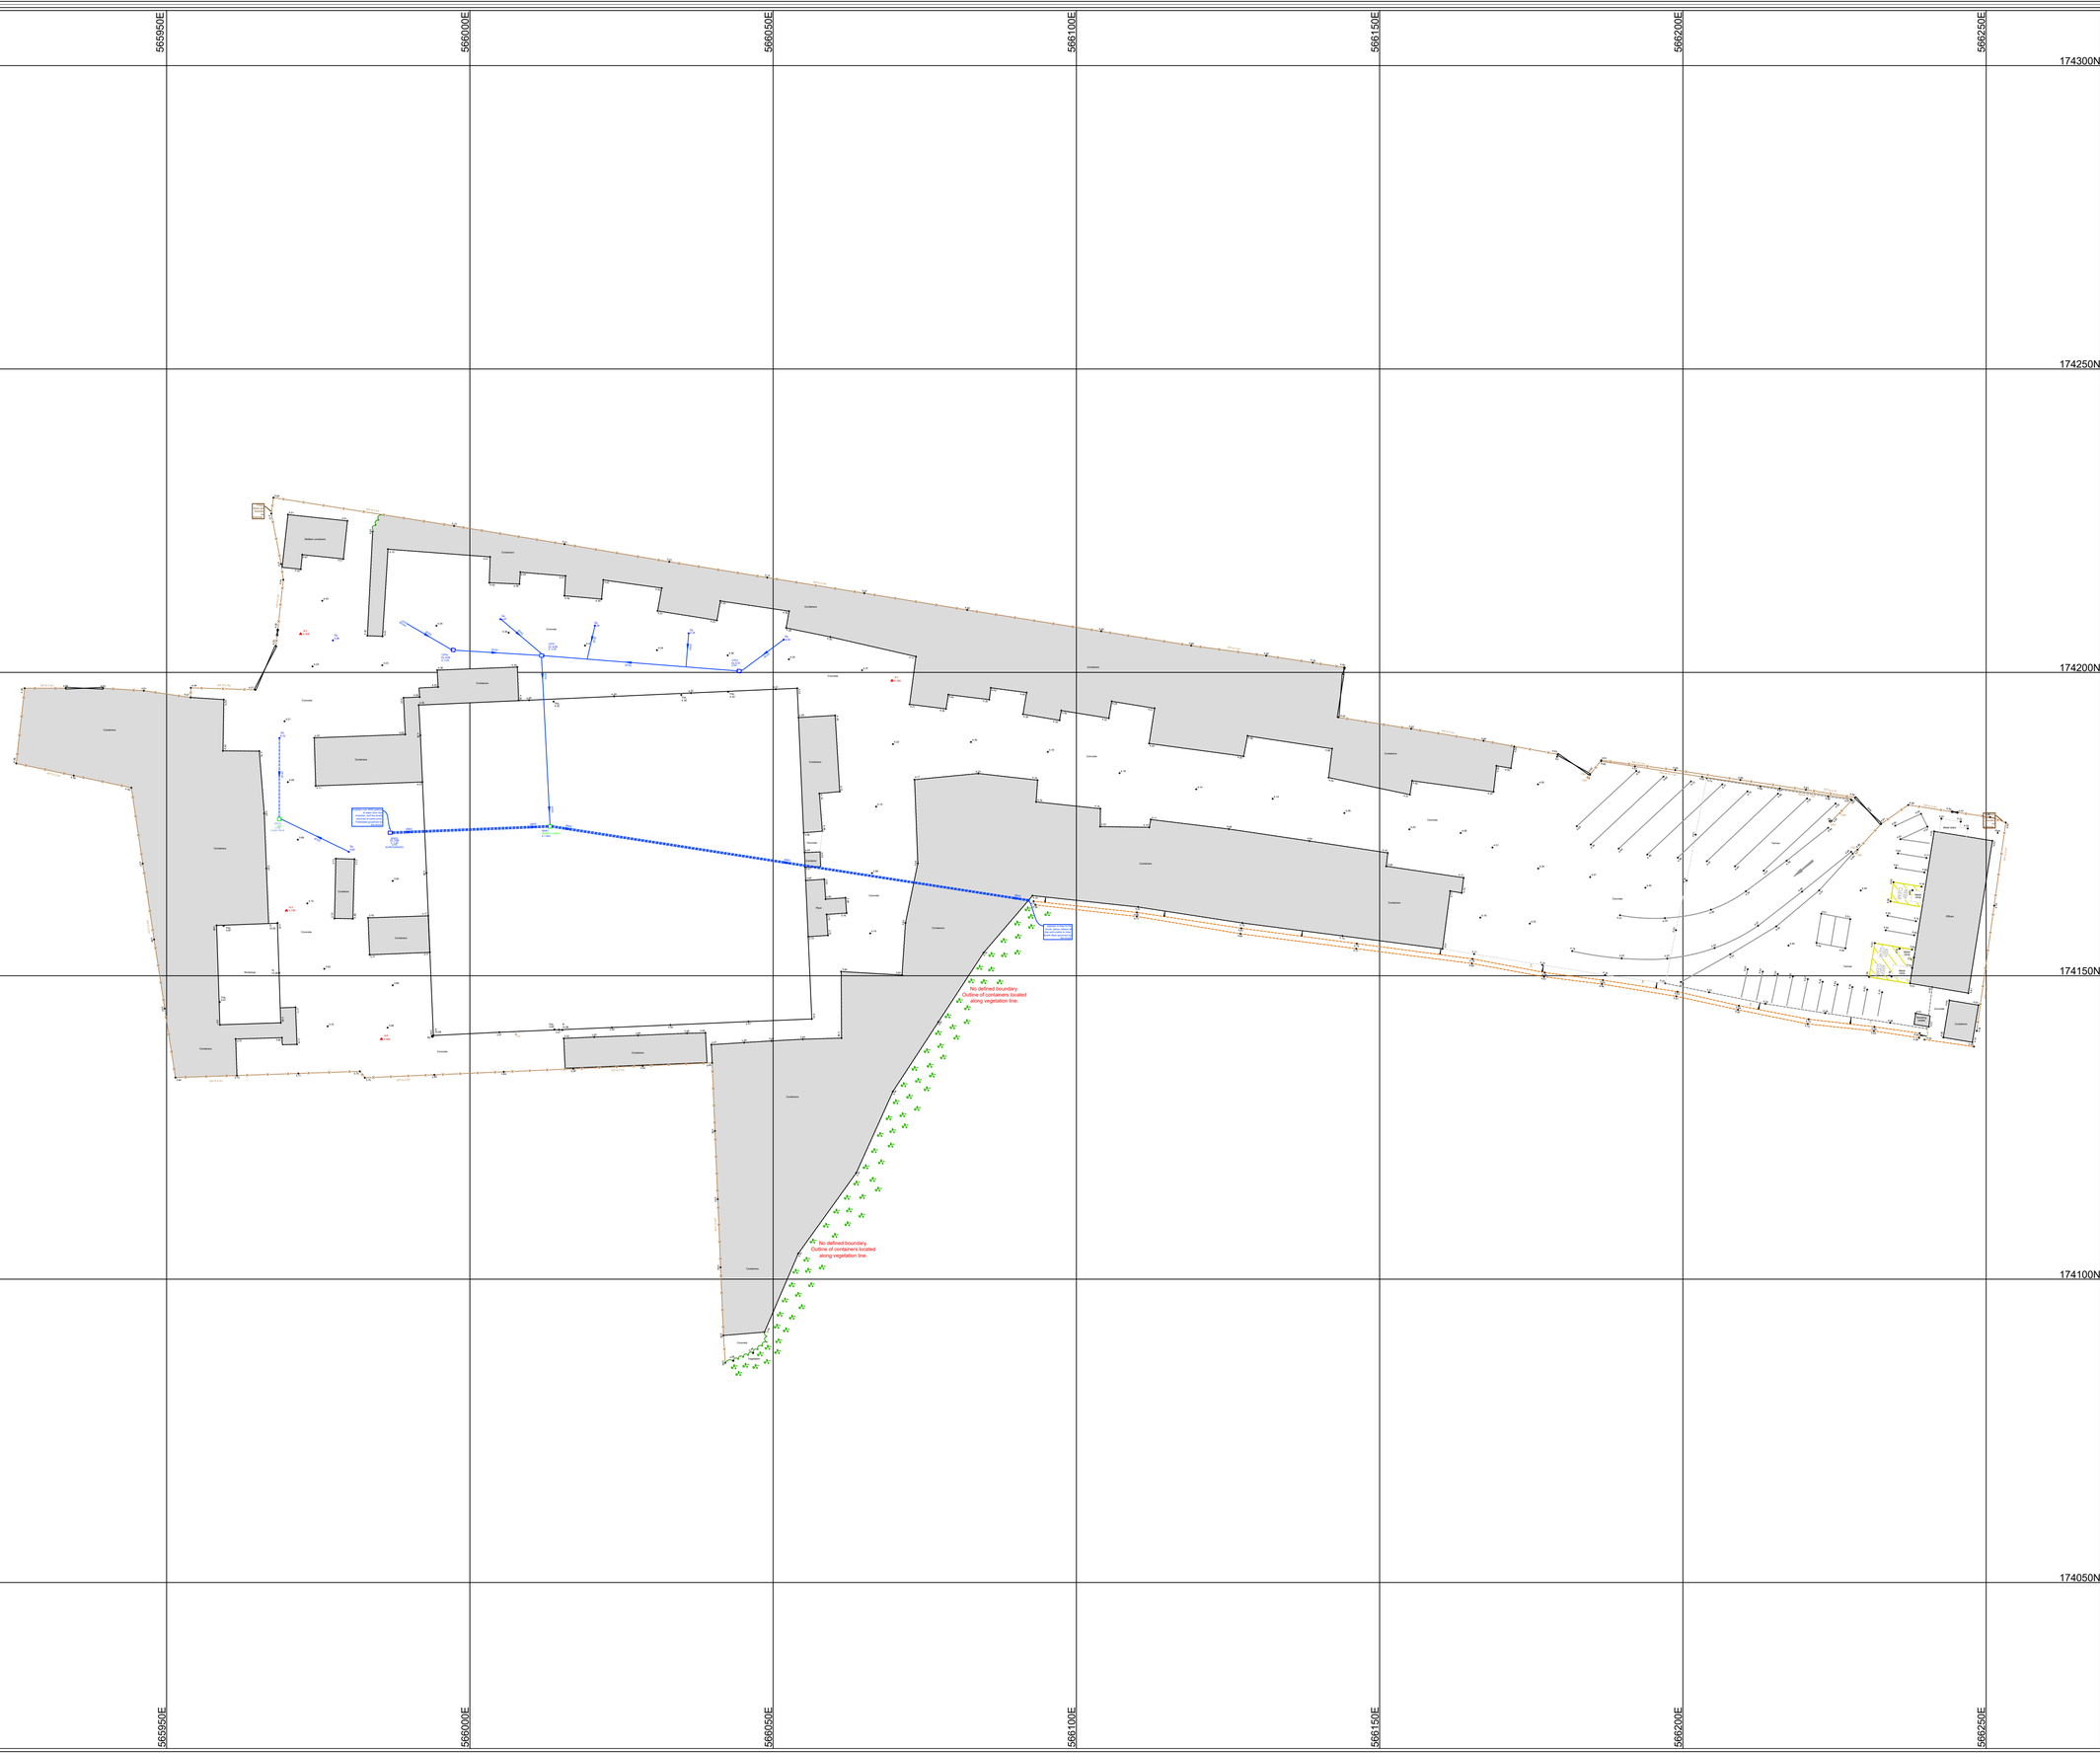


N

SURVEY STATIONS			
Name	Easting	Northing	Height
JL1	566069.607	174198.642	4.334
JL2	565972.101	174206.338	4.308
JL3	565969.755	174160.750	3.726
JL4	565985.420	174139.568	3.669

OS Note:

This survey has been orientated to the Ordnance Survey (O.S) National Grid OSGB36(15) via Global Navigation Satellite Systems (GNSS) and the O.S. Active Network (OS Net).

A true OSGB36 coordinate has been established near to the site centre via a transformation using the OSTN15GB & OSGM15GB transformation models.

The survey has been correlated to this point and a further one or more OSGB36 (15) points established to create a true O.S. bearing for angle orientation.

No scale factor has been applied to the survey therefore the coordinates shown are arbitrary & not true O.S. Coordinates which have a scale factor applied.

Please refer to Survey Station Table to enable establishment of the on-site grid and datum.

Some services may have been omitted due to containers, stock and other ground obstructions.

Legend:

Buildings	Overhead Cable	CVR	Cover (generic)	RBo	Reflective Bollard
Wall	Concrete edge	IC	Inspection chamber	Rem Bo	Removable Bollard
Kerb line	Tarmac edge	PInv	Pipe invert	Bo	Bollard
Line marking	Grass verge	Gy	Gully	IB	Illuminated bollard
Drop kerb	Canopy/Overhang	Bg	Back gully	BIN	Rubbish bin
Centre line	Verge	DP	Down pipe	VP	Vent pipe
Top of bank	Bottom of bank	Pipe	Pipe above ground	PBOX	Post box
Fence	Station and Name	MH	Manhole	Stump	Tree Stump
100.000	Station Level	WL	Water level	Stile	Stile
	Tree / Bush / Sapling	WO	Wash out	IFL	Internal floor level
	Area of Undergrowth	BV	Stop valve	THL	Threshold level
	Woodland	ST	Stop tap	SP	Sign post
R	Ridge Level	EP	Electricity post	PLO	Pile Location
E	Eaves Level	LP	Lamp post	BH	Borehole
F	Flat Roof Level	TP	Telegraph post	ELC	Electric
	Gate	TL	Traffic light	BT	British Telecom
Fence types:		Bus	Bus stop	CBX	Control box
	Interwoven	ER	Earth rod	TT	Tactile
	Iron Railings	WM	Water meter	BP	Brick paved
	Wire Mesh	Gas	Gas valve	CPS	Concrete paving slabs
	Post & Rail	Air	Air valve	CVR	Cover
	Post & Wire	ICU	Unidentified inspection	RWall	Retaining wall
	Chain Link	FL	Flood light	TWL	Top of Wall Level
	Close Boarded	RE	Rodding eye	TCL	Tree canopy level
	Wooden Panels	BB	Bellsha beacon	TVL	Top of Vegetation Level
	Steel Palisade	CTV	Cable tv	G	Girth
		Mkr	Marker post	MG	Multi girth
		Gmkr	Gas marker post	CL	Cover level
		So	Soffit	IL	Invert level
		Fh	Fire hydrant	UTR	Unable to raise
		CE	Cats Eyes		
		GL	Ground light		

Rev.	Date	Description	Drawn	Q. Ref.

RA UTILITY SOLUTIONS

- Drain Surveying
- GPS Drain Mapping
- Topograph Survey Overlay
- Confined Space Entry
- Crawler Camera Inspections
- Ducting Inspections
- ATEX Inspections
- Subsurface Utility Engineering

Unit D/92
Commerce Way
Liverpool
Merseyside
L8 7BA
Tel: 0330 122 0512
info@rautilitysolutions.co.uk
rautilitysolutions.co.uk

CLIENT

Rayer Construction

PROJECT

Gravesend Algeco (Ex Mobile Mini site)
Wharf Road
Gravesend, DA12 2RU

TITLE

Topographical Survey

SCALE	DATE SURVEYED
A1@500	26.02.25
DRAWN	QUALITY REF
TC	JE

Level datum	See note
Grid orientation	See note
Job number	1387
Drawing No.	Rev.
1387_T	0

Comments

This plan should only be used for its original purpose. RA Utility Solutions accepts no responsibility for this plan if supplied to any party other than the original client.

All dimensions should be checked on site prior to design and construction.

Drainage information (where applicable) has been visually inspected from the surface and therefore should be treated as approximate only.

Notes:

© Copyright RA Utility Solutions 15/10/25