


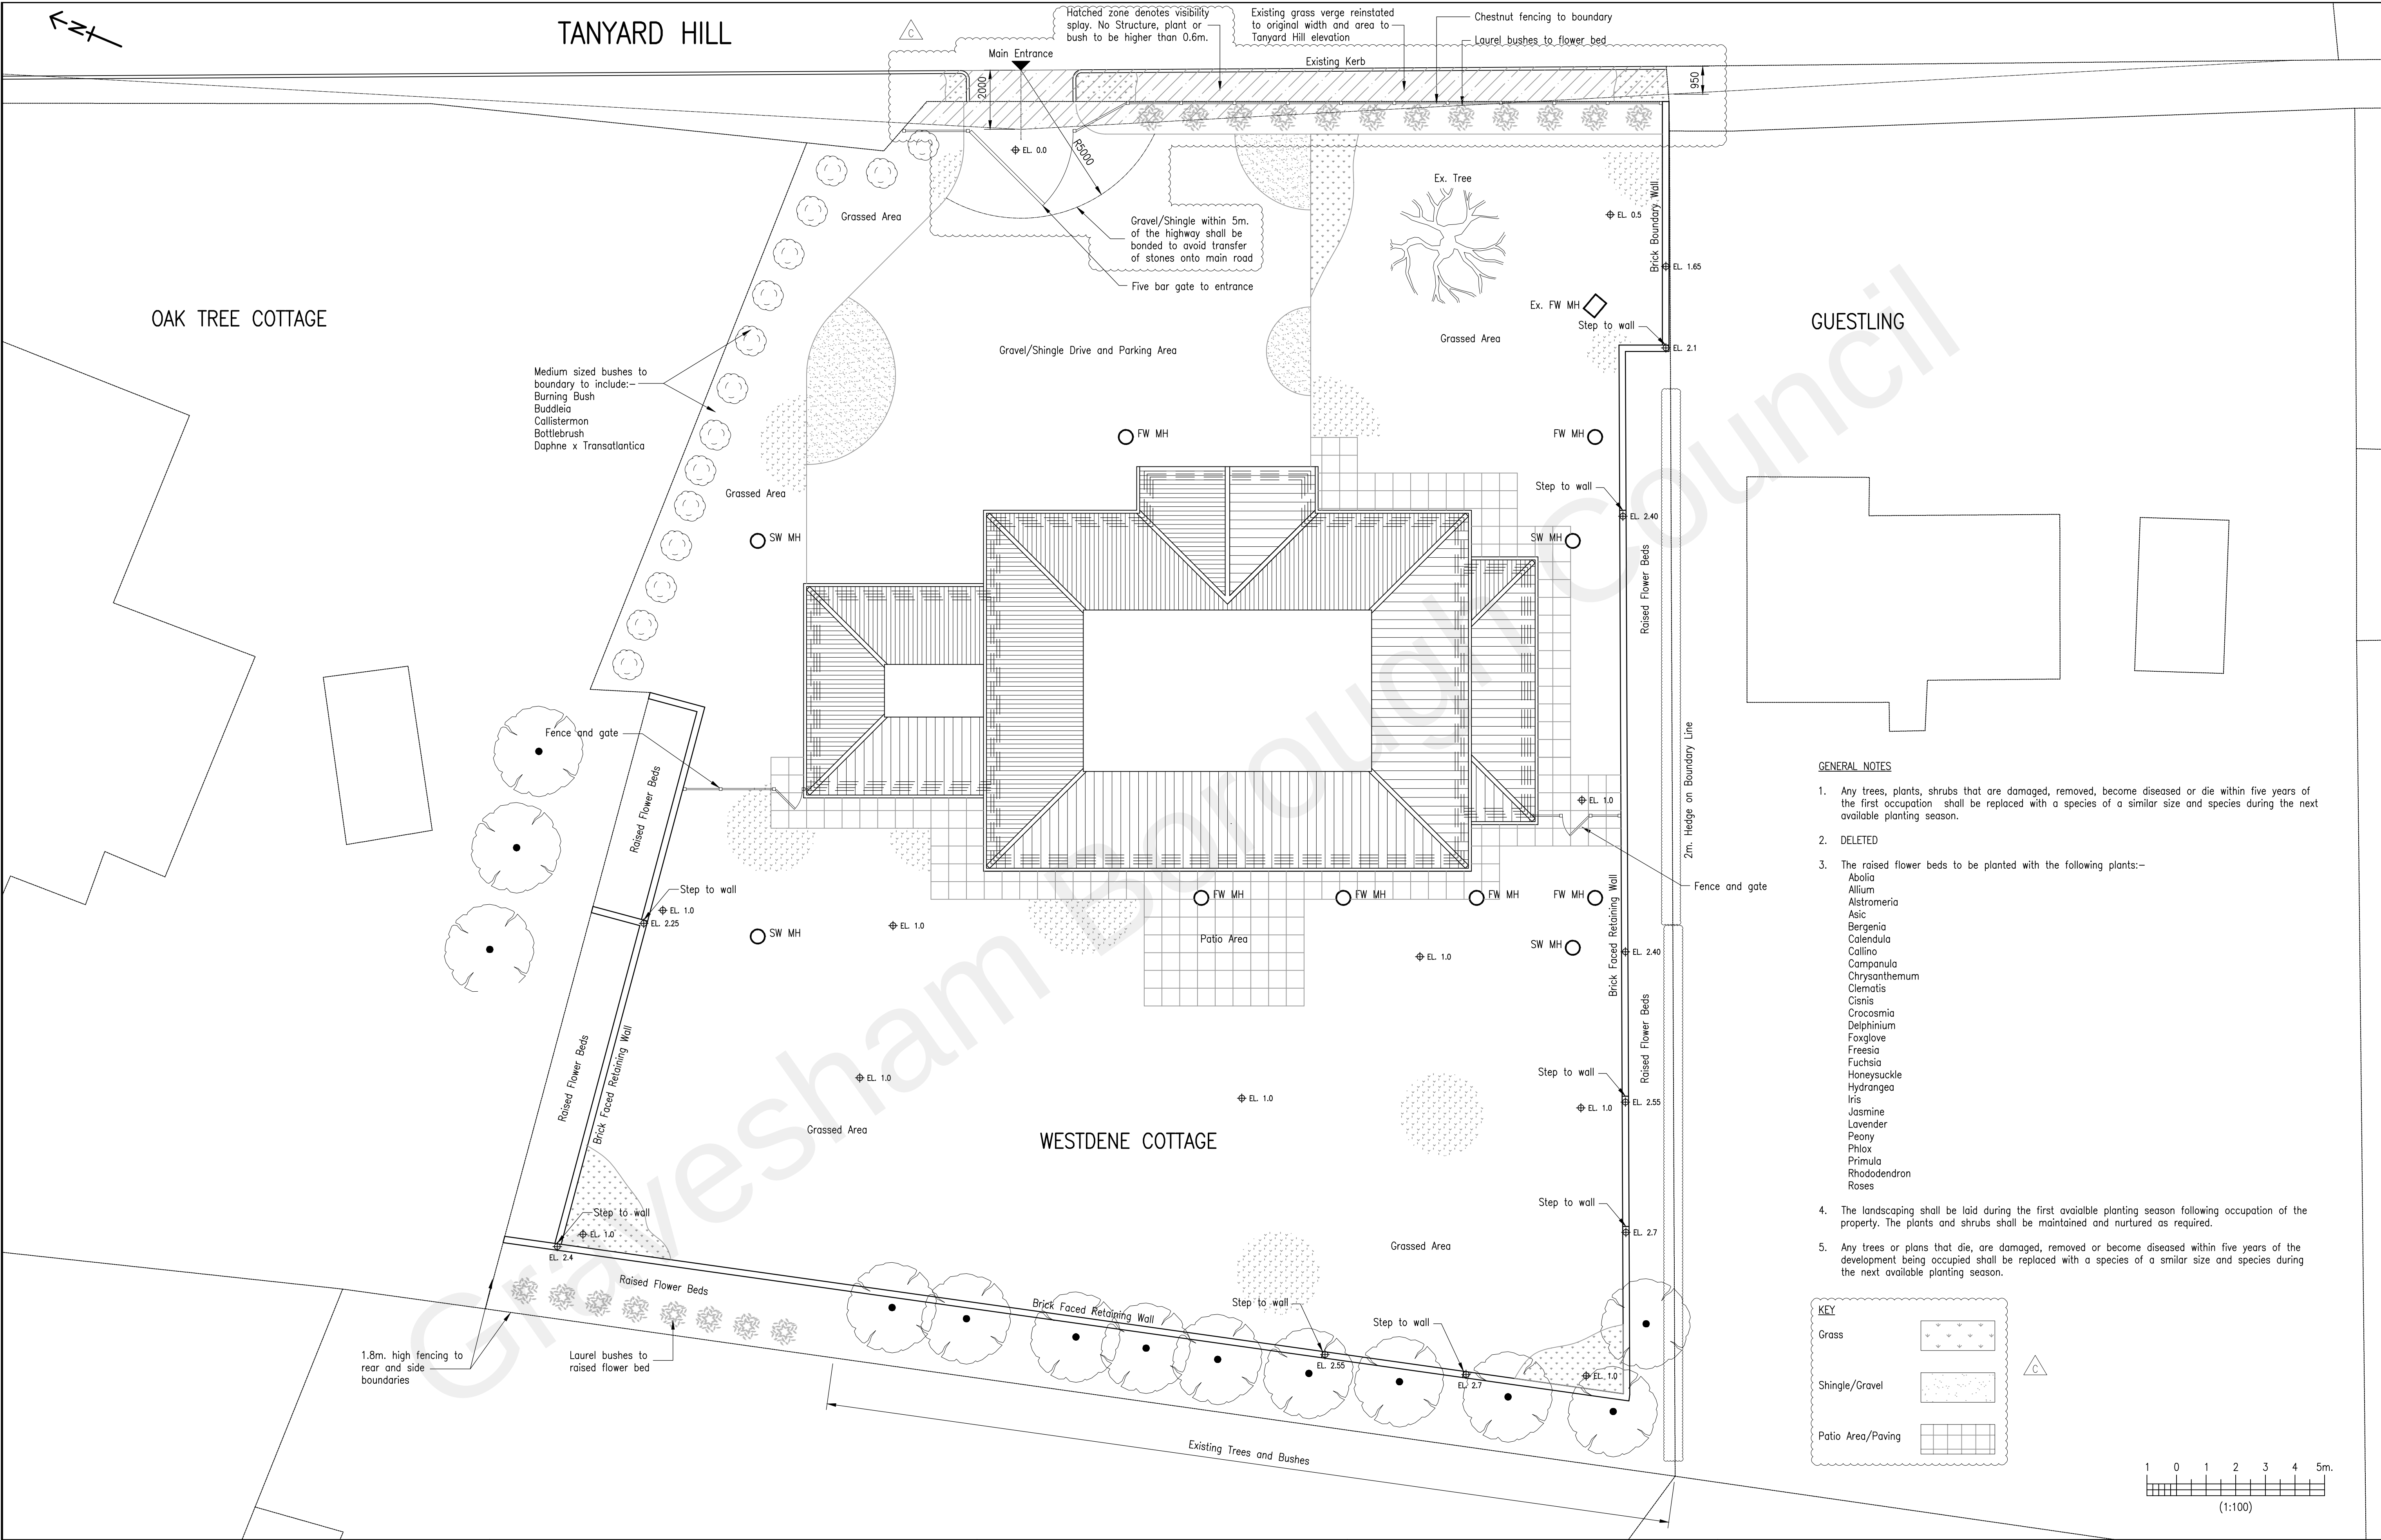

Revisions		Notes	Client:	Mr. & Mrs. T. Lee, Westdene Cottage, Tanyard Hill, Shorne, Kent, DA12 3EN.	Project: New Two Storey Dwelling to Replace Existing Bungalow	HEMHURST TECHNICAL SERVICES LIMITED			
A Drawing updated for submission to local authority. (13-06-22)		1. This drawing is copyright and should not be reproduced without written permission. 2. This drawing is issued by 'Hemhurst Technical Services Ltd.' subject to the condition that it is not copied, reproduced or distributed either in whole, or in part, or used in anyway detrimental to 'Hemhurst Technical Services Ltd.' interests. 3. This drawing is to be read in conjunction with Dwg. Nos. HHL/636-1 to HHL/636-3 and HHL/636-5 to HHL/636-8.				22, Nursery Avenue, Bexleyheath, Kent, DA7 4JZ. e-mail: mail@hemhurst-ts.co.uk		Tel: 020 8304 5520 website: www.hemhurst-ts.co.uk	
B Boundary to the east of the property (Tanyard Hill boundary) corrected. (01-08-22)						Drawn: S. Quigley A.C.I.O.B.	Date: March 2021	Drawing No.	Rev.
C Gravel note added, vision splays added and heights within confirmed. (14-09-22)					Drawing: Landscaping	Scale: 1:100 @ A1		HHL/636-25	C