


filename: w\1344 gravesend\hed\cad\leastern quarter workstages 5\general arrangement plans\hed-1344-zz-ex-dr-l-100 landscape general arrangement plan.dwg, printed on: 2025-02-21 on iso full bleed a1 (841.00 x 594.00 mm) @ 100% of original scale

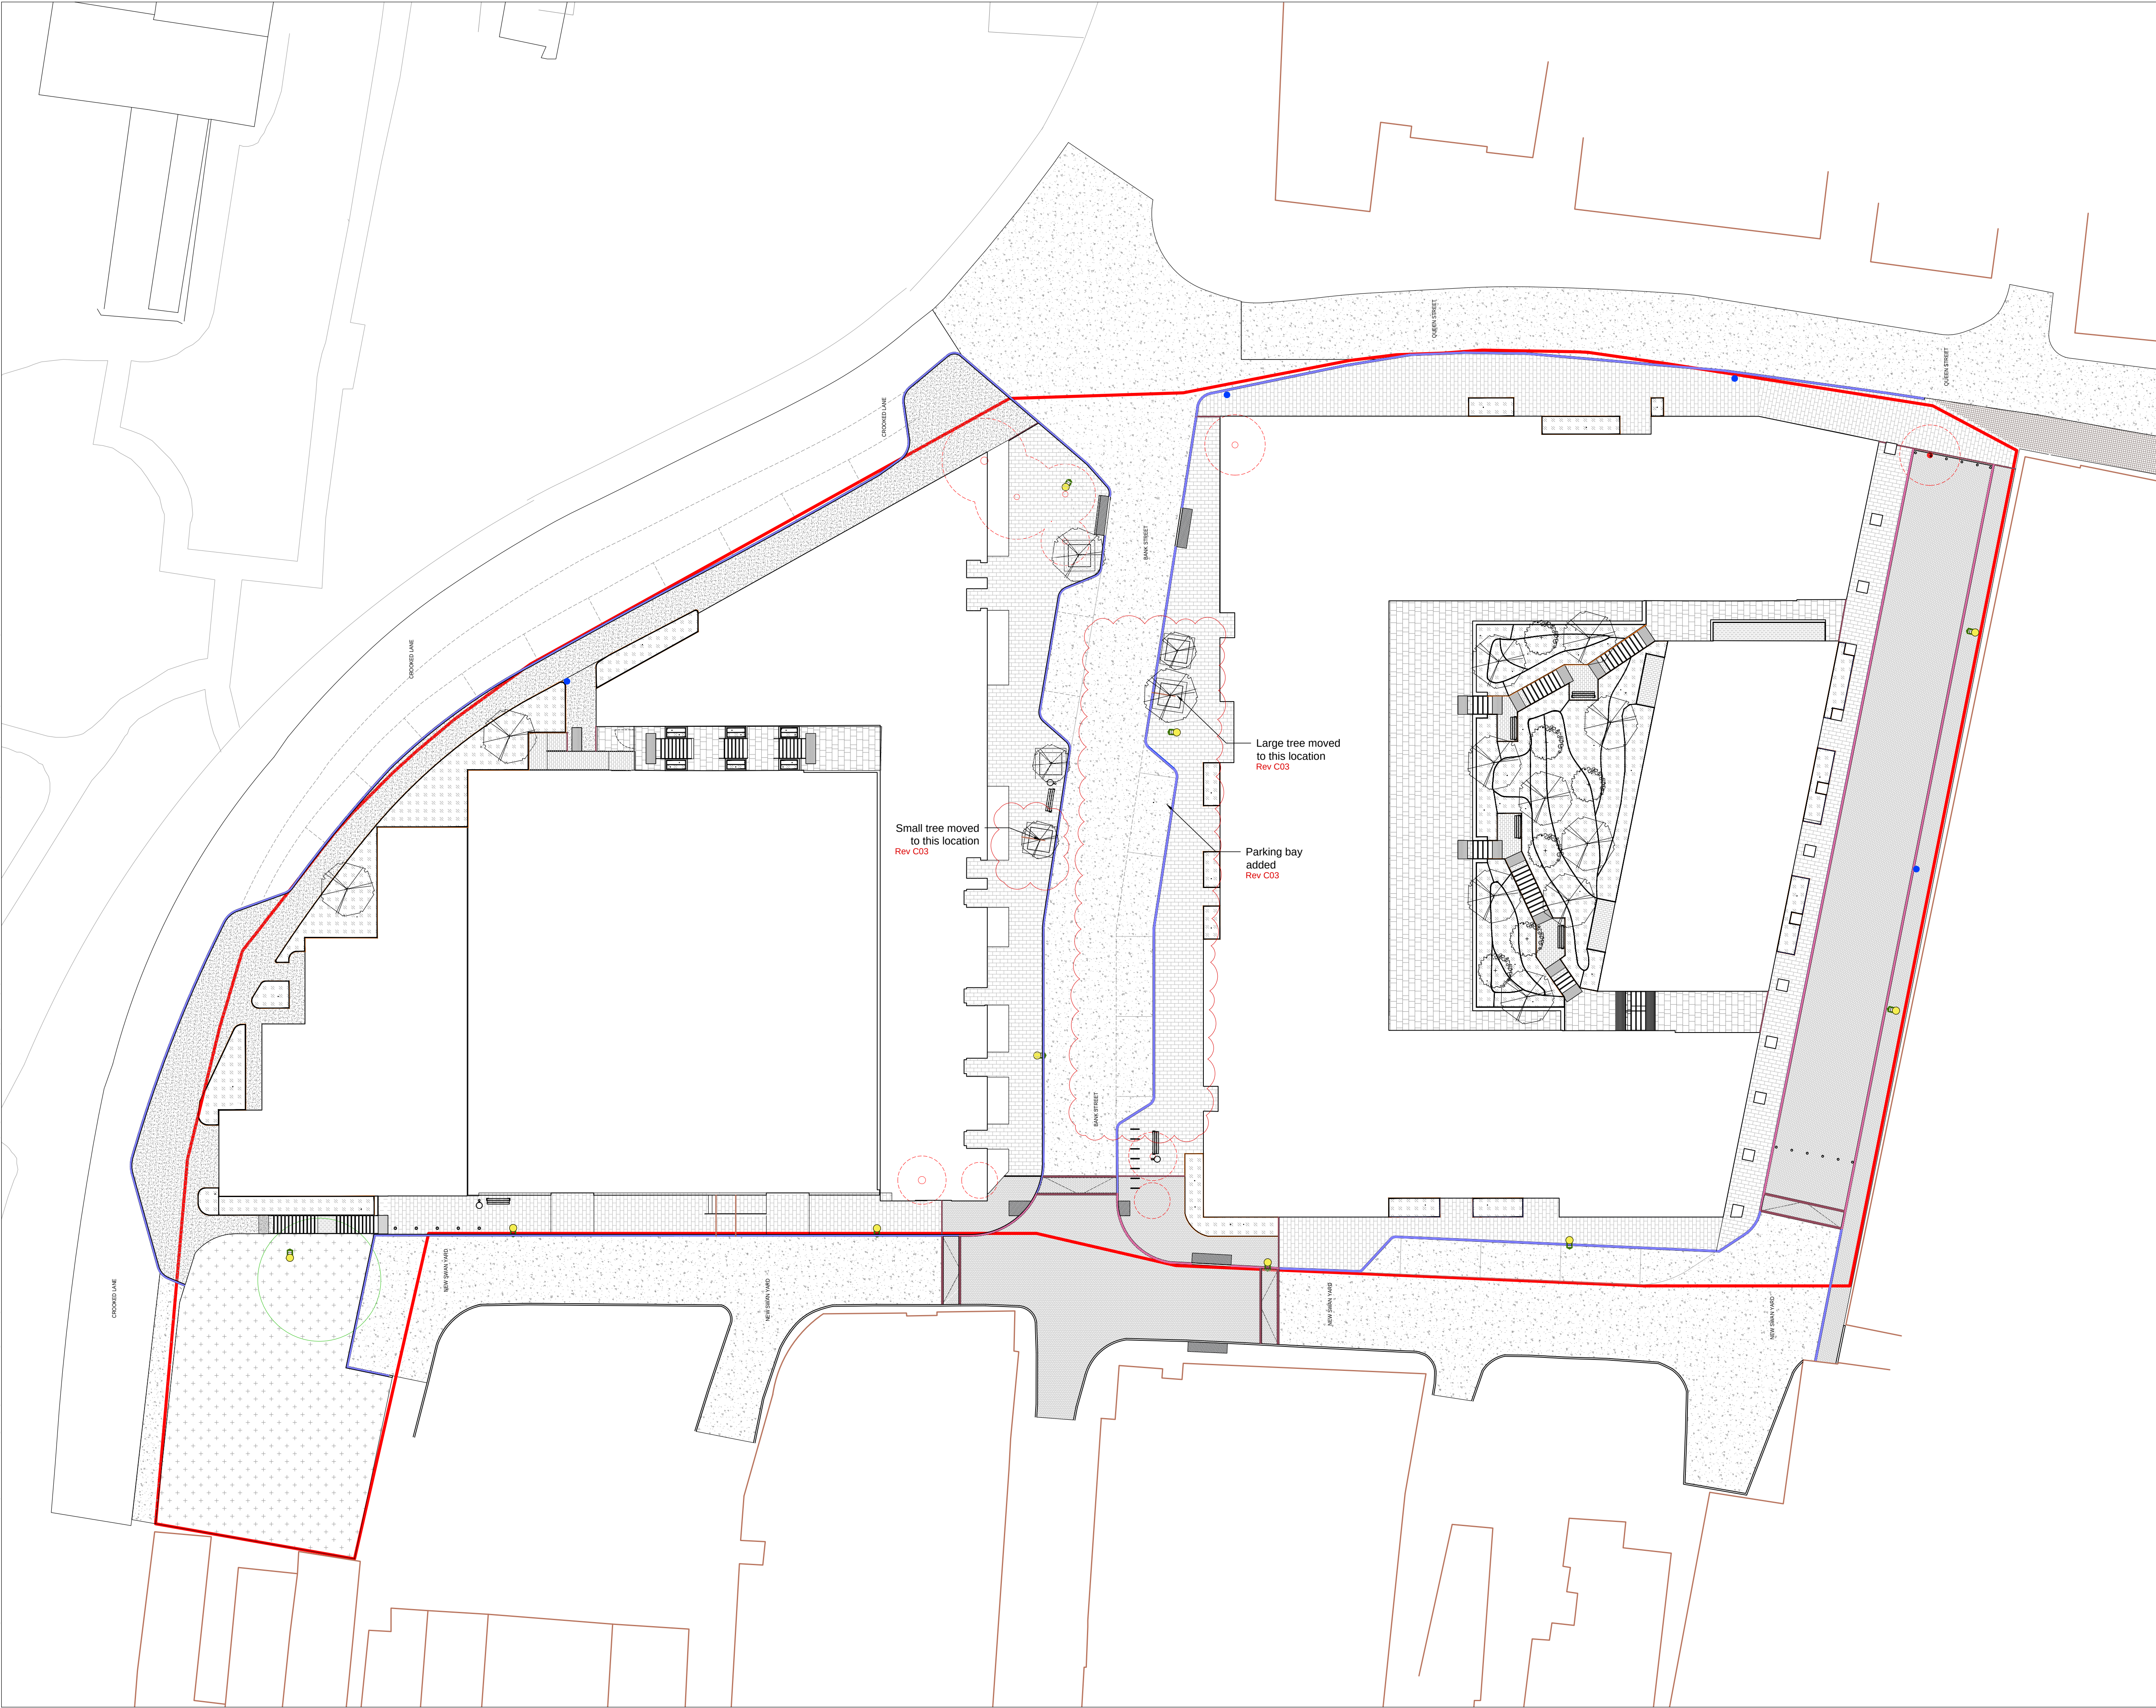

North

KEY

Proposed Site Boundary

P1

Hardscape Kellen
Silver grey aggregate PCC paving units with
contrasting tactile paving 600 x 200

P1.1

Hardscape Kellen
Mid grey paving units 200 x 100

P2

Marshall's Model
Permeable PCC flag paving

P3

Clay paving to match existing

P4

Tarmac road surface

P5

Tactile paving

P6

Tarmac Pavement surface

Proposed planting
Groundcover and shrubs

Proposed planting
Lawn

Conservation Kerb 100mm height

Conservation Kerb 50mm height

Kerb edging - flush finish

Metal edging

Proposed planting
Trees

Existing Trees
Retained

Existing Trees
Removed

Retained Tree

Lighting column location

Fire Hydrant location

0 2.5m 5m 10m

1:250

C3 Additional parking bay along Bank St 21/02/25 AW

C2 Fire Hydrant locations added 16/03/23 AW

C1 Issue for information / approval 11/03/22 AW

P03 Updates to kerb layout and RSA response 01/03/22 AW

P02 Updates to E02 & E03, lighting columns added 06/10/21 AW

P01 Stage 4 Issue 18/03/21 JSW

REVISIONS

H | E | D

Hyland Edgar Driver

Landscape Architects and Urban Designers

One Wessex Way, Colson Common, Winchester, Hampshire, SO21 1WG
Telephone 01962 711600 Facsimile 01962 713945

PROJECT

THE CHARTER
HORN YARD AND MARKET SQUARE

SUBJECT

General Arrangement Landscape Plan

DATE

21.02.25

DRAWN BY

JSW

SCALE

1:250

CHECKED BY

DP

DRAWING NUMBER

L-1344-HED-ZZ-EX-DR-L-100

REVISION

C3

DRAWING STATUS

F

A - PRELIMINARY B - ISSUED FOR PLANNING C - ISSUED FOR DESIGN D - ISSUED FOR TENDER
E - ISSUED FOR APPROVAL F - ISSUED FOR CONSTRUCTION G - AS BUILT