


N			
REF PLAN			
SIGNIFICANT HEALTH AND SAFETY RISKS (UNUSUAL AND DIFFICULT TO MANAGE ONLY) It is assumed that all works will be carried out by a competent contractor working, where appropriate, to an approved method statement. In addition to the hazards/risks normally associated with the types of work detailed on this drawing, note the following:			
DO NOT SCALE OFF THIS DRAWING			
This scheme is subject to basic planning and all other necessary consents. Dimensions, area and levels were given are only approximate and subject to site survey. All dimensions are to be checked on site. Any discrepancies or variations are to be reported to the architect before work commences. Figured dimensions only are to be taken from this drawing. This drawing is to be read in conjunction with all relevant consultants and / or specialists drawings/ documents and any discrepancies or variations are to be reported to the architect before the affected work commences. Multiple media does not constitute contract documentation and updates of this data will occur. These files are correct as of the date of issue. Your use of the content of these files is at your own risk. Reference should always be made to the hard copy which is superior to the digital format. Any document produced by personnel which contains part or all of this data remains your responsibility and attributed to you/ourselves. Whilst Leslie Jones make every effort to ensure that it is correct for issues, we cannot guarantee that it does not contain any.			
STAGE 4 / 5 ISSUE			
Client REEF ESTATES LTD			
Contractor CURO LIVING LTD			
Consultants G&T, EDC, MANHIRE, WATERMAN, HED, BB7			
leslie jones architecture Suite 3.02 Grand Union Studios 332, Ladbroke Grove London W10 5AD T: 0200 2255 1150 F: 020 7255 8700 E: admin@leslie-jones.co.uk			
Job Title THE CHARTER RIBA STAGE 4/5			
Project Number 3732			
Drawing Title PROPOSED MSCP E04 LEVEL 00 GA PLAN			
1:50 @A0 09/05/18 MMA LP			
project	signature	volume	total
3732 -	LJA -	E04 -	00 -
stage	code	description	number
1	A5	CONTRACTUAL ISSUE	04051
revision	code	description	number
1	C12	DOOR THRESH REVISION	

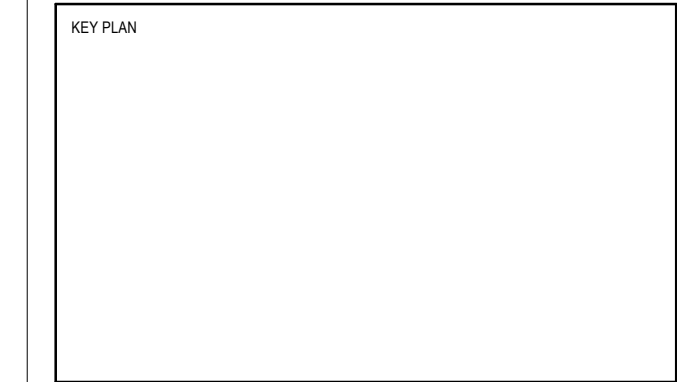

**SIGNIFICANT HEALTH AND SAFETY RISKS
(UNUSUAL AND DIFFICULT TO MANAGE ONLY)**

It is assumed that all works will be carried out by a competent contractor working, where appropriate, to an approved method statement.

In addition to the hazards/risks normally associated with the types of work detailed on this drawing, note the following:

DO NOT SCALE OFF THIS DRAWING

This scheme is subject to town planning and all other necessary consents.

Dimensions, and/or levels where given are only approximate and subject to site survey. All dimensions are to be checked on site. Any discrepancies between the drawing and the actual site conditions shall be noted on the drawing. Figures and dimensions only to be taken from this drawing.

This drawing is to be used in conjunction with all relevant conditions and / or specialist drawings' documents and any discrepancies or variations are to be reported to the architect before the affected work commences.

Magnetic media does not constitute current documentation and updates of this data will occur. These files are current as of the date of issue. Use of the content of these files as a base for your work. Reference should always be made to the hard copy which is superior to the digital format. All content produced by this company which contains part of all of this data remains your property and you are responsible for its use. Whilst we strive to ensure the accuracy of the data, we cannot be held liable. We cannot guarantee that it does not contain any

STAGE 4 / 5 ISSUE

Client
REEF ESTATES LTD

Contractor
CURO LIVING LTD

Consultants
G&T, EDC, MANHIRE, WATERMAN, HED, BB7

leslie jones
architecture

Suite 3.02
Grand Union Studios
332 Ladbrooke Grove
London W10 5AD

T: 020 7255 1150
F: 020 7255 6700
E: admin@leslie-jones.co.uk

Job Title	THE CHARTER RIBA STAGE 4/5
Project Number	3732

Drawing Title


PROPOSED MSCP E04 LEVEL
00 GA PLAN

1:50 @A0 09/05/18 MMA LP

project	originator	volume	level	type	role	number
3732	- LJA	- E04	- 00	- DR	- A	- 04051
suitability: code description: A5 CONTRACTUAL ISSUE						

revision:	code	description:
	C12	DOOR TYPES REVISED

C:\Users\anna.kusnierc\Documents\3732-LJA-XX-XX-MD-A-0003-E04_STAGE
4_anna.kusnierc@leisle-connex.co.uk.rvt

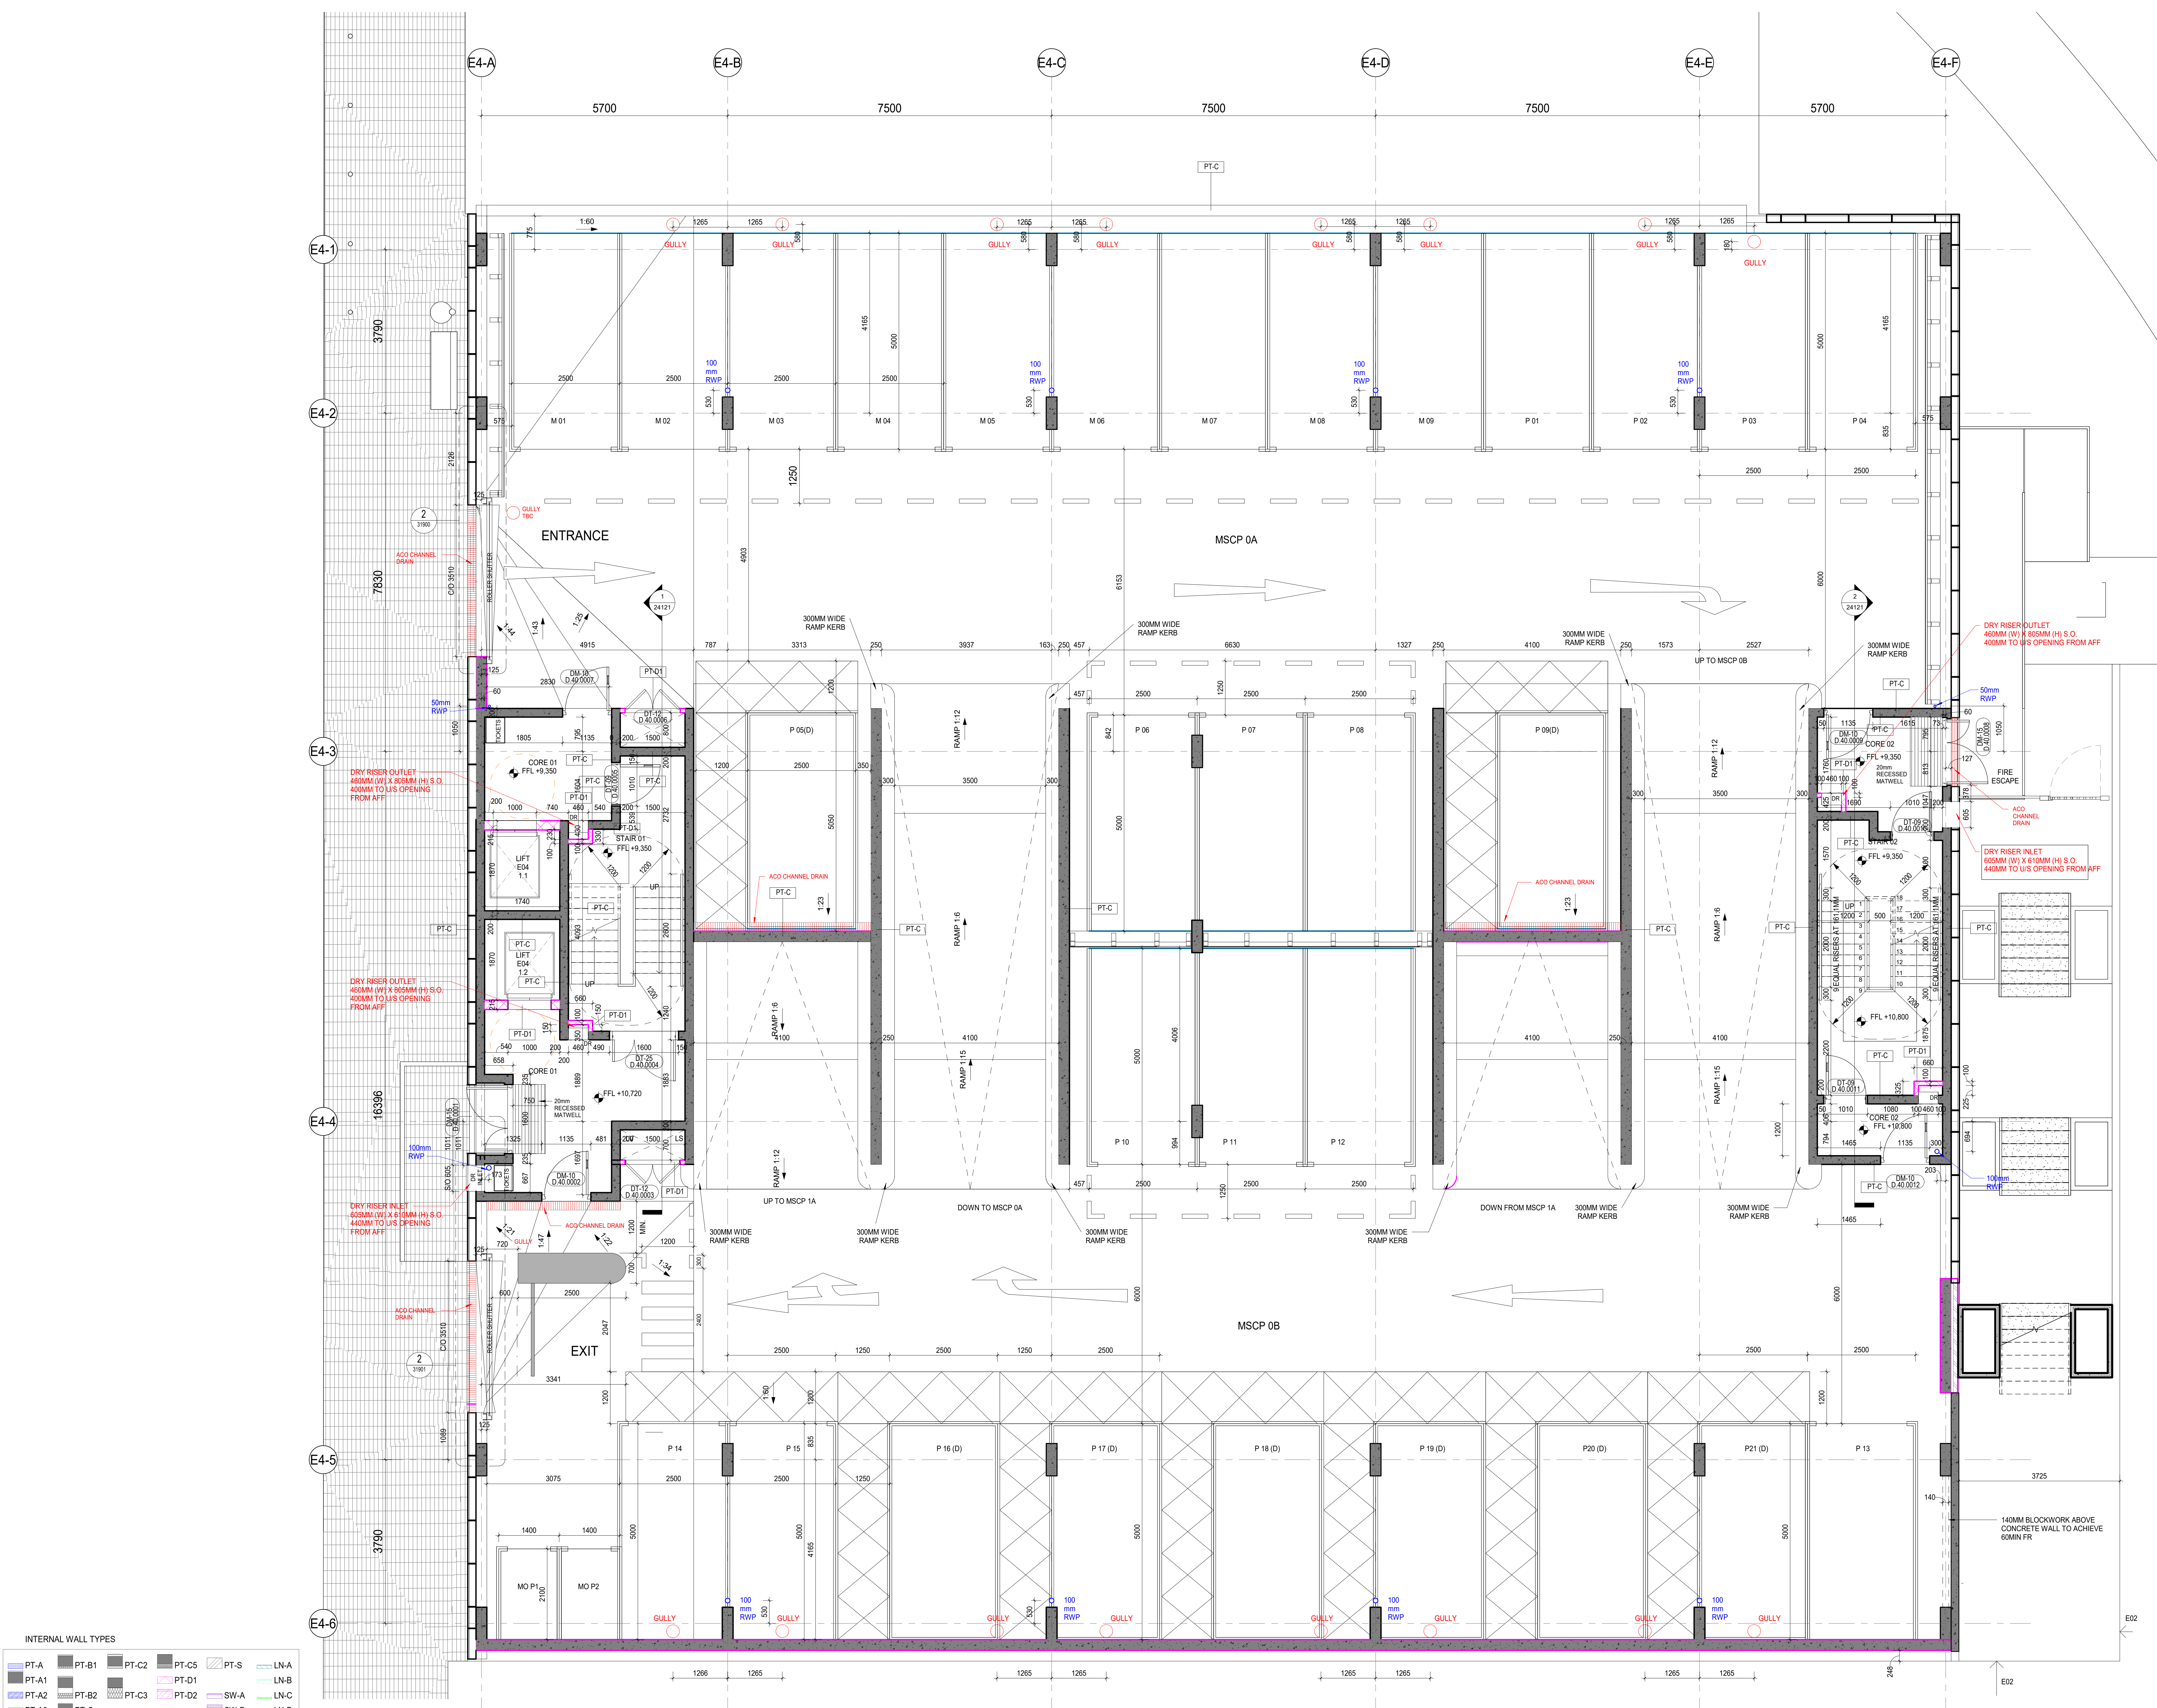

INTERNAL WALL TYPES

PT-A1 PT-B1 PT-C1 PT-D1 PT-S LN-A

PT-A2 PT-B2 PT-C2 PT-D2 PT-S LN-B

PT-A3 PT-B3 PT-C3 PT-D3 PT-S LN-C

PT-B PT-C PT-D PT-D4 PT-S LN-D

SW-A SW-B