



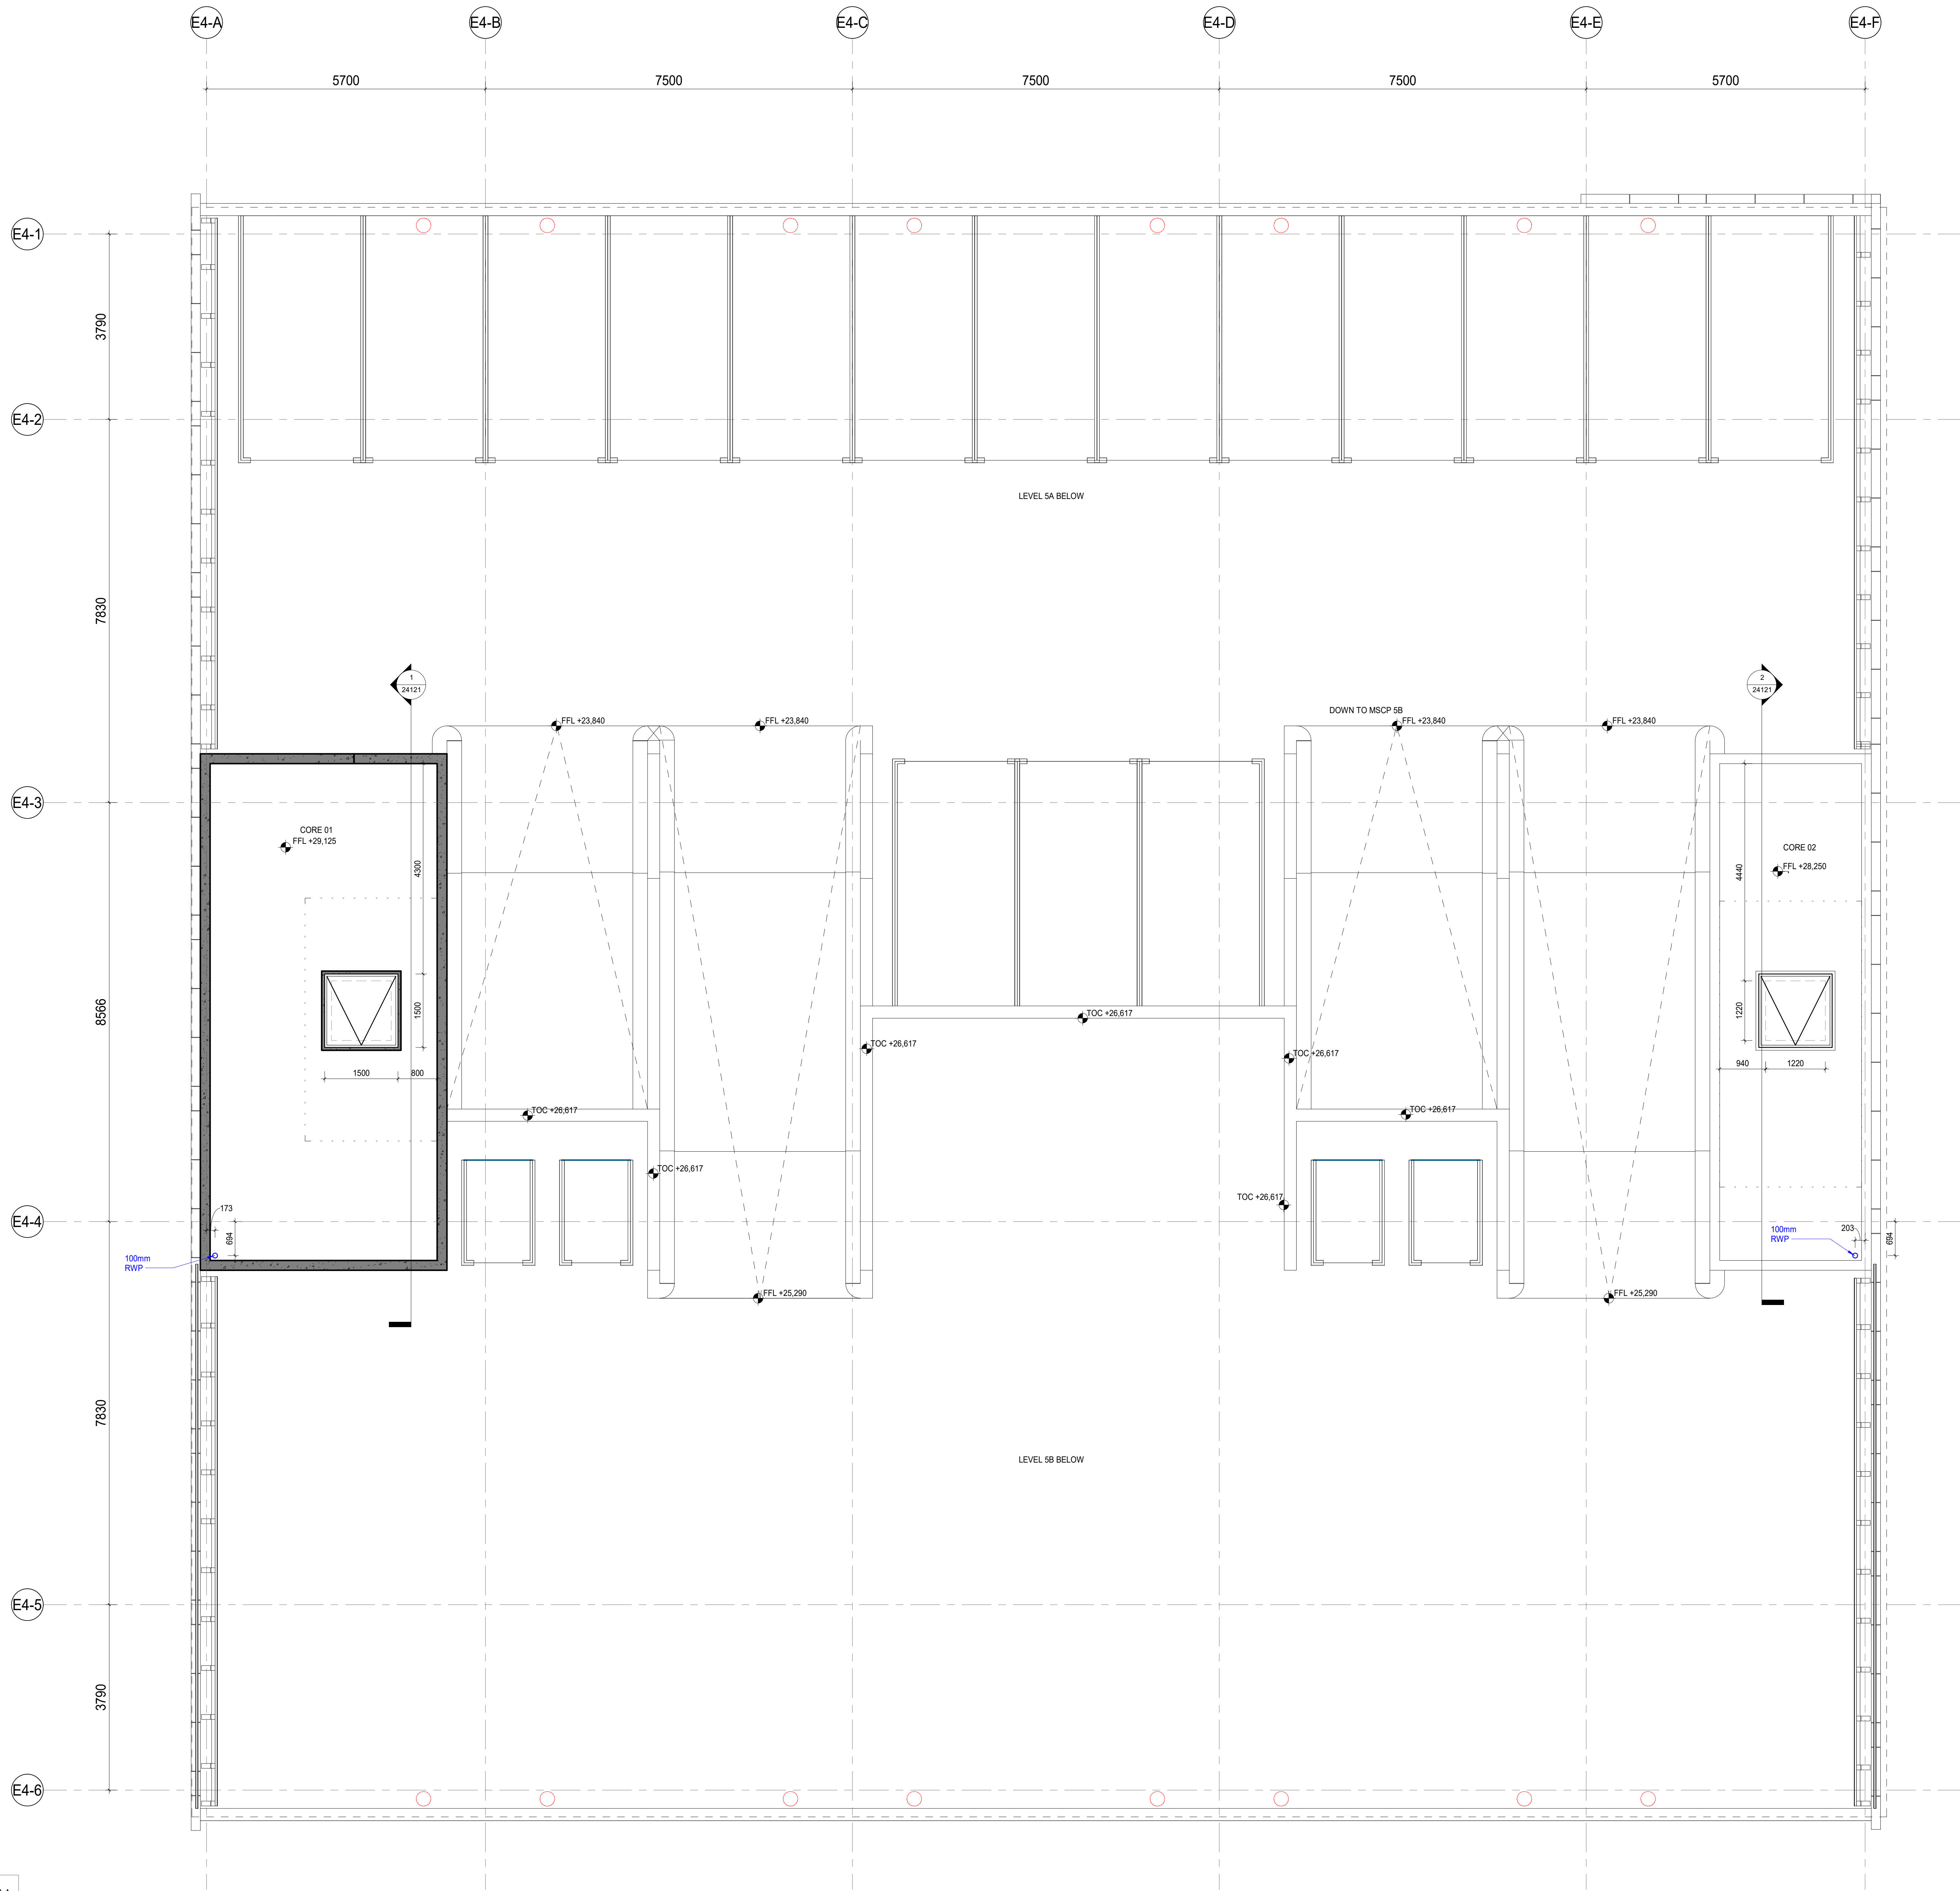

INTERNAL WALL TYPES											
PT-A	PT-B1	PT-C2	PT-C5	PT-S	LN-A	PT-A1	PT-B2	PT-C3	PT-D1	LN-B	PT-A2
PT-A3	PT-C	PT-C1	PT-C4	PT-D3	LN-C	PT-B3	PT-D2	SW-A	LN-D	PT-B	PT-C1

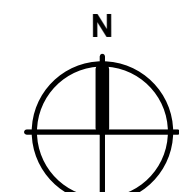

KEY PLAN

SIGNIFICANT HEALTH AND SAFETY RISKS (UNUSUAL AND DIFFICULT TO MANAGE ONLY)
It is assumed that all works will be carried out by a competent contractor working, where appropriate, to an approved method statement. In addition to the hazards/risks normally associated with the types of work detailed on this drawing, note the following:

DO NOT SCALE OFF THIS DRAWING
This scheme is subject to town planning and all other necessary consents. Dimensions, area and levels where given are only approximate and subject to site survey. All dimensions are to be checked on site. Any discrepancies or variations are to be reported to the architect before work commences. Figured dimensions only are to be taken from this drawing.

This drawing is to be read in conjunction with all relevant consultants and / or specialist drawings. Documents and any discrepancies or variations are to be reported to the architect before the affected work commences. Magnetic media does not constitute contract documentation and updates of the data will occur. These files are current as of the date of issue. Your use of the content of these files is at your own risk. Reference should always be made to the hard copy which is superior to the digital format. Any document produced by consultants which contains part or all of this data remains your responsibility and attributed to yourselves. Whilst Leslie Jones make every effort to ensure that it is accurate for issues, we cannot guarantee that it does not contain any.

STAGE 4 / 5 ISSUE

Client
REEF ESTATES LTD

Contractor
CIURO LIVING LTD
Consultants
G&T, EDC, MANHIRE, WATERMAN, HED, BB7

leslie jones
architecture
Suite 3.02
Grand Union Studios
332 Ladbrooke Grove
London W10 5AD
T: 020 7255 1150
F: 020 7255 6700
E: admin@leslie-jones.co.uk

Job Title
THE CHARTER
RIBA STAGE 4/5
Project Number 3732

Drawing Title
PROPOSED MSCP E04 LEVEL
06 GA PLAN

1:50 @A0 09/05/18 MMA LP

project	originator	refno	level	type	rev	number
3732	LJA	E04	06	DR	A	04057
A5 CONTRACTUAL ISSUE						
revision	date	description				
C05	09/05/18	RESUBMITTED DRAWING				