


DRAWINGS RECORD

REVISION	DATE	COMMENTS	REVISED BY
1	20/05/18	FINAL LAYOUT	LP
2	20/05/18	STAGE 4/5 LAYOUT	LP
3	20/05/18	STAGE 4/5 LAYOUT	LP
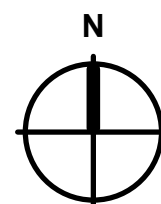

KEY PLAN

SIGNIFICANT HEALTH AND SAFETY RISKS (UNUSUAL AND DIFFICULT TO MANAGE ONLY)
It is assumed that all works will be carried out by a competent contractor working, where appropriate, to an approved method statement. In addition to the hazards/risks normally associated with the types of work detailed on this drawing, note the following:

DO NOT SCALE OFF THIS DRAWING

This scheme is subject to base planning and all other necessary consents. Dimensions, area and levels where given are only approximate and subject to site survey. All dimensions are to be checked on site. Any discrepancies or variations are to be reported to the architect before work commences. Figured dimensions only are to be taken from this drawing.

This drawing is to be read in conjunction with all relevant consultants and / or specialist drawings. Documents and any discrepancies or variations are to be reported to the architect before the affected work commences. Magnetic media does not constitute contract documentation and updates of the data will occur. These files are current as of the date of issue. Your use of the content of these files is at your own risk. Reference should always be made to the hard copy which is superior to the digital format. Any document produced by consultants which contains part or all of this data remains your responsibility and attributed to yourselves. Whilst Leslie Jones make every effort to ensure that it is accurate for values, we cannot guarantee that it does not contain any.

STAGE 4 / 5 ISSUE

Client
REEF ESTATES LTD

Contractor
CURO LIVING LTD
Consultants
G&T, EDC, MANHIRE, WATERMAN, HED, BB7
leslie jones
architecture
Suite 3.02
Grand Union Station
332 Ludbrook Grove
London W10 5AD
T: 020 7255 1150
F: 020 7255 6700
E: admin@leslie-jones.co.uk

Job Title
THE CHARTER
RIBA STAGE 4/5

Project Number 3732

Drawing Title
PROPOSED MSCP E04 LEVEL
04 GA PLAN

1:50 @A0 09/05/18 MMA LP

3732 - LJA - E04 - 04 - DR - A - 04055

activity A5 CONTRACTUAL ISSUE

revision 006 DOOR TYPES REVIEWED







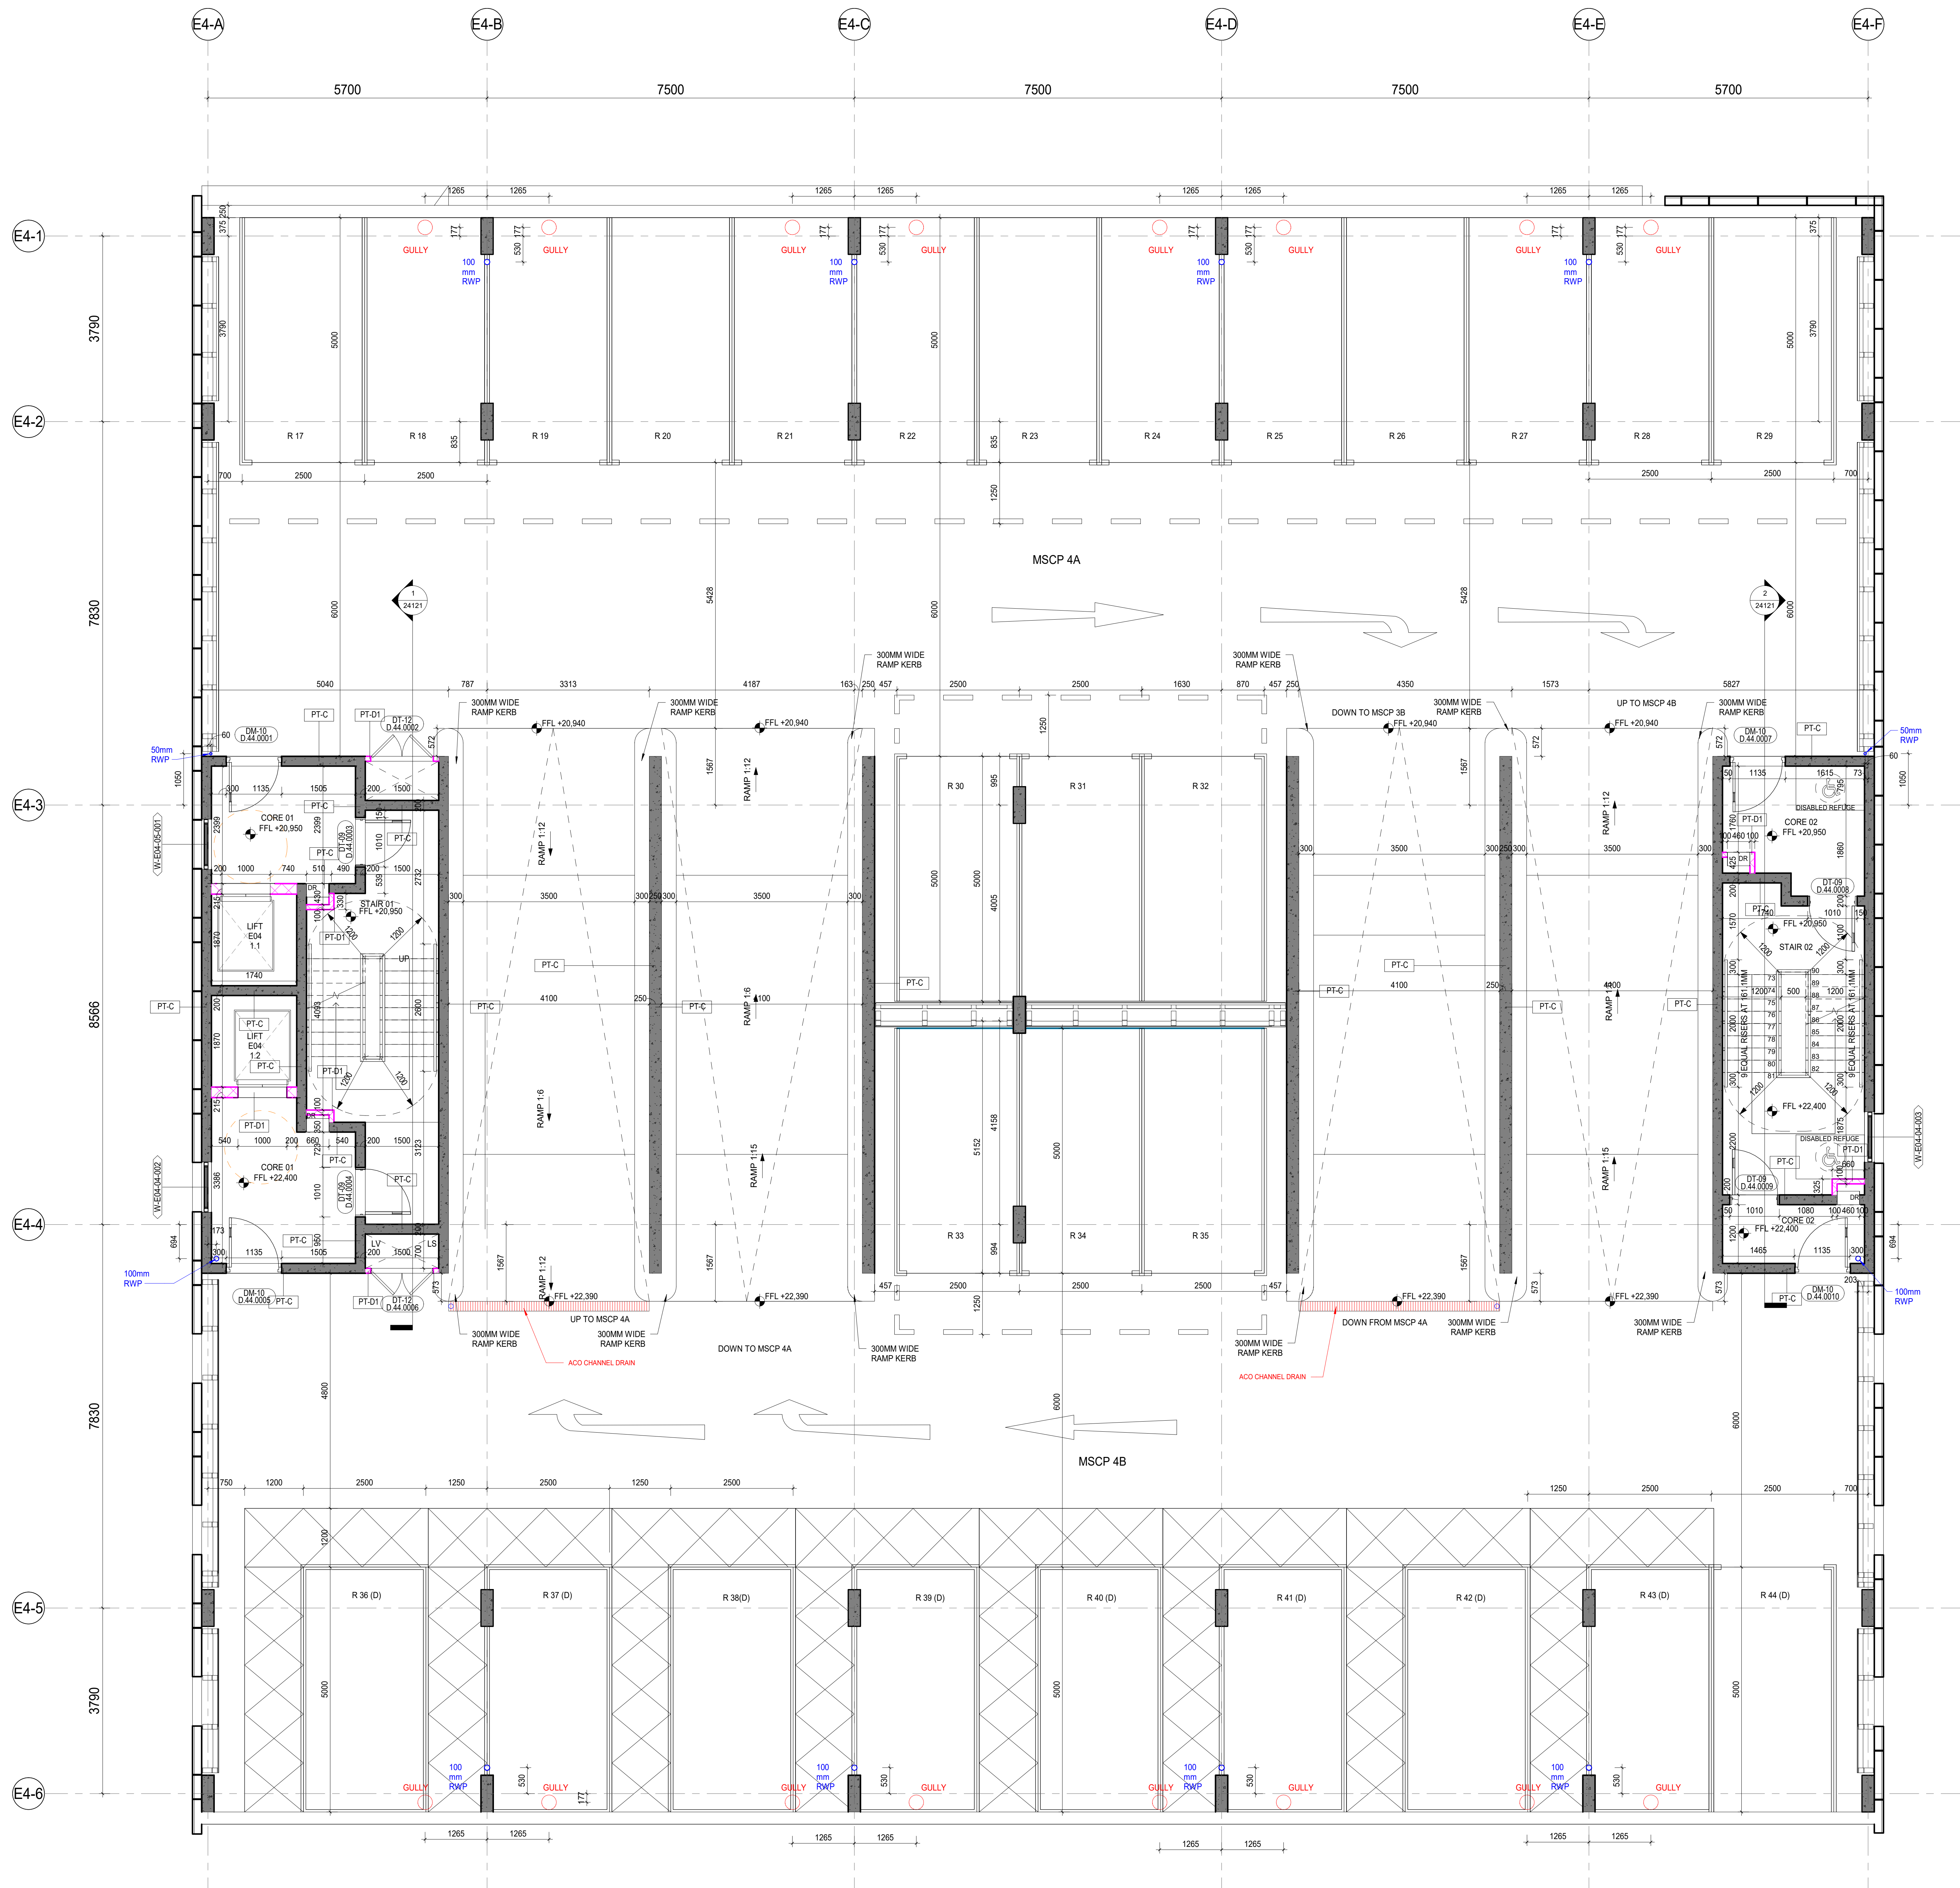

INTERNAL WALL TYPES

