


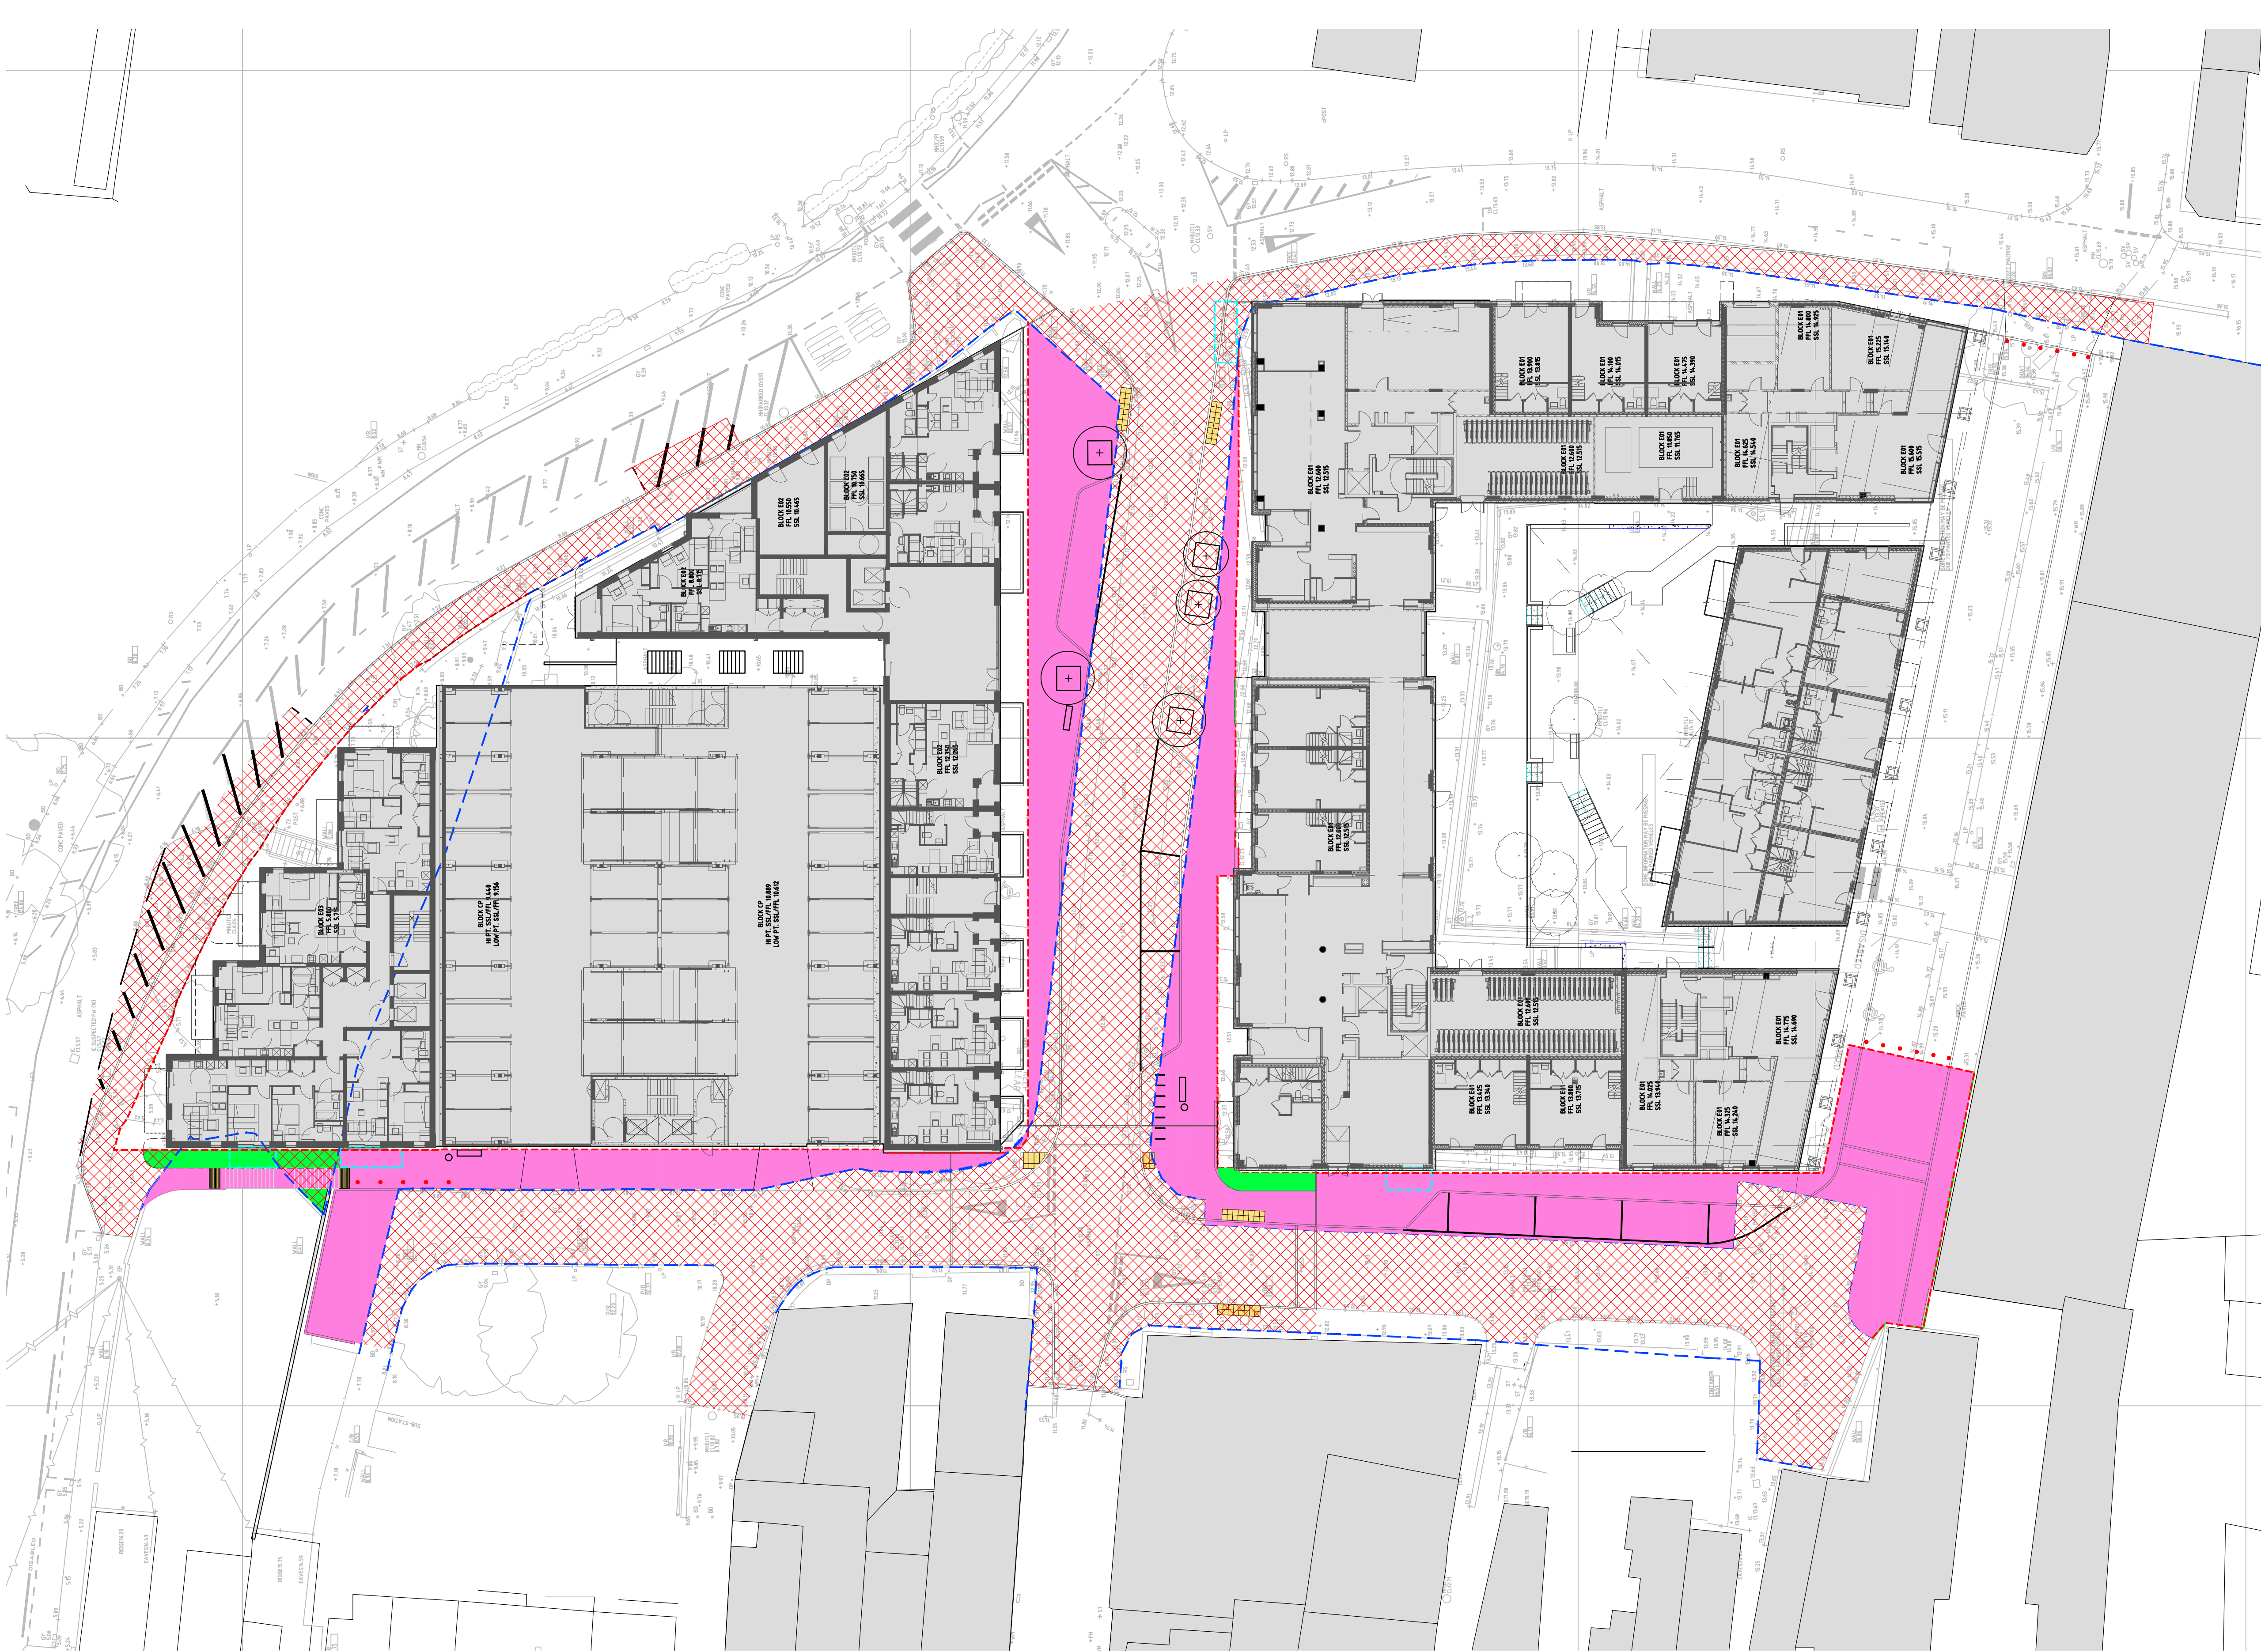

DISCLAIMER NOTE
The Copyright and design right of the design documents and of the design remains that of Manhire Associates Ltd. All copies are only for information about the application, they may not be used for any other purpose or copied without the express written permission of Manhire Associates Ltd.

- NOTES:**
- DO NOT SCALE THIS DRAWING.
 - THIS DRAWING IS TO BE READ IN CONJUNCTION WITH ALL OTHER RELEVANT DRAWING ISSUES AND THE SPECIFICATION.

LEGEND

- EXISTING HIGHWAYS BOUNDARY
- PROPOSED HIGHWAY BOUNDARY
- NEW HIGHWAY
- WORKS TO EXISTING HIGHWAY
- NEW HIGHWAY LANDSCAPING
- EXISTING HIGHWAY LANDSCAPING
- AREA SUBJECT TO OVERSAILING LICENCE

P8	08/08/24	WP38-ASSIGNED TO CURO	RH
P7	19/06/23	PRELIMINARY ISSUE	RH
P6	23/02/23	PRELIMINARY ISSUE	GMC
P5	09/03/22	PRELIMINARY ISSUE	RH
P4	21/02/22	PRELIMINARY ISSUE	RH
P3	14/06/21	PRELIMINARY ISSUE	GMC
P2	26/01/21	PRELIMINARY ISSUE	GMC
P1	02/07/20	PRELIMINARY ISSUE	RH
REV	DATE	DESCRIPTION	BY

DRG STATUS	PRELIMINARY
------------	-------------

CLIENT	CURO CONSTRUCTION LTD
--------	-----------------------

PROJECT	THE CHARTER GRAVESEND
---------	-----------------------

DRG TITLE	S278 AGREEMENT PLAN
-----------	---------------------

Manhire Associates
CONSULTING ENGINEERS

Manhire Associates Limited
Consulting Engineers
Hanover House
76 Coombe Road, Norbiton
Kingston Upon Thames, KT2 7AZ
T: +44 20 8390 9097
F: +44 20 8390 7888
E: enquiries@manhireassociates.co.uk

PROJECT NO	19042	DRG NO	C1131	REV	P8	SCALE	1:250
				DRN	RH	DATE	JUNE 20

