



This drawing is not to be scaled. The architect is to be informed of any errors before work proceeds. The general contractor is responsible for checking all dimensions.

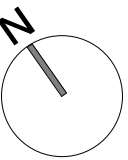

Notes

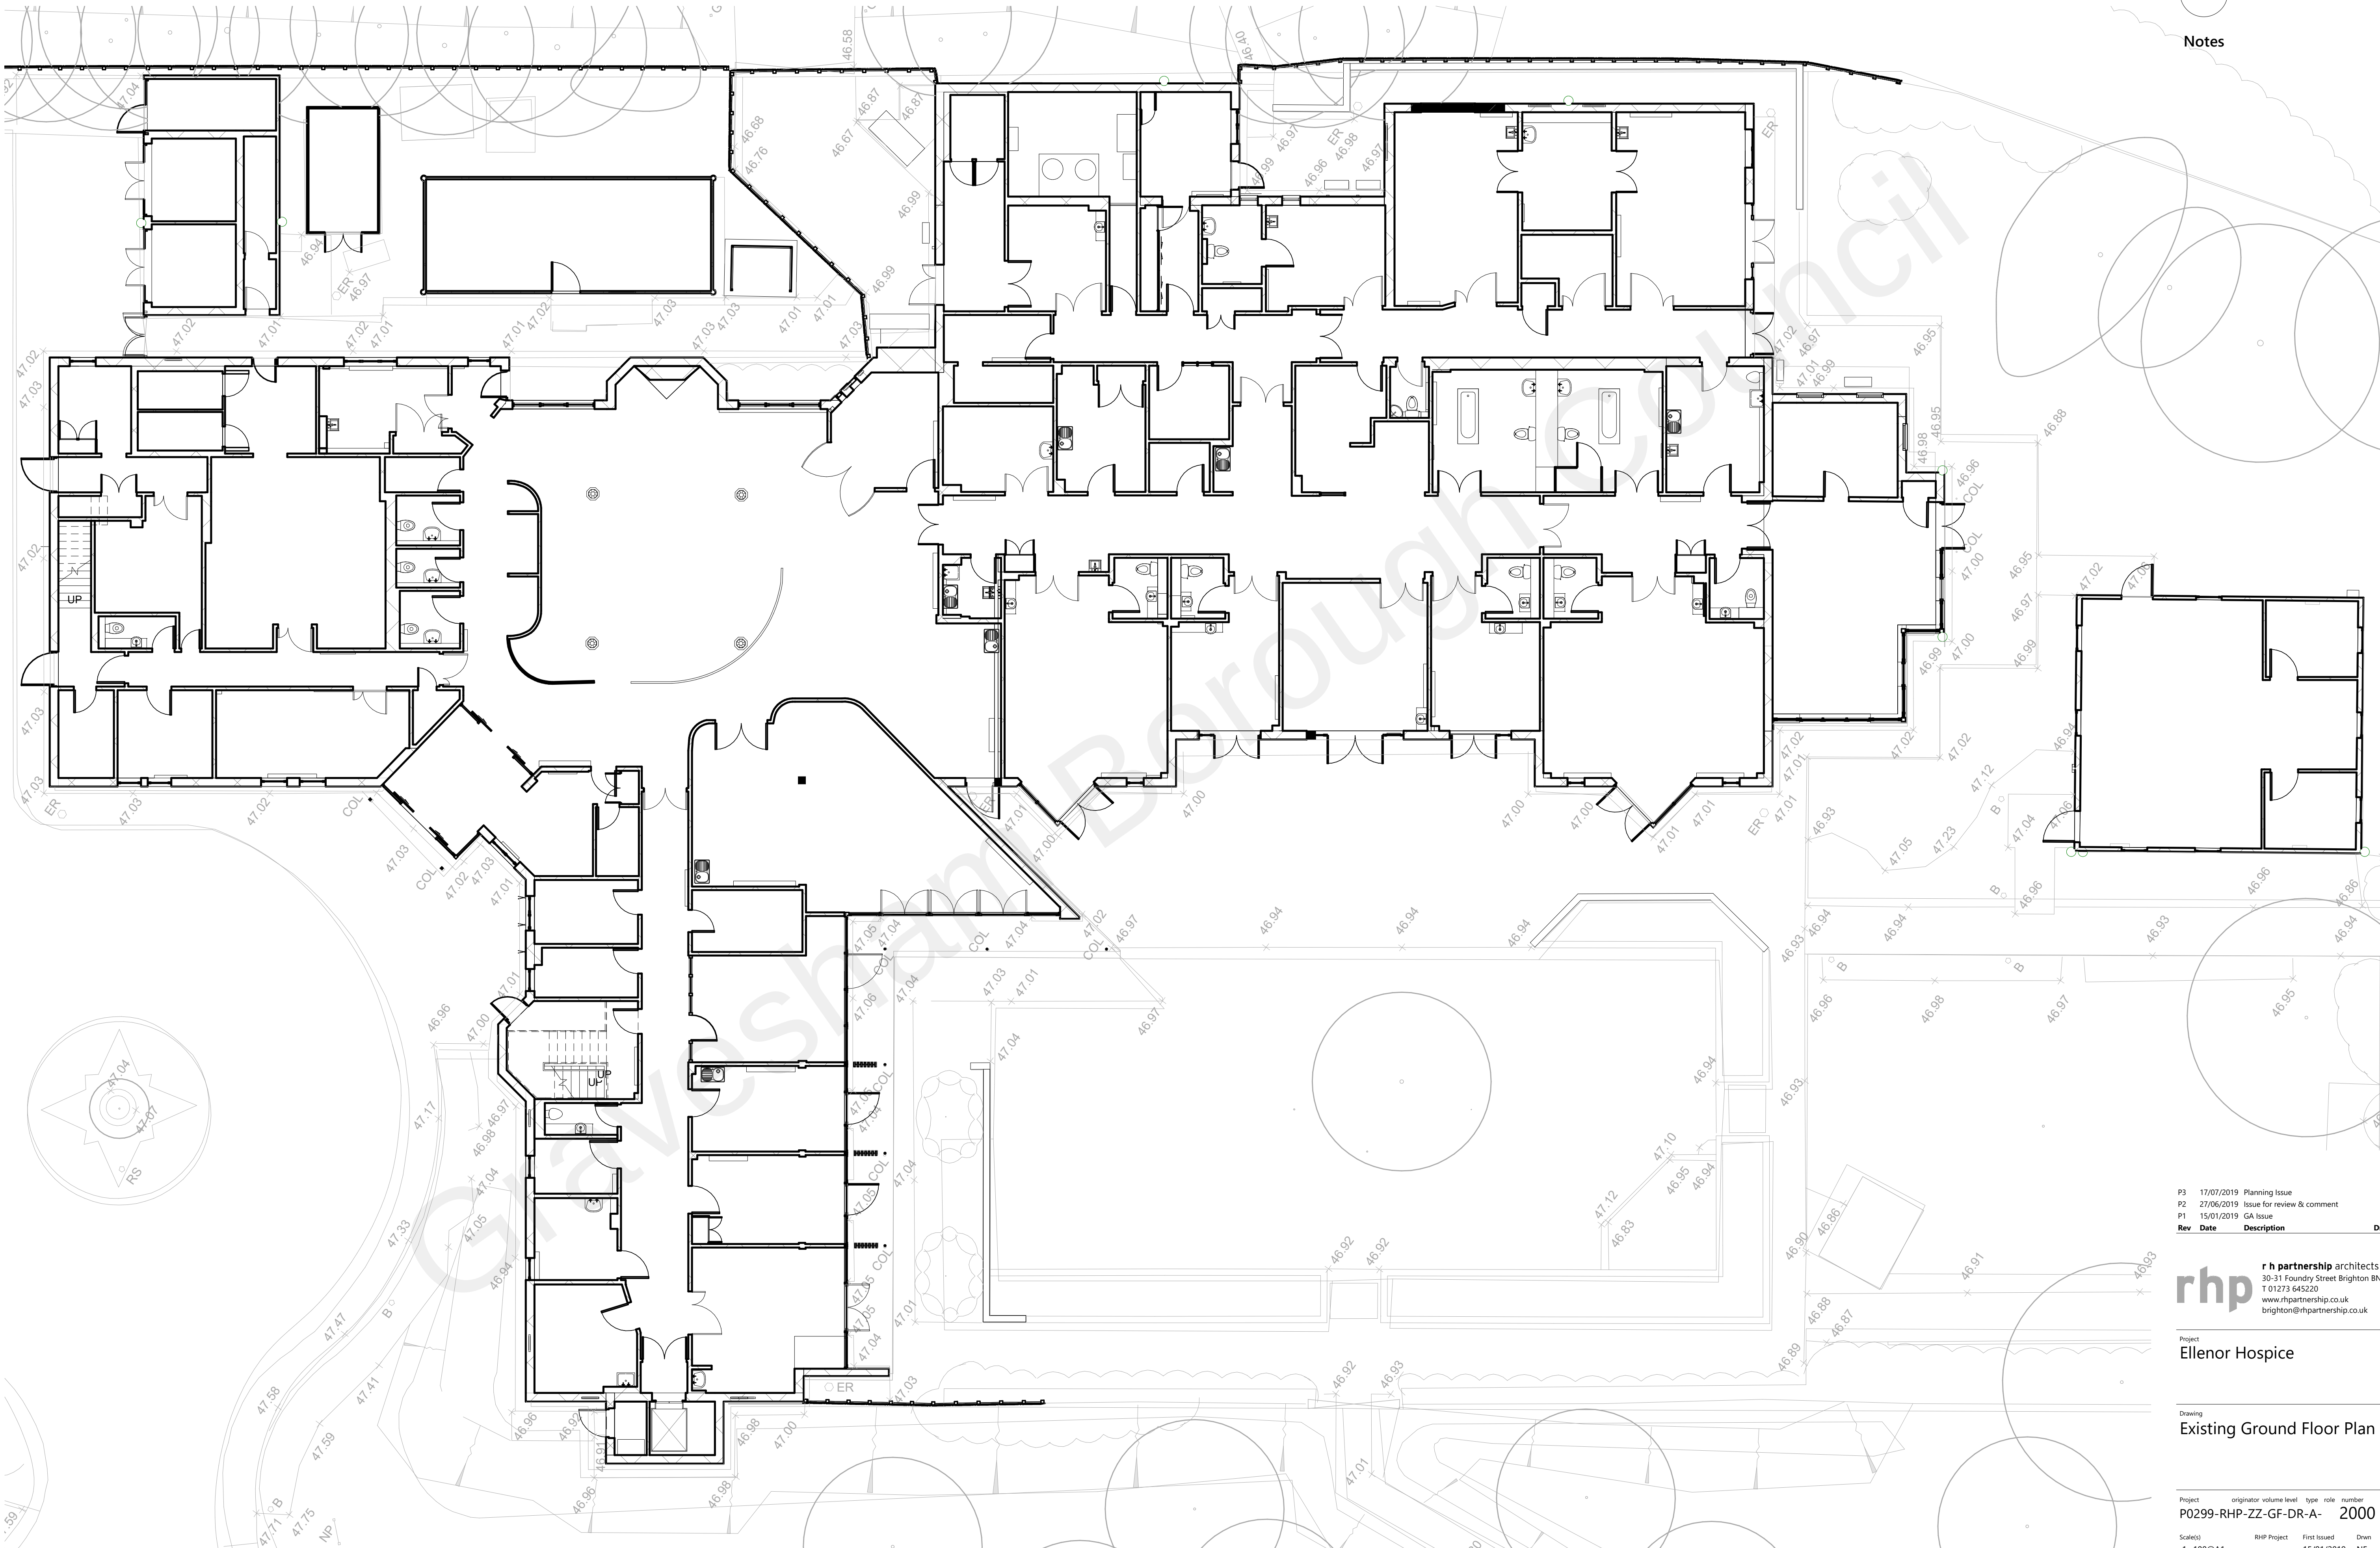

| Rev | Date       | Description                | Drwn |
|-----|------------|----------------------------|------|
| P3  | 17/07/2019 | Planning Issue             | NF   |
| P2  | 27/06/2019 | Issue for review & comment | NF   |
| P1  | 15/01/2019 | GA Issue                   | NF   |

**rhp** r h partnership architects  
30-31 Foundry Street Brighton BN1 4AT  
T 01273 645220  
www.rhpartnership.co.uk  
brighton@rhpartnership.co.uk

Project  
Ellenor Hospice

Drawing  
Existing Ground Floor Plan

| Project               | originator  | volume       | level | type | role | number | revision |
|-----------------------|-------------|--------------|-------|------|------|--------|----------|
| P0299-RHP-ZZ-GF-DR-A- |             |              |       |      |      | 2000   | P3       |
| Scale(s)              | RHP Project | First Issued | Drwn  | Chad |      |        |          |
| 1: 100@A1             |             | 15/01/2019   | NF    | NH   |      |        |          |
| Status                | Planning    |              |       |      |      |        | S2       |