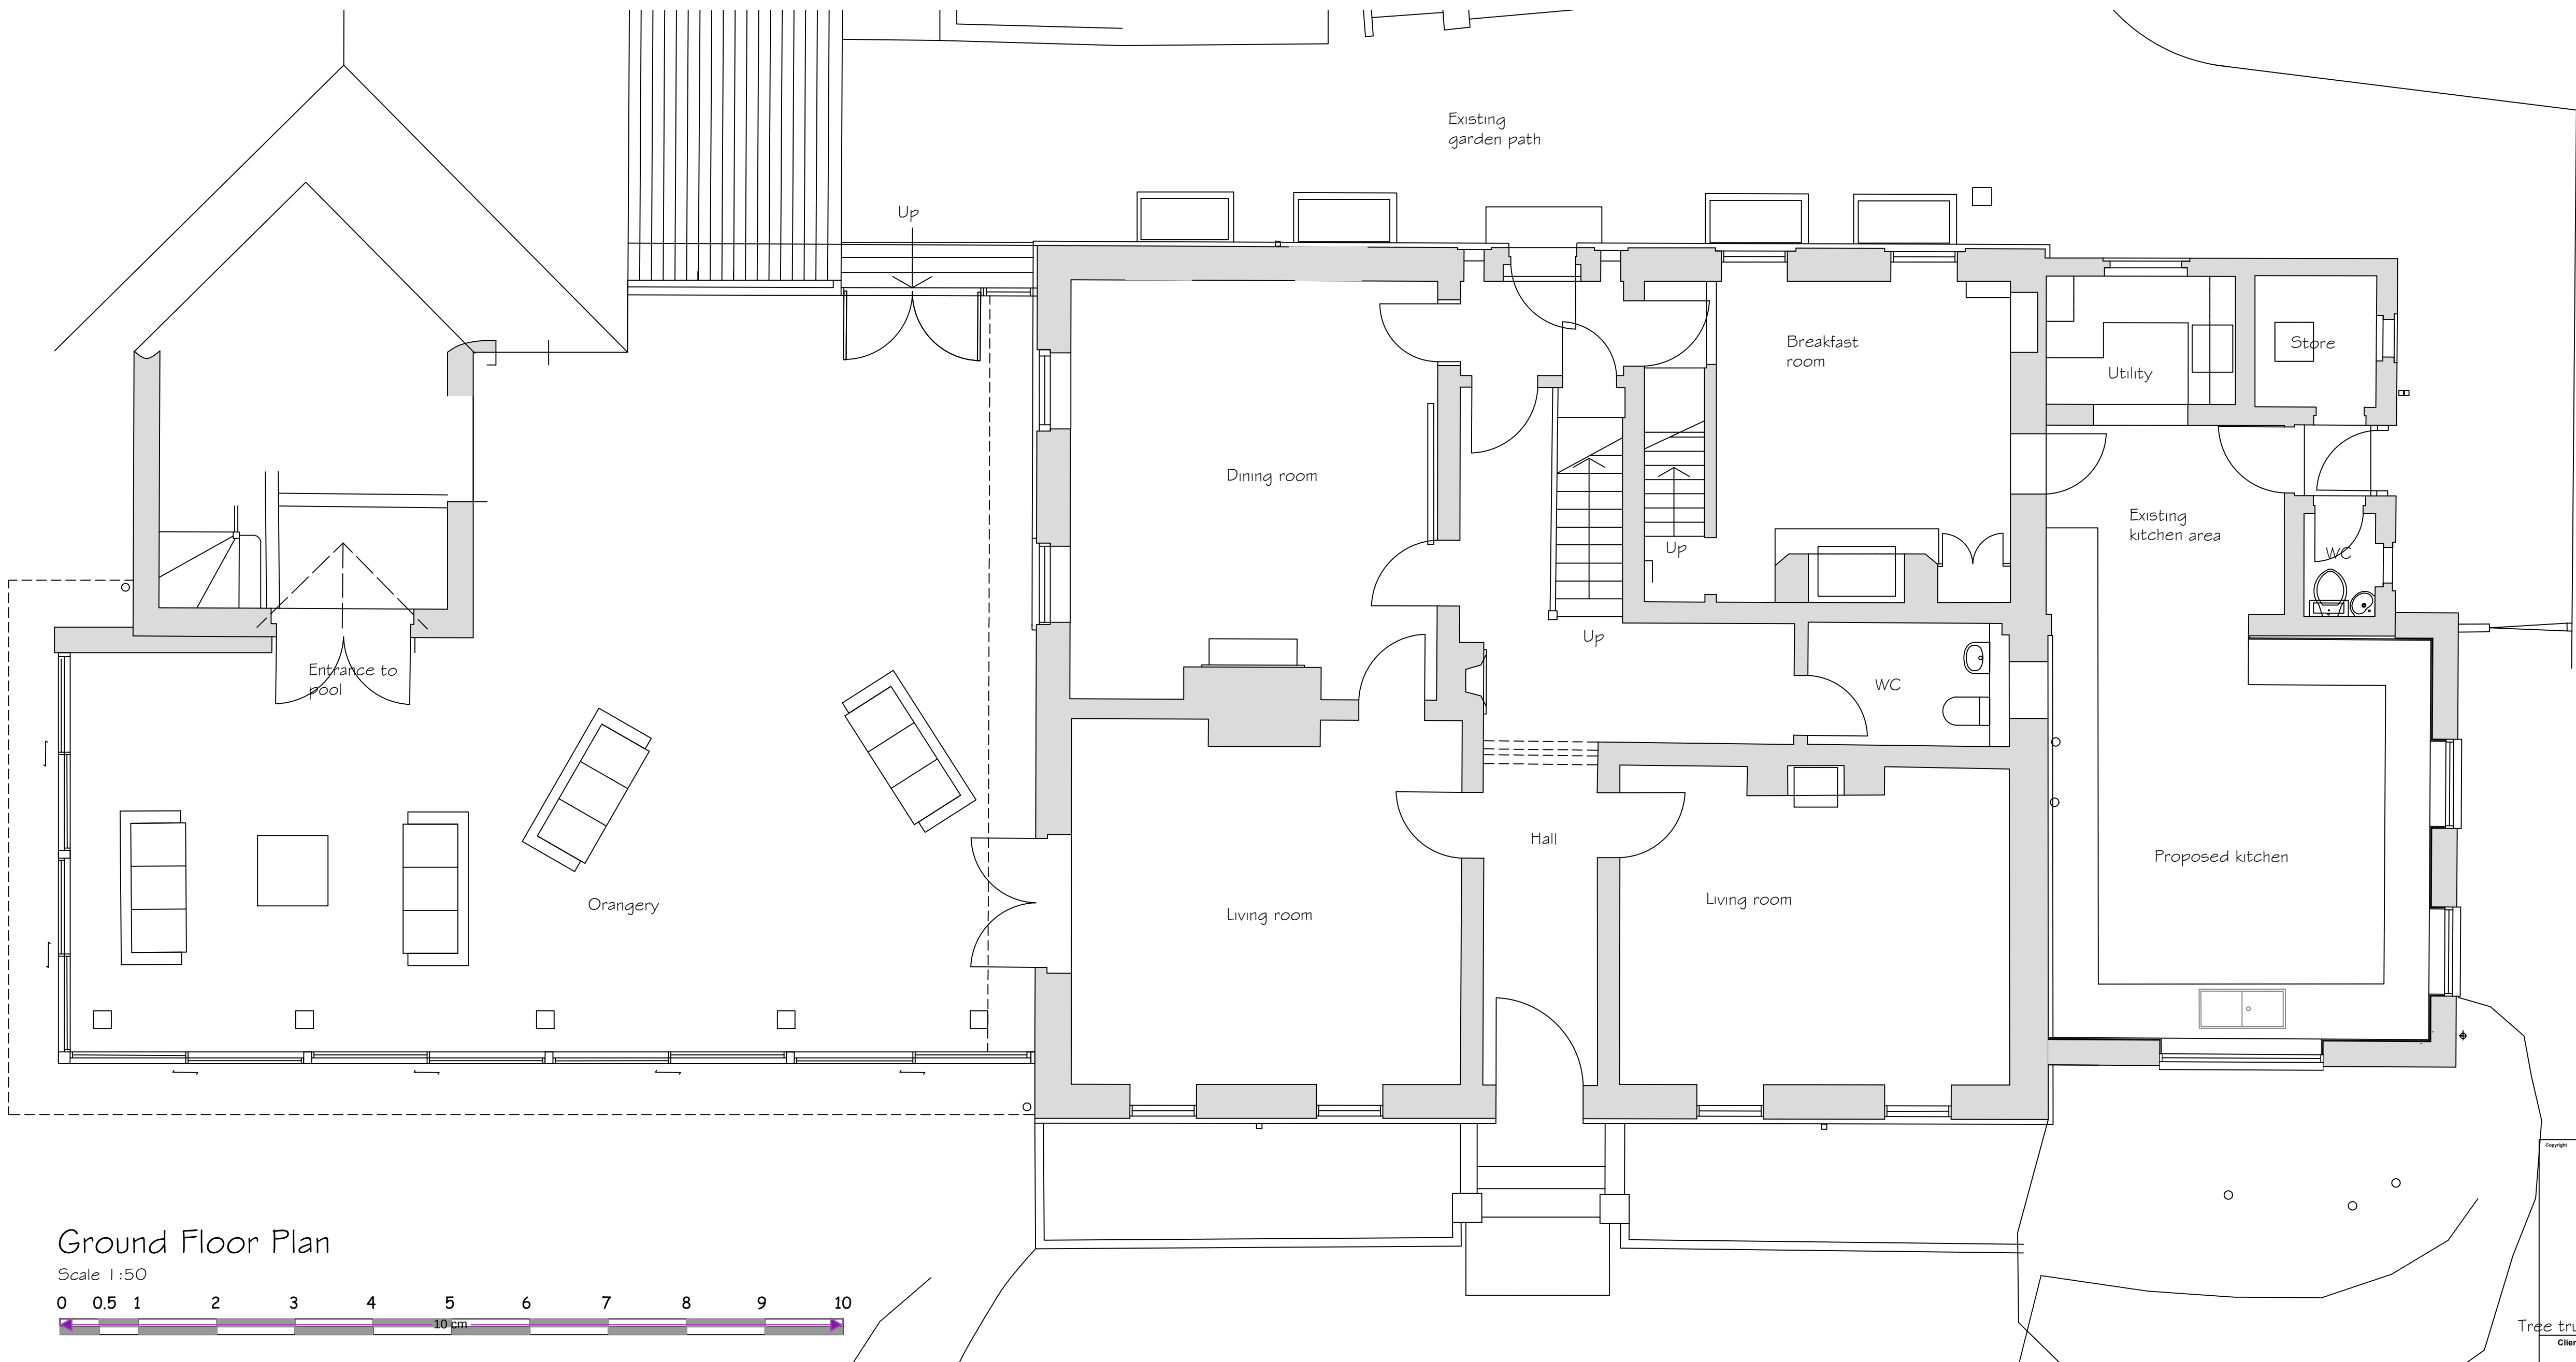


Synergy Planning & Property Consultants Ltd The Office The Larches Rochester Kent ME3 7NQW		
Client	Mr D South	
Address	The Old Parsonage Butchers Hill Shorne	
Drawing title	Existing survey plans	
Scale	1:50/1:100/1:200	
Date	November 2024	Drawn by
Drawing No	24/461/01	