



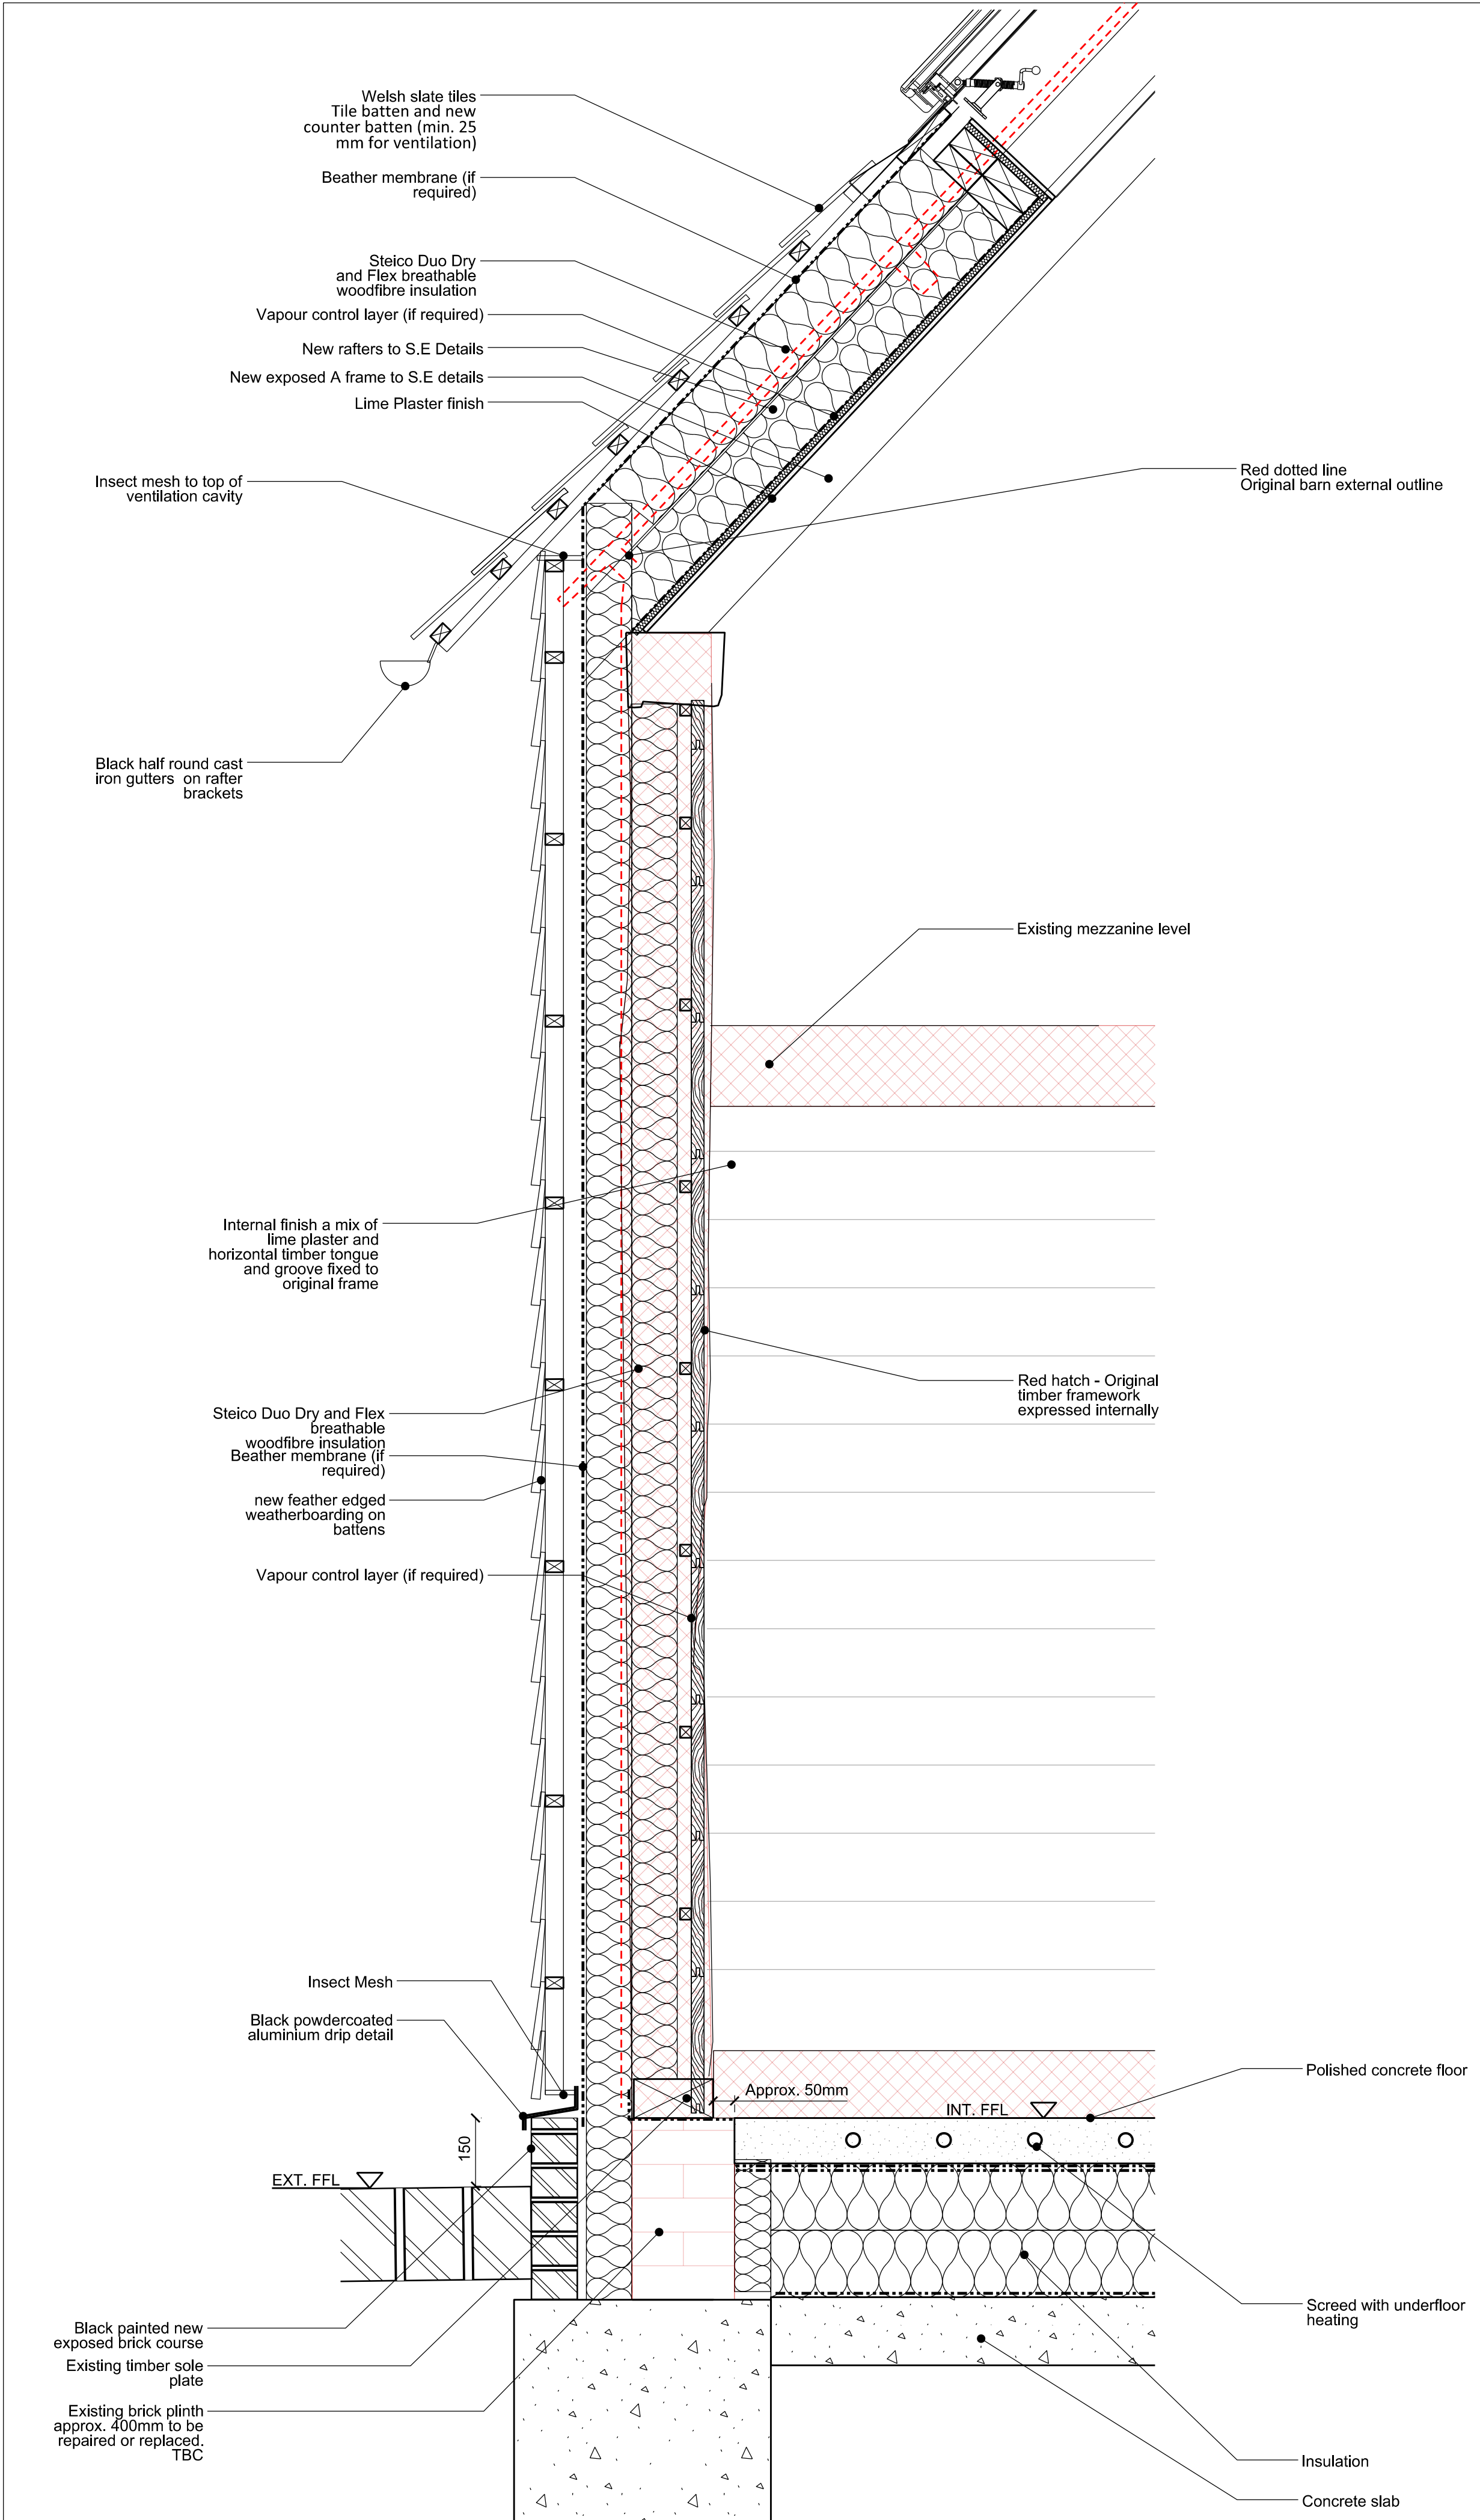

01 - TYPICAL WALL BUILD UP THROUGH EXISTING TIMBER FRAME

P02	15.07.22	Scale bar amended
P01	12.07.22	Planning submission - First Issue
revision	date	amendment

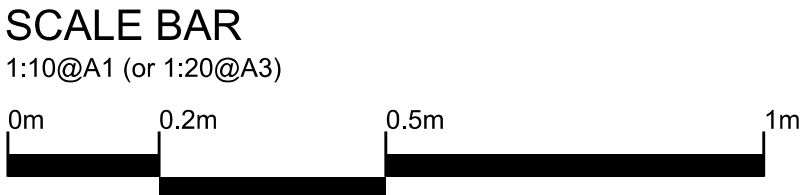

- Do not scale from this drawing - All dimensions to be checked on site by the Contractor - And such dimensions to be their responsibility - Report all drawing errors and omissions to the Architect - All dimensions in millimeters unless noted otherwise - If in doubt ask Contract Administrator			
job title BAILIFFS HOUSE, CAMER PARK			
drawing title/location TYPICAL WALL AND EAVES DETAIL			
status	PLANNING APPLICATION		
scale	1:10 @ A1	(or 1:20 @ A3)	
job no	element	drawing no.	revision
A0220	PL	600	P01