
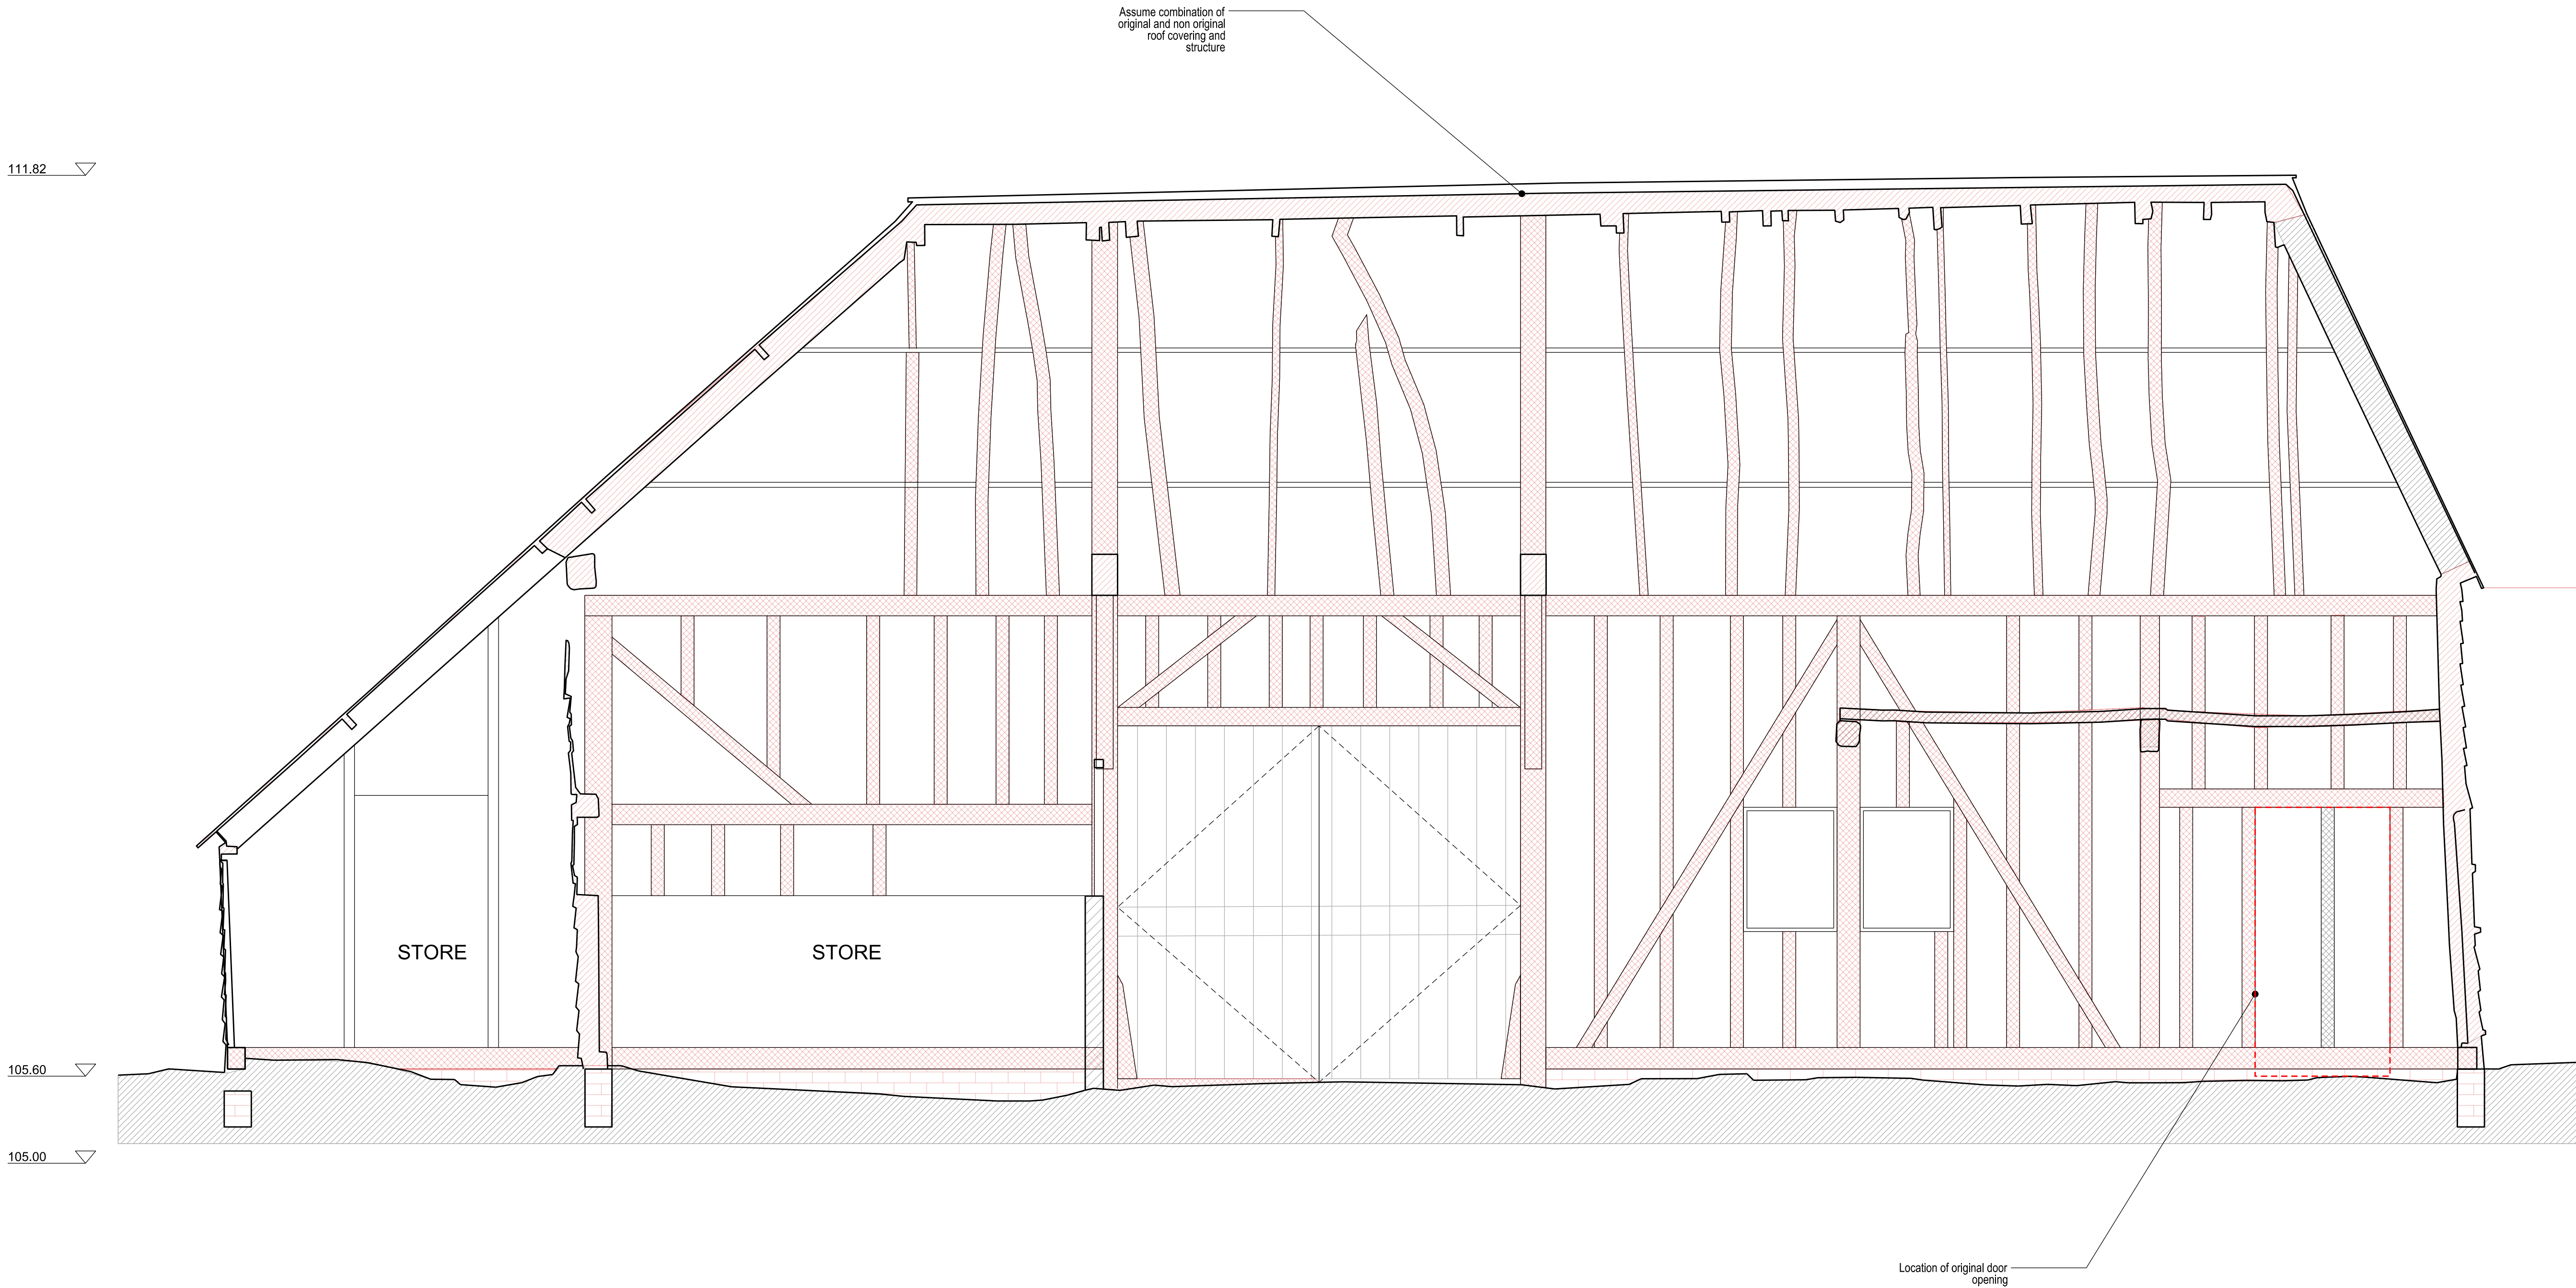


Historic Structure

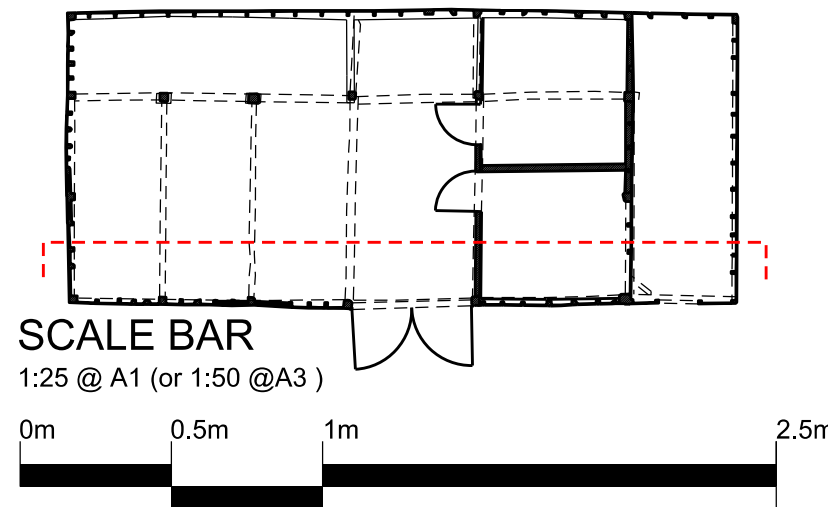

P02	15.07.22	Scale bar amended
P01	12.07.22	Planning submission - First Issue
revision	date	amendment

- Do not scale from this drawing - All dimensions to be checked on site by the Contractor - And such dimensions to be their responsibility - Report all drawing errors and omissions to the Architect - All dimensions in millimeters unless noted otherwise - If in doubt ask Contract Administrator			
job title			
BAILIFFS BARN, CAMER PARK			
drawing title/location			
EXISTING SECTION - EAST			
status	PLANNING APPLICATION		
scale	1:25 @ A1 (or 1:50 @A3)		
job no	element	drawing no.	revision
A0220	PL	030	P01