


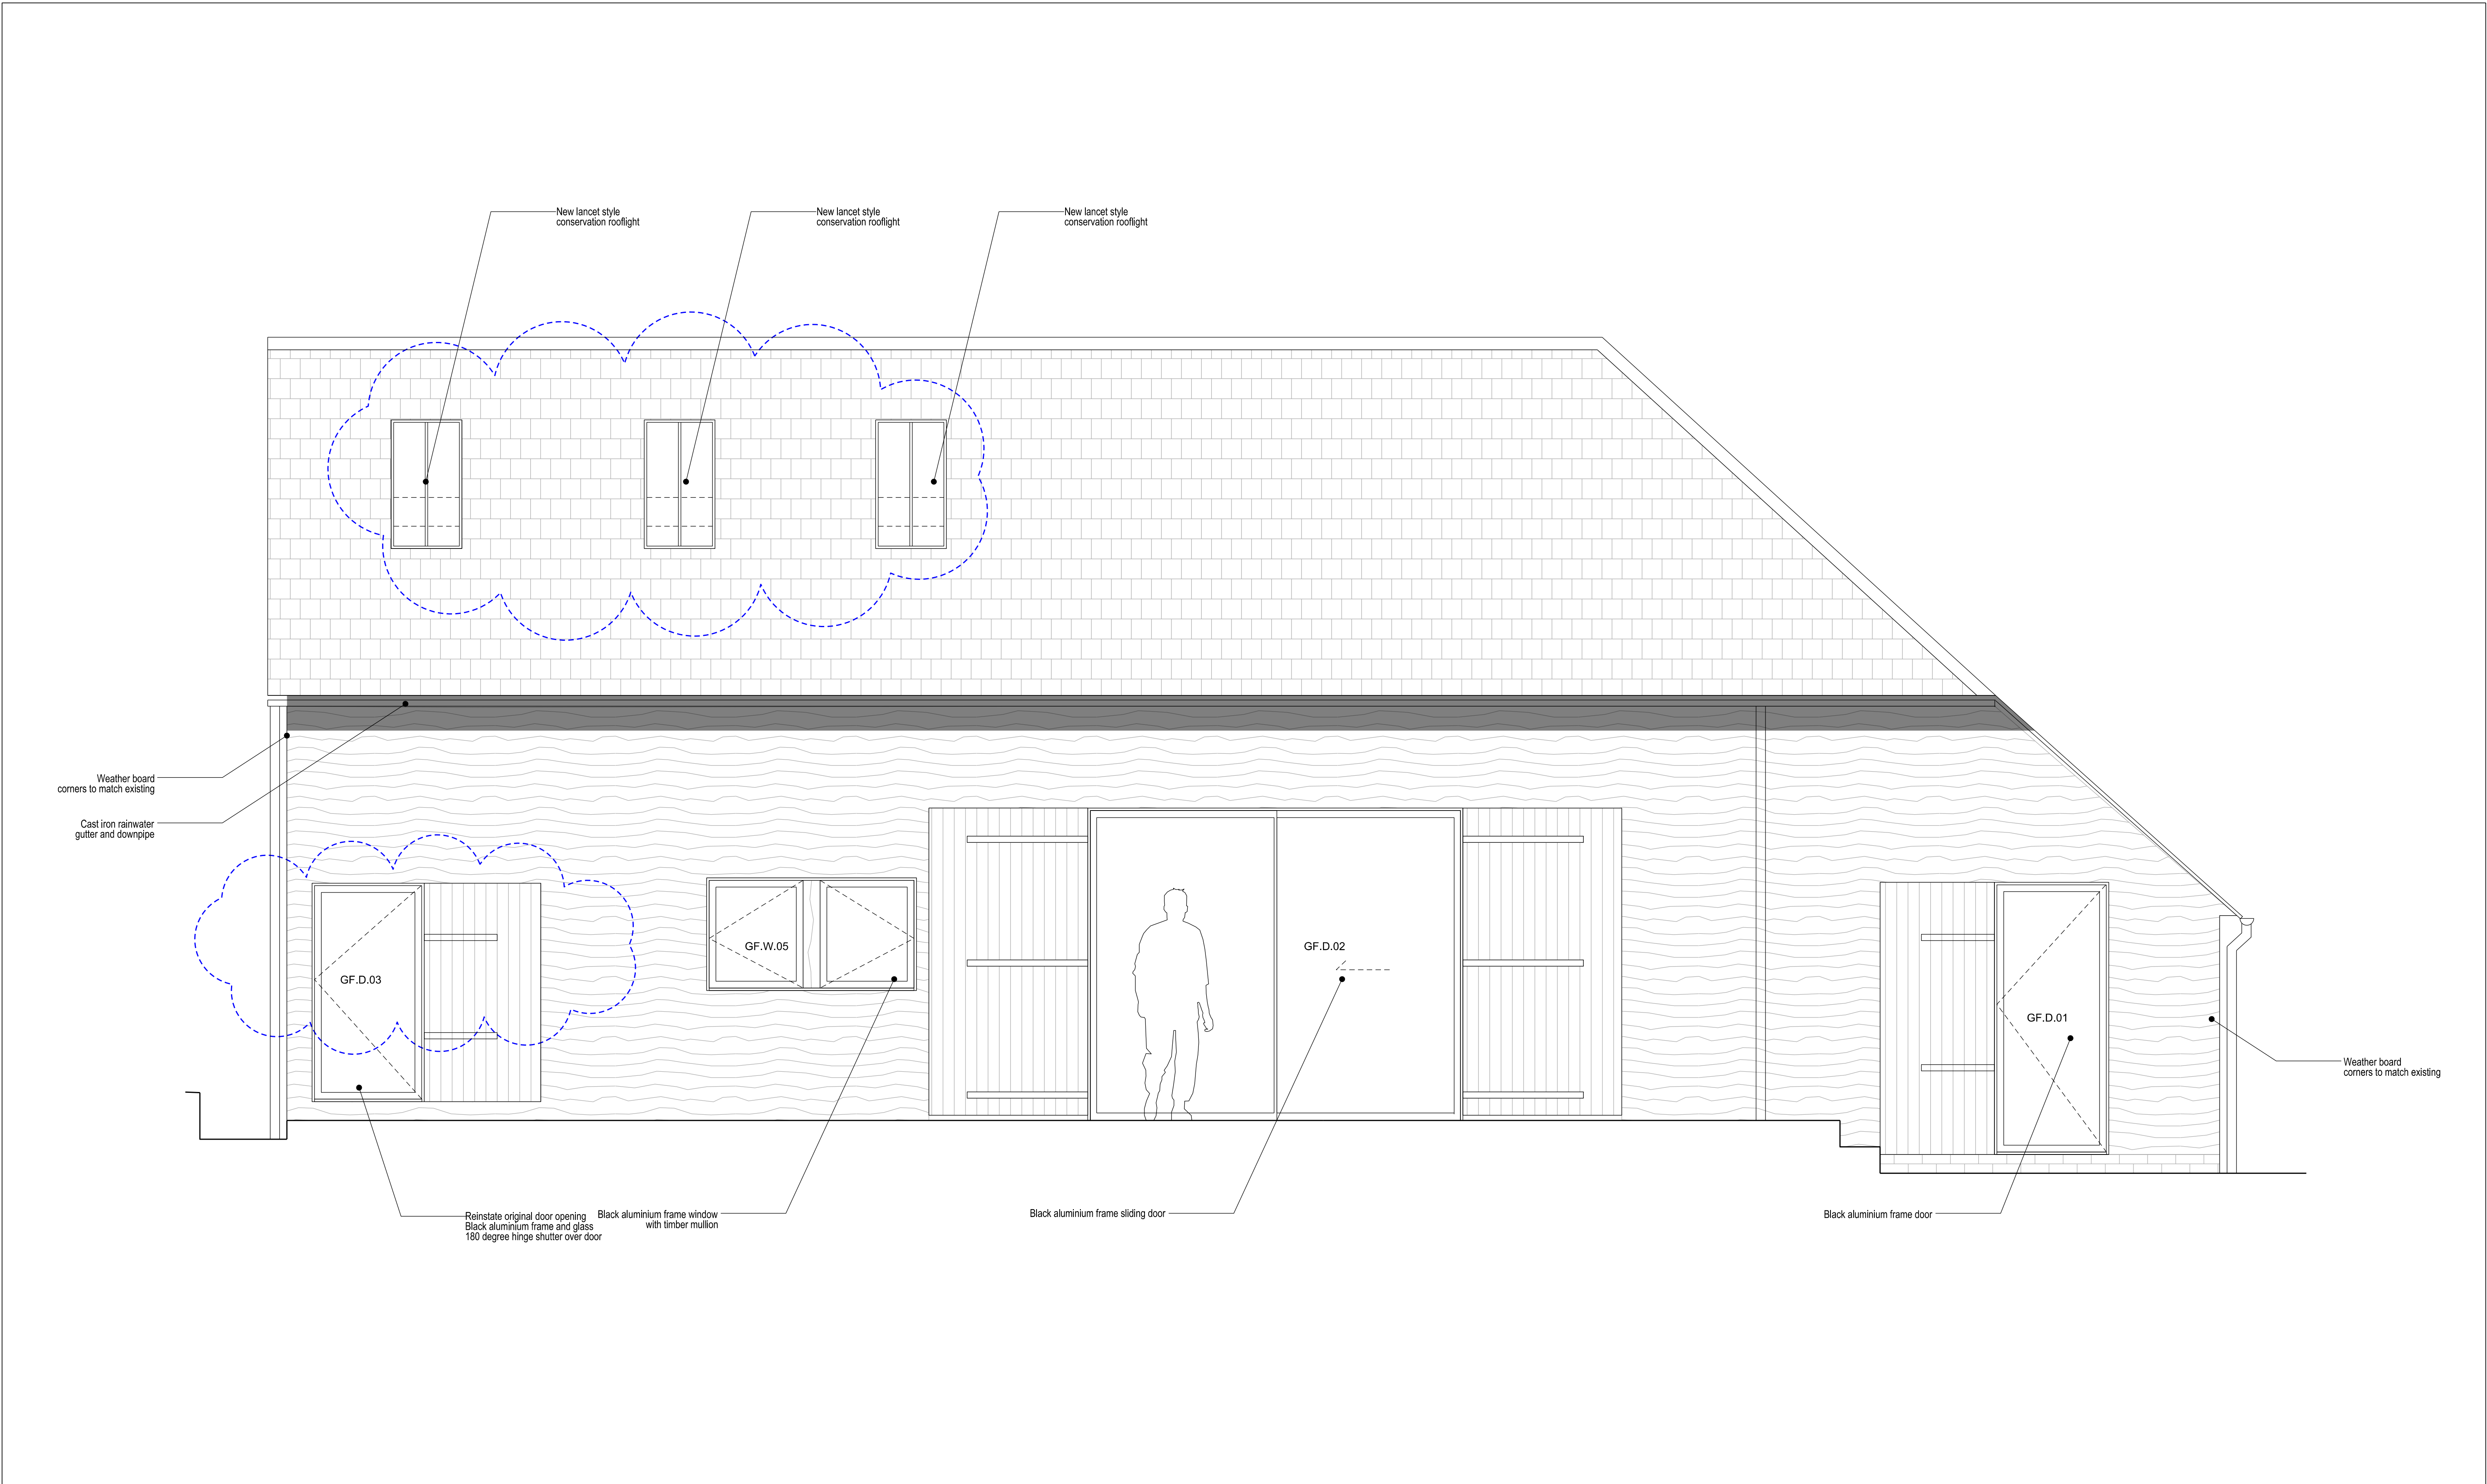

Historic Structure																			
										SCALE BAR 1:25 @ A1 (or 1:50 @A3) 0m 0.5m 1m 2.5m									
										P02 15.07.22 Scale bar amended									
										P01 12.07.22 Planning submission - First Issue									
										revision date amendment									
</																			