




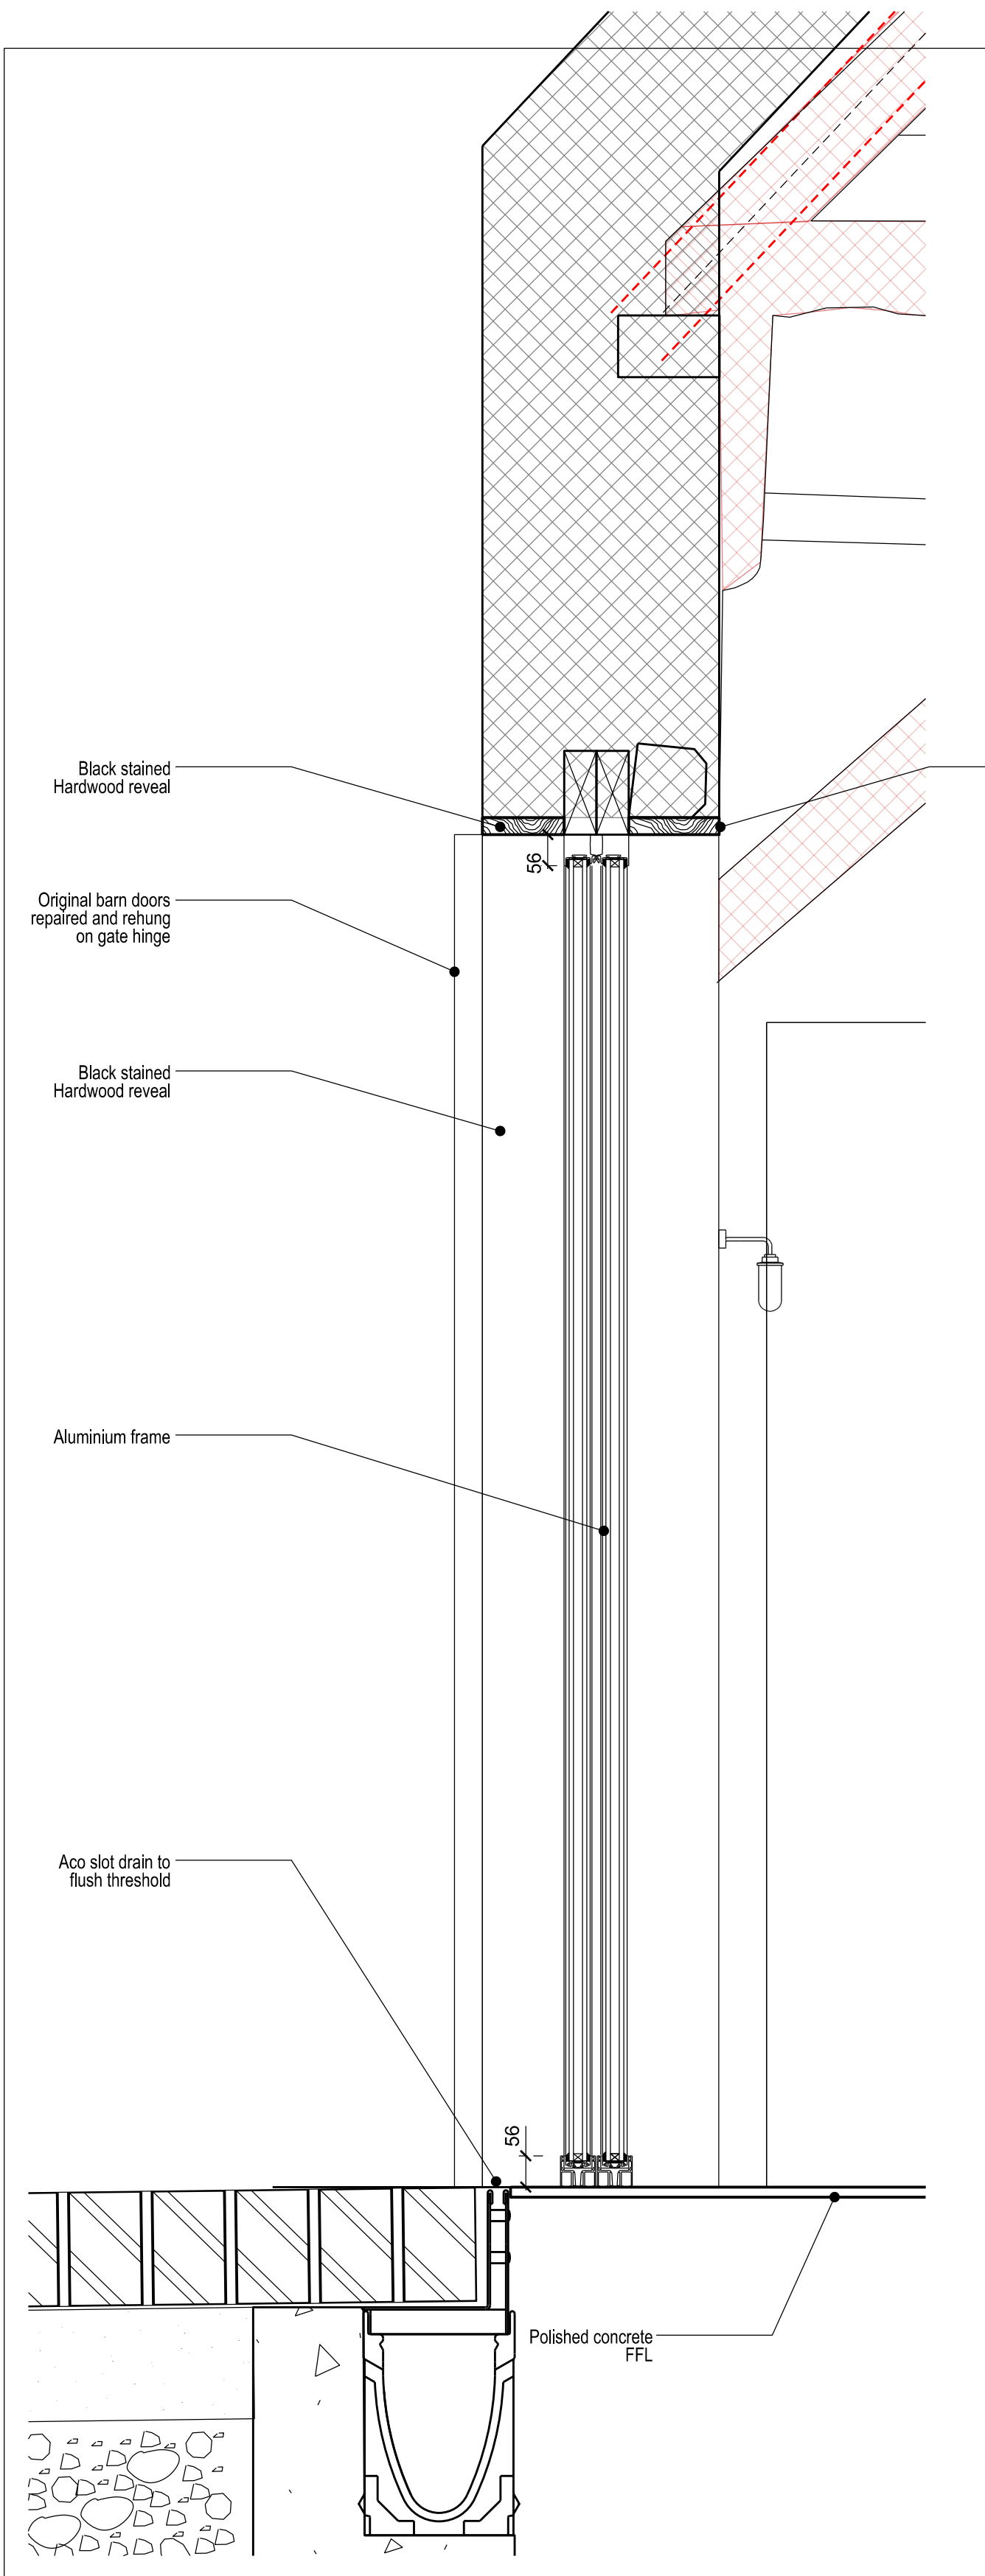

DETAIL - GF.W.01

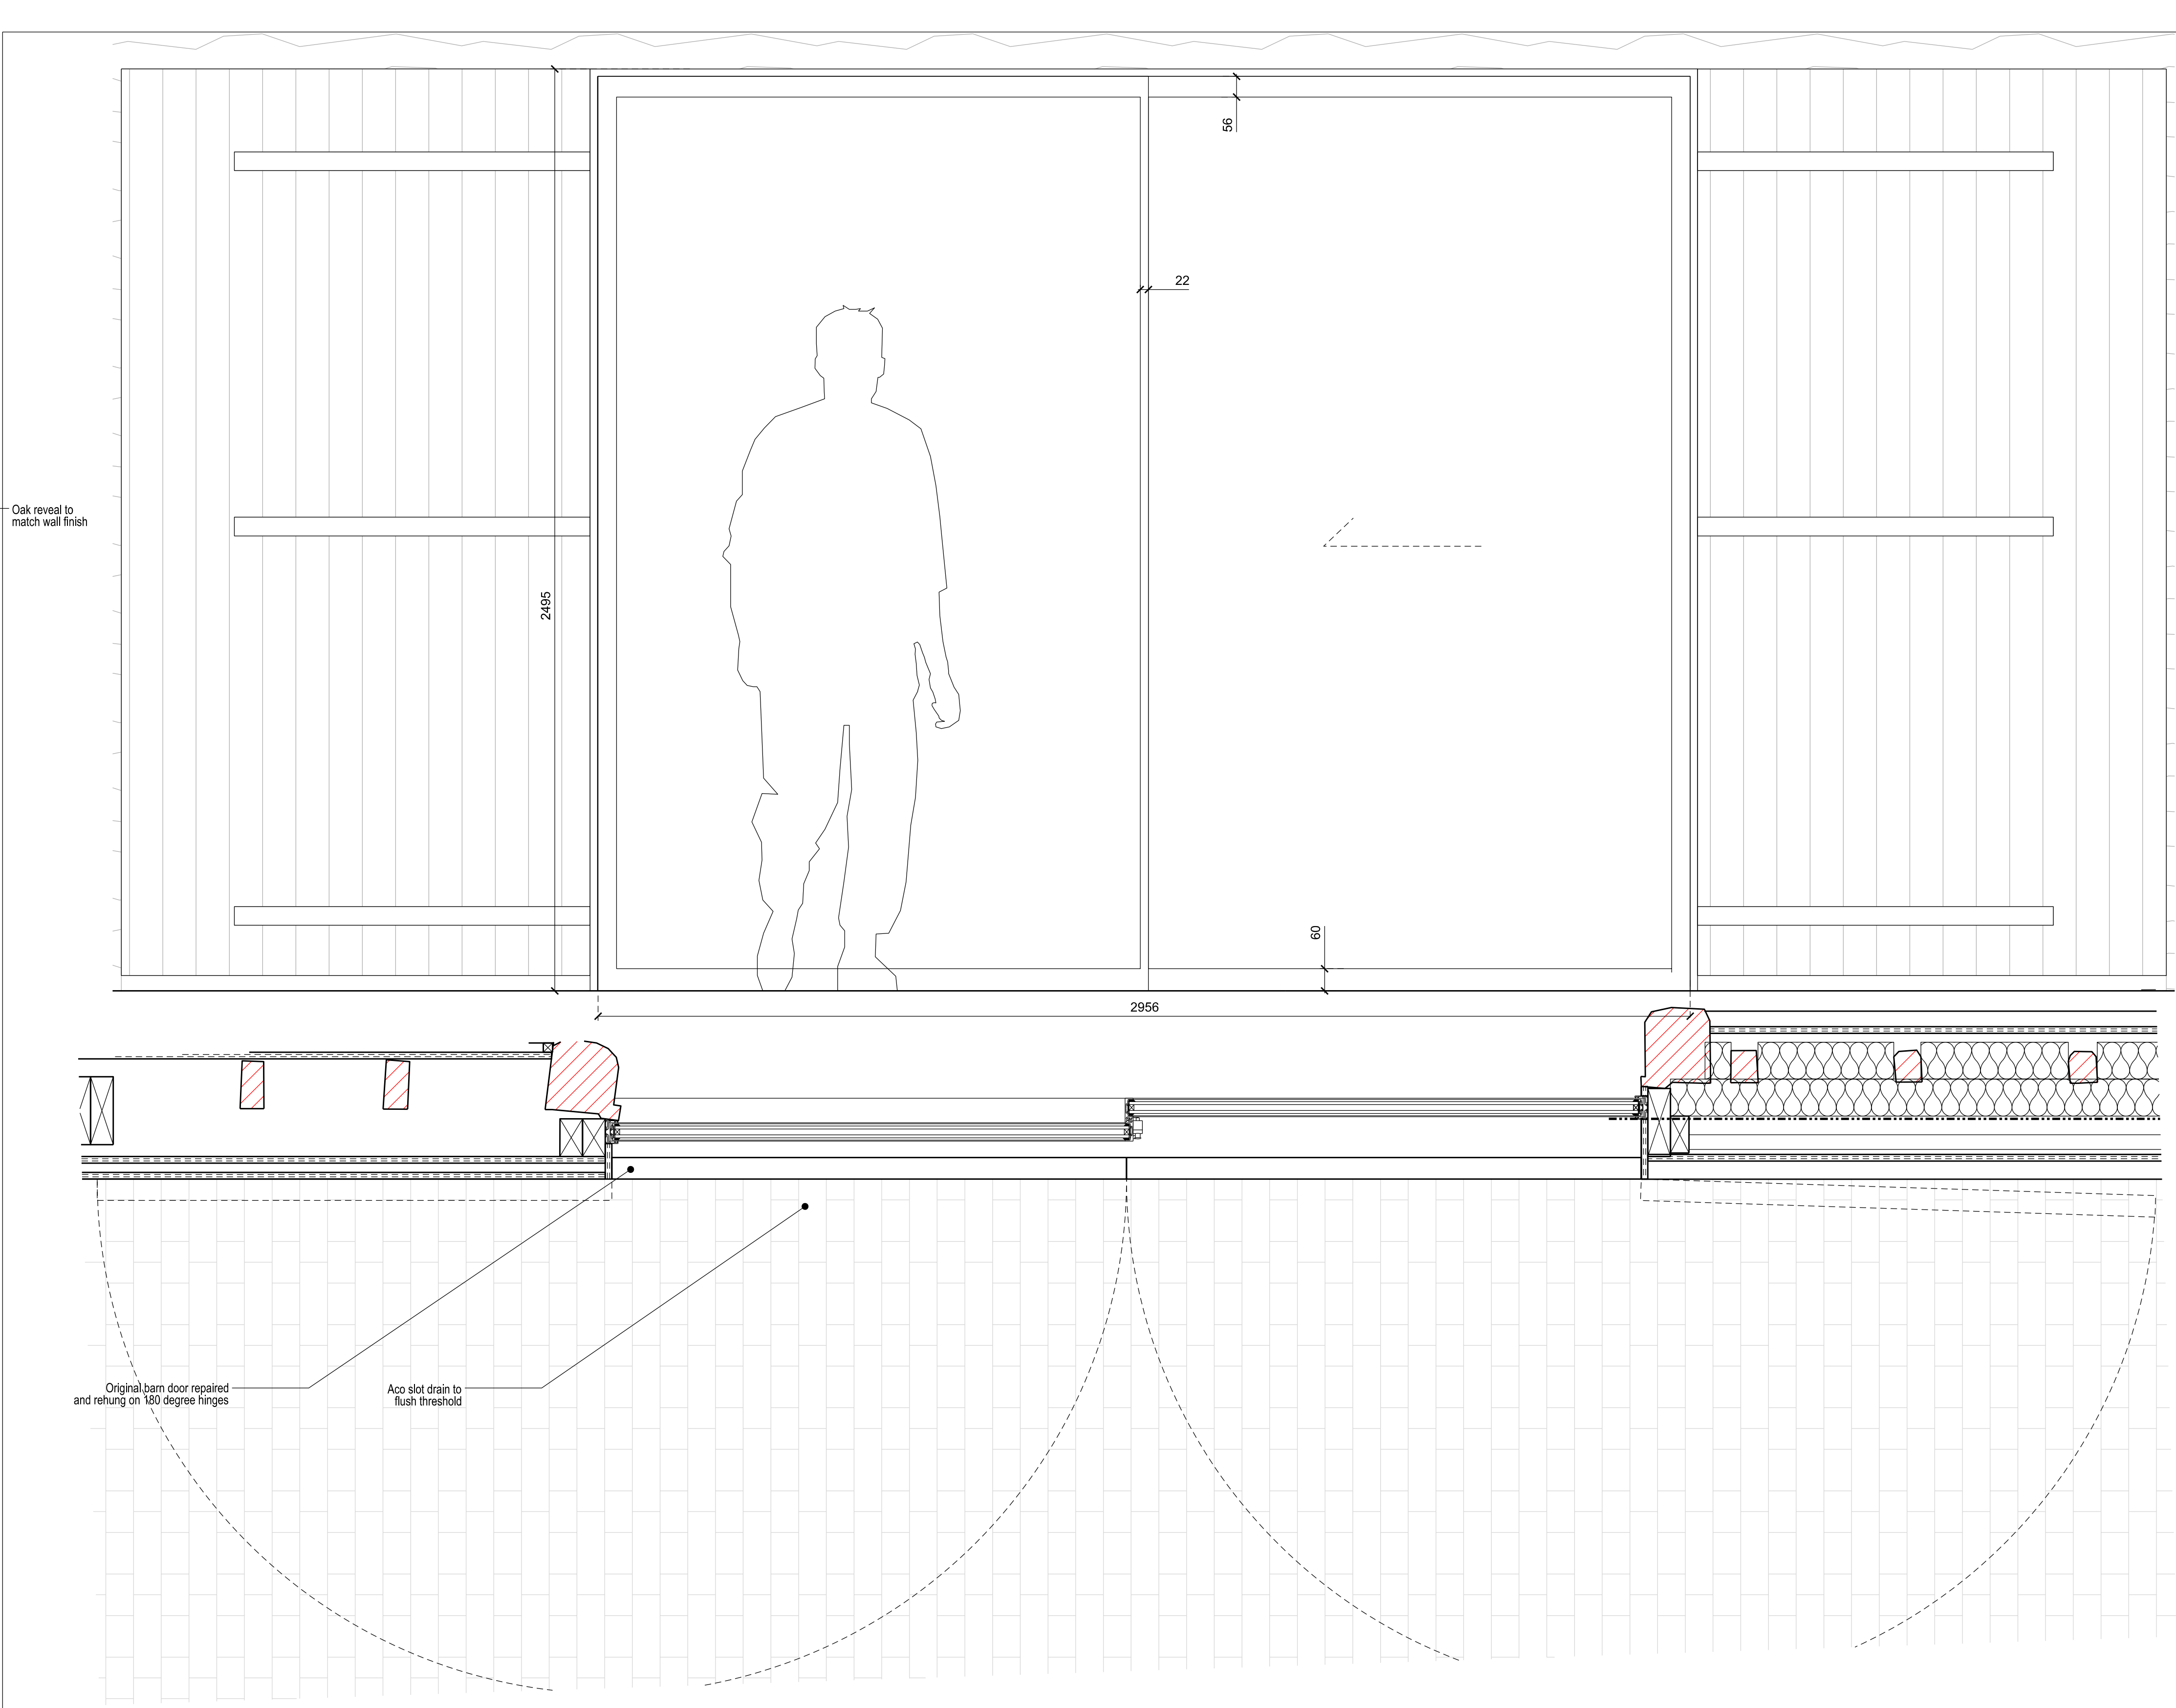


DETAIL - GF.W.01

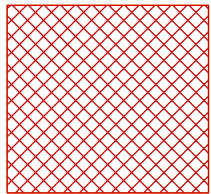

Historic Structure

SCALE BAR

1:10@A1 (or 1:20@A3)

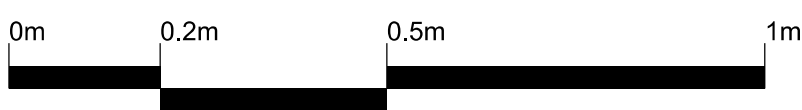

\_\_\_\_\_  
\_\_\_\_\_  
\_\_\_\_\_  
\_\_\_\_\_

|          |          |                                   |
|----------|----------|-----------------------------------|
| P02      | 15.07.22 | Scale bar amended                 |
| P01      | 12.07.22 | Planning submission - First Issue |
| revision | date     | amendment                         |

- Do not scale from this drawing  
- All dimensions to be checked on site by the Contractor  
- And such dimensions to be their responsibility  
- Report all drawing errors and omissions to the Architect  
- All dimensions in millimeters unless noted otherwise  
- If in doubt ask Contract Administrator

job title  
BAILIFFS BARN, CAMER PARK

drawing title/location  
Cart Door - GF.D.02

status  
PLANNING APPLICATION

scale  
1:10 @ A1 (or 1:20 @ A3)

|                 |               |                    |                 |
|-----------------|---------------|--------------------|-----------------|
| job no<br>A0220 | element<br>PL | drawing no.<br>700 | revision<br>P01 |
|-----------------|---------------|--------------------|-----------------|