




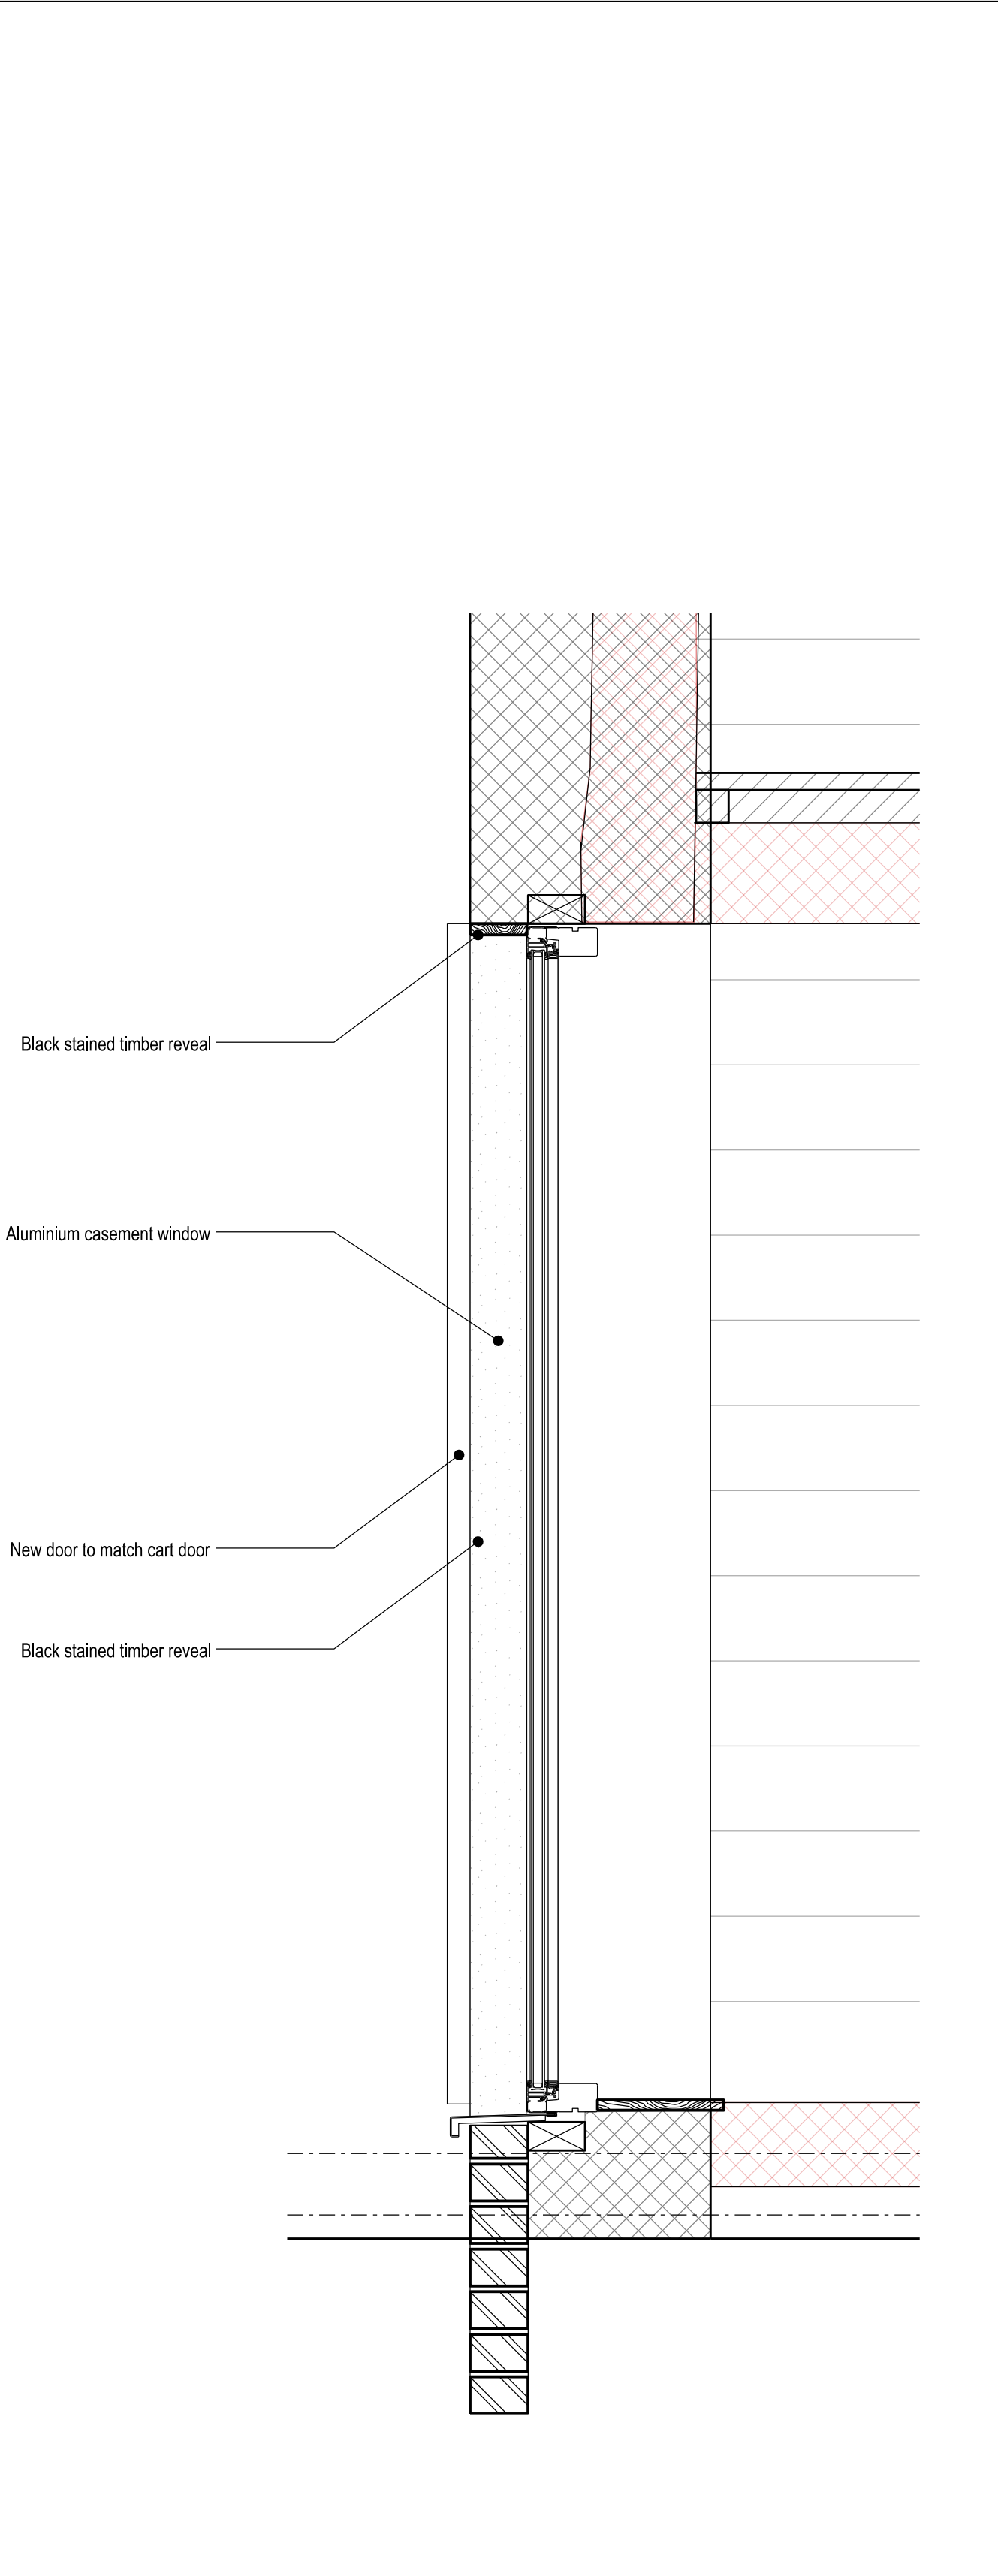


01 SECTION DETAIL

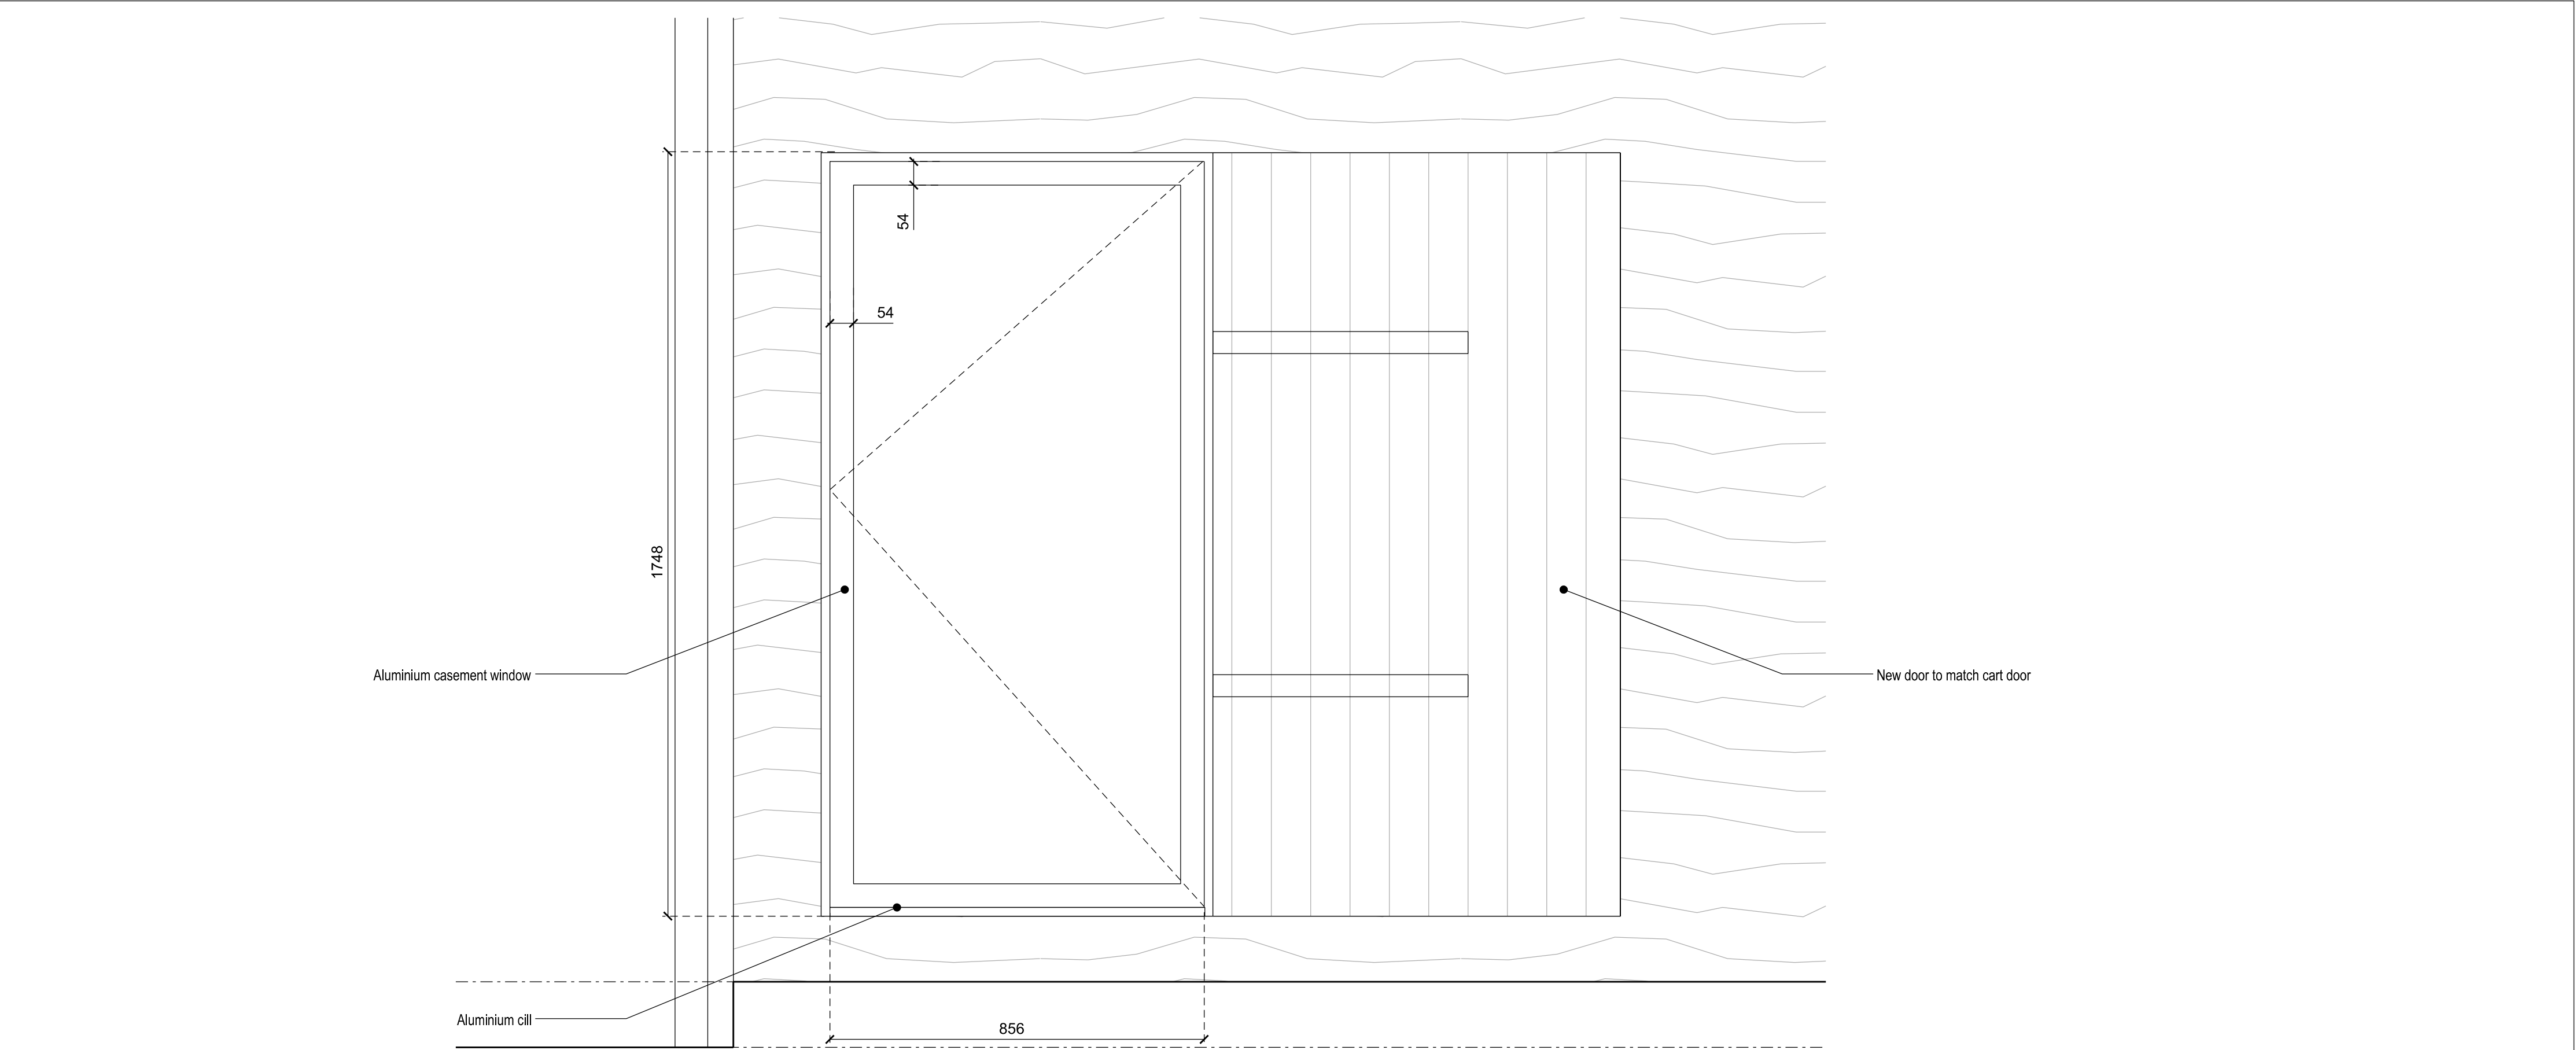


02 ELEVATION DETAIL

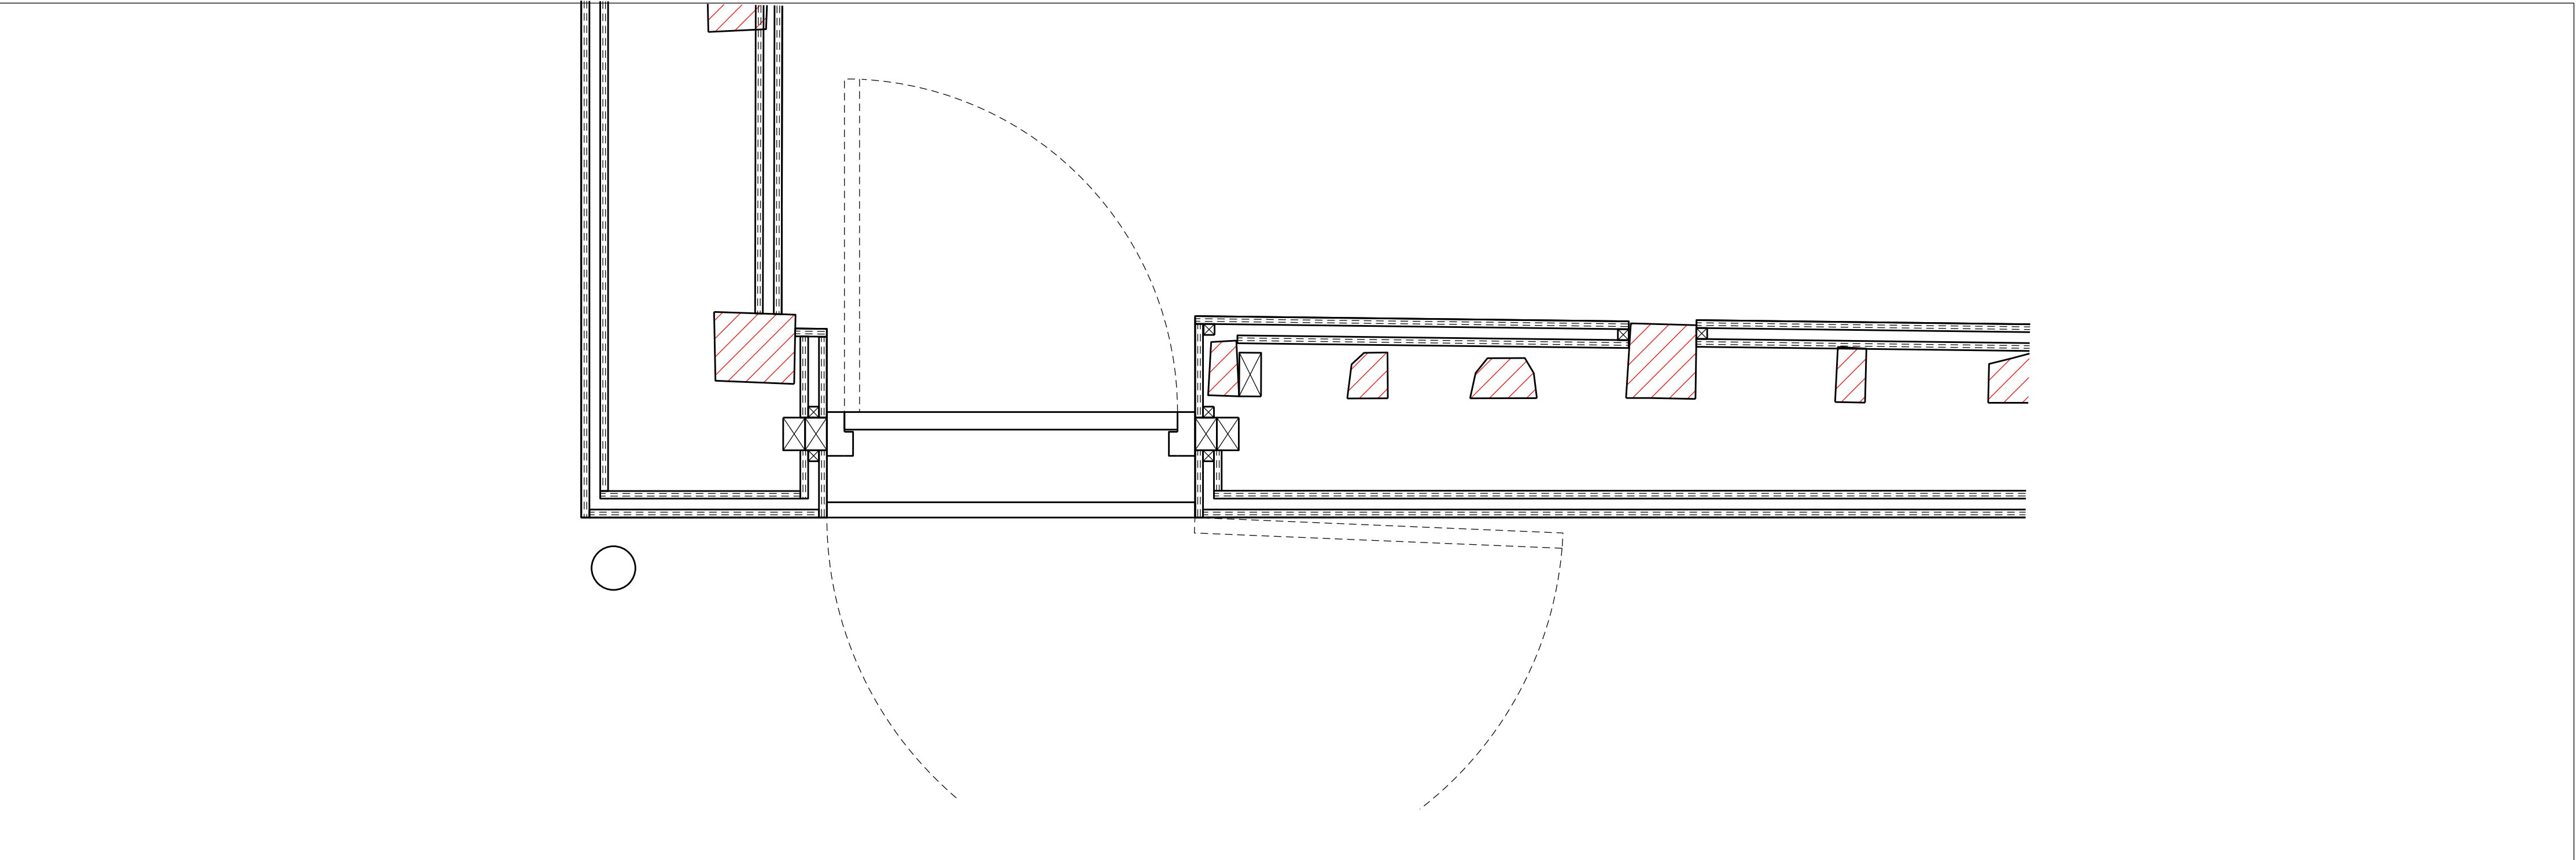

03 PLAN DETAIL

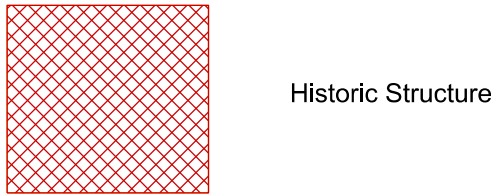

SCALE BAR
1:10@A1 (or 1:20@A3)

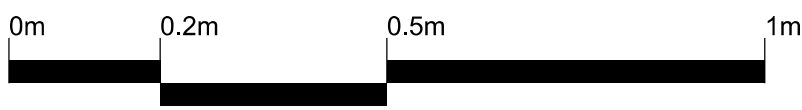

P02	15.07.22	Scale bar amended
P01	12.07.22	Planning submission - First Issue
revision	date	amendment

- Do not scale from this drawing
- All dimensions to be checked on site by the Contractor
- And such dimensions to be their responsibility
- Report all drawing errors and omissions to the Architect
- All dimensions in millimeters unless noted otherwise
- If in doubt ask Contract Administrator

job title
BAILIFFS BARN, CAMER PARK

drawing title/location
Bedroom Door/Window - GF.D.03

status
PLANNING APPLICATION

scale
1:10 @ A1 (or 1:20 @ A3)

job no A0220	element PL	drawing no. 705	revision P01
-----------------	---------------	--------------------	-----------------