




BIN STORE STRUCTURE AS DESCRIPTIONS



Image of proposed garden shed/bike store

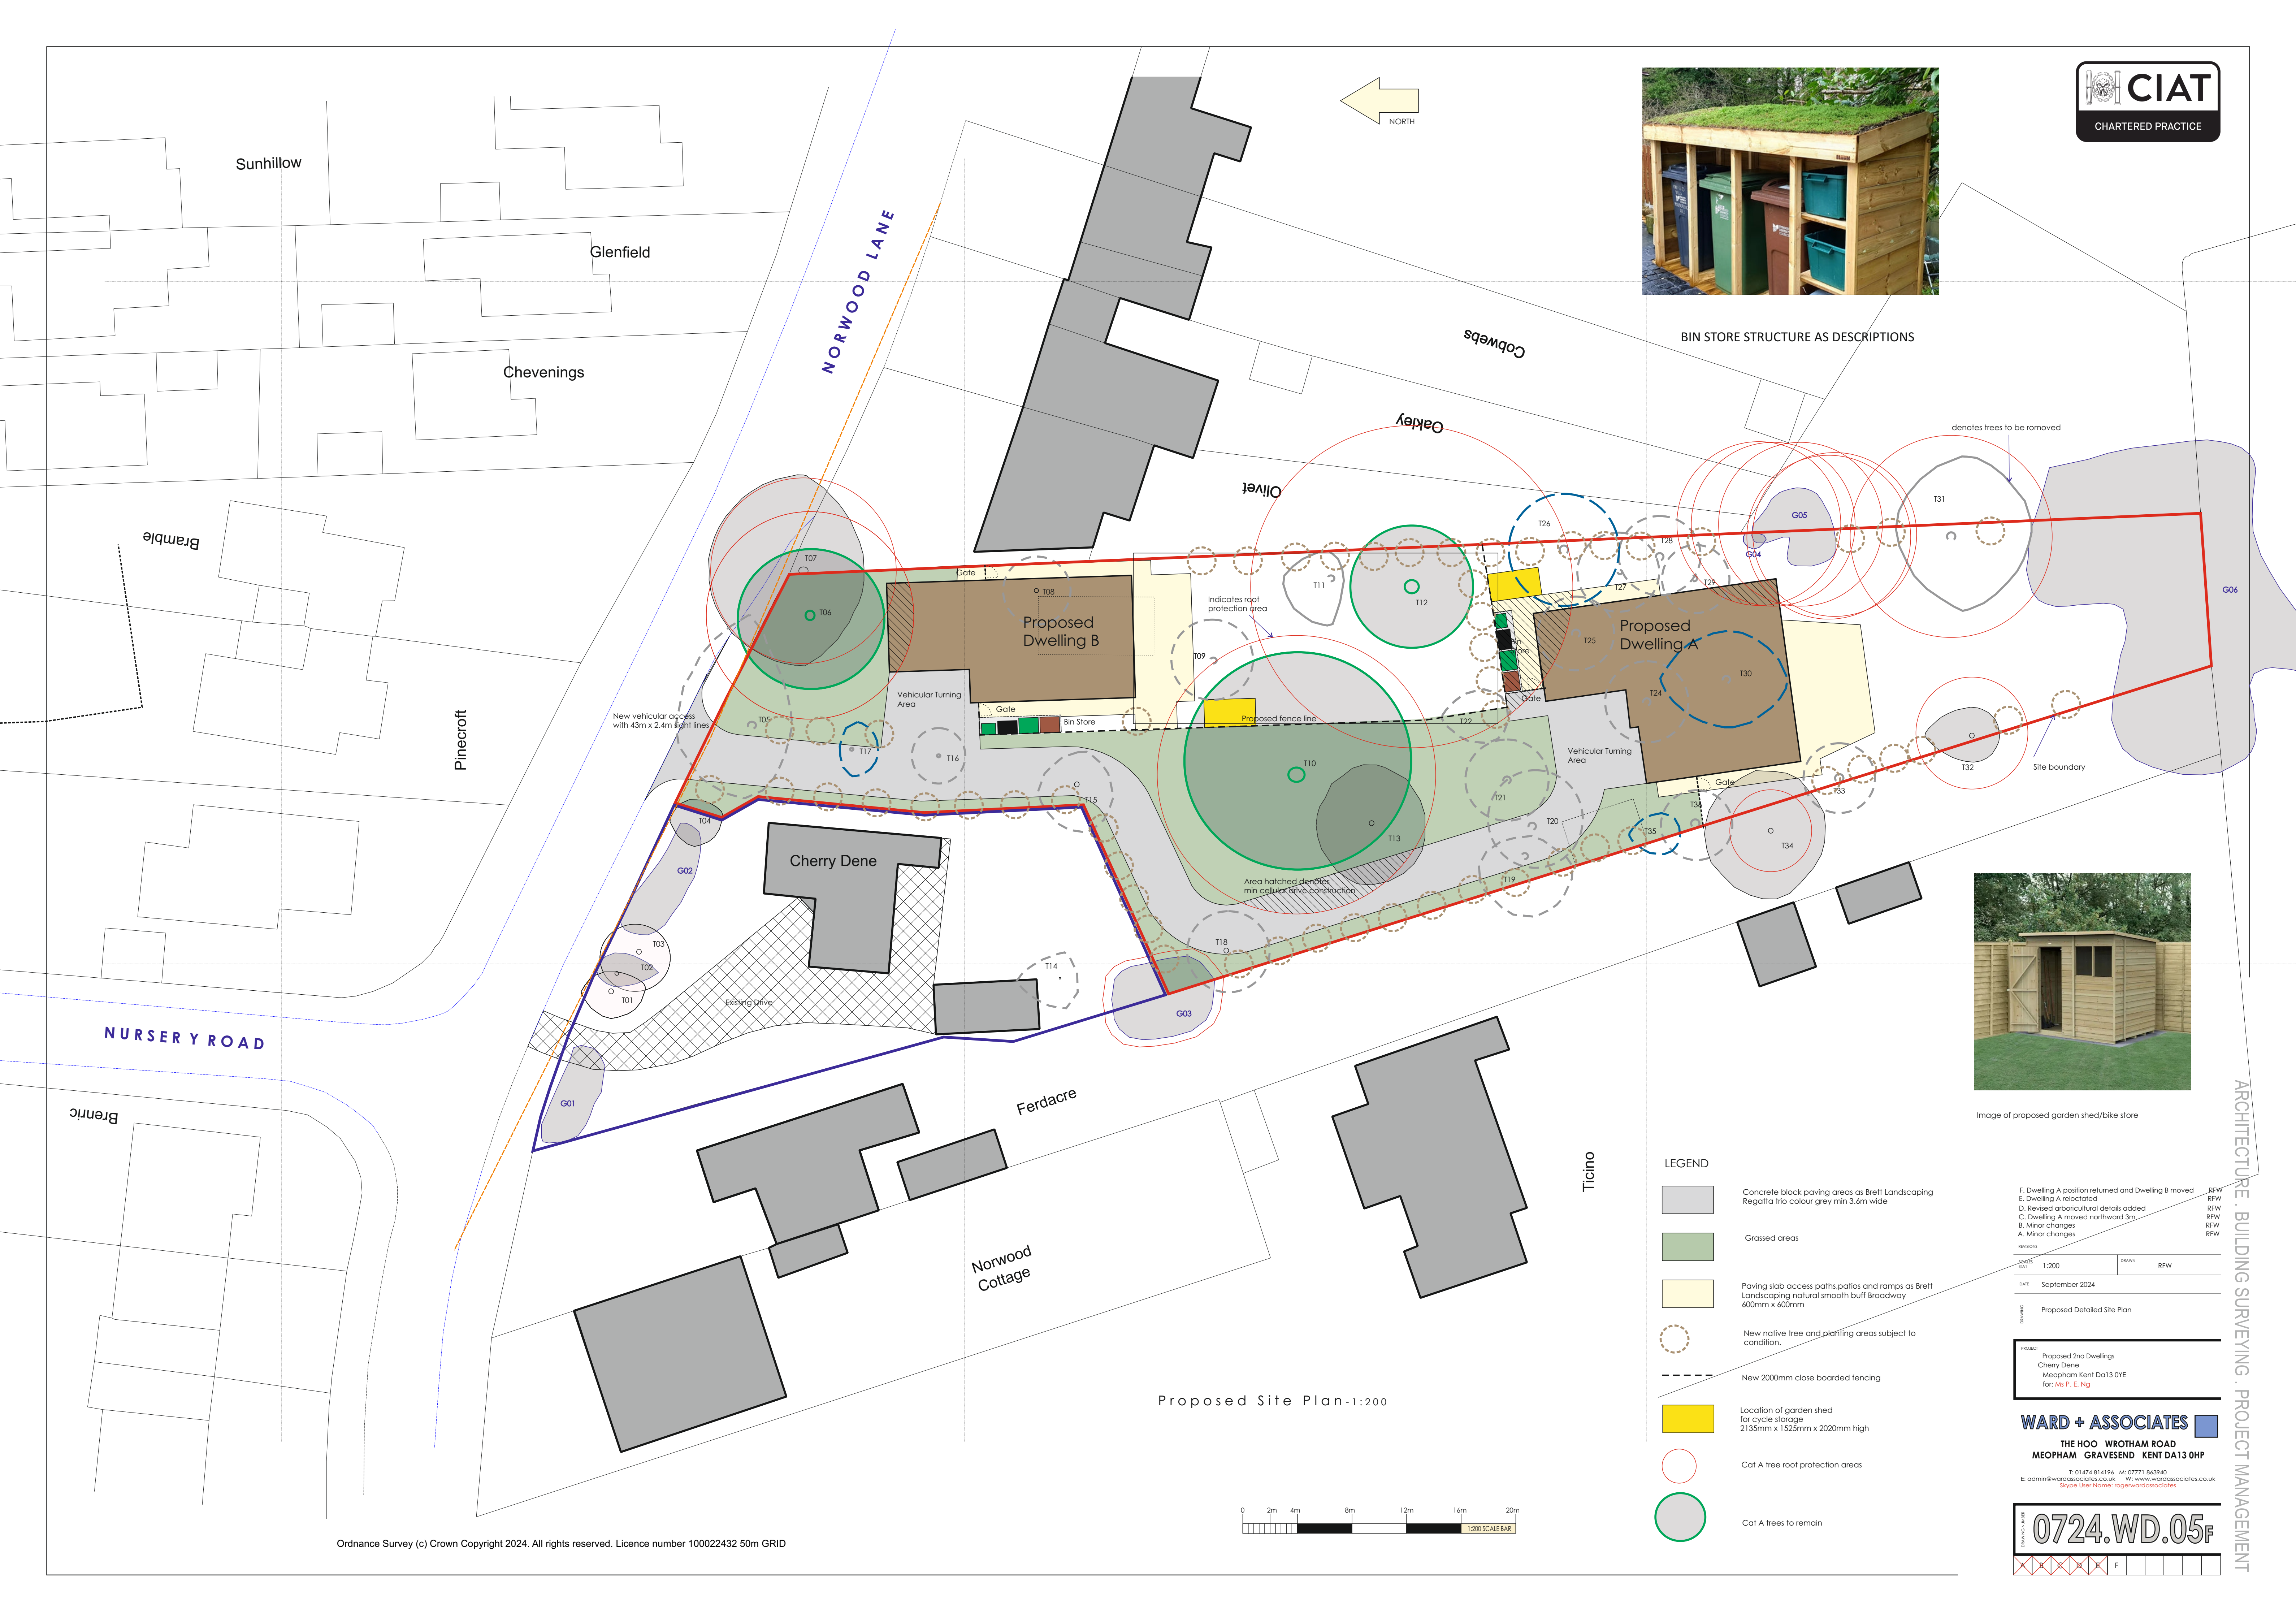

Proposed Site Plan-1:200

LEGEND

- Concrete block paving areas as Brett Landscaping Regatta trio colour grey min 3.6m wide
- Grassed areas
- Paving slab access paths, patios and ramps as Brett Landscaping natural smooth buff Broadway 600mm x 600mm
- New native tree and planting areas subject to condition.
- New 2000mm close boarded fencing
- Location of garden shed for cycle storage 2135mm x 1525mm x 2020mm high
- Cat A tree root protection areas
- Cat A trees to remain

F. Dwelling A position returned and Dwelling B moved
E. Dwelling A relocated
D. Revised arboricultural details added
C. Dwelling A moved northward 3m
B. Minor changes
A. Minor changes

SCALE	1:200	DATE	September 2024
-------	-------	------	----------------

PROPOSED DETAILED SITE PLAN

PROJECT
Proposed 2no Dwellings
Cherry Dene
Meopham Kent DA13 0YE
for: Ms P. E. Ng

WARD + ASSOCIATES
THE HOO WROTHAM ROAD
MEOPHAM GRAVESEND KENT DA13 0HP
T: 01474 814196 M: 07771 863940
E: admin@wardassociates.co.uk W: www.wardassociates.co.uk
Skype User Name: ragerwardassociates

0724.WD.05F