
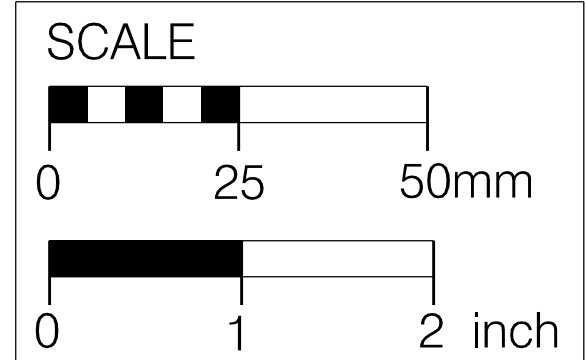


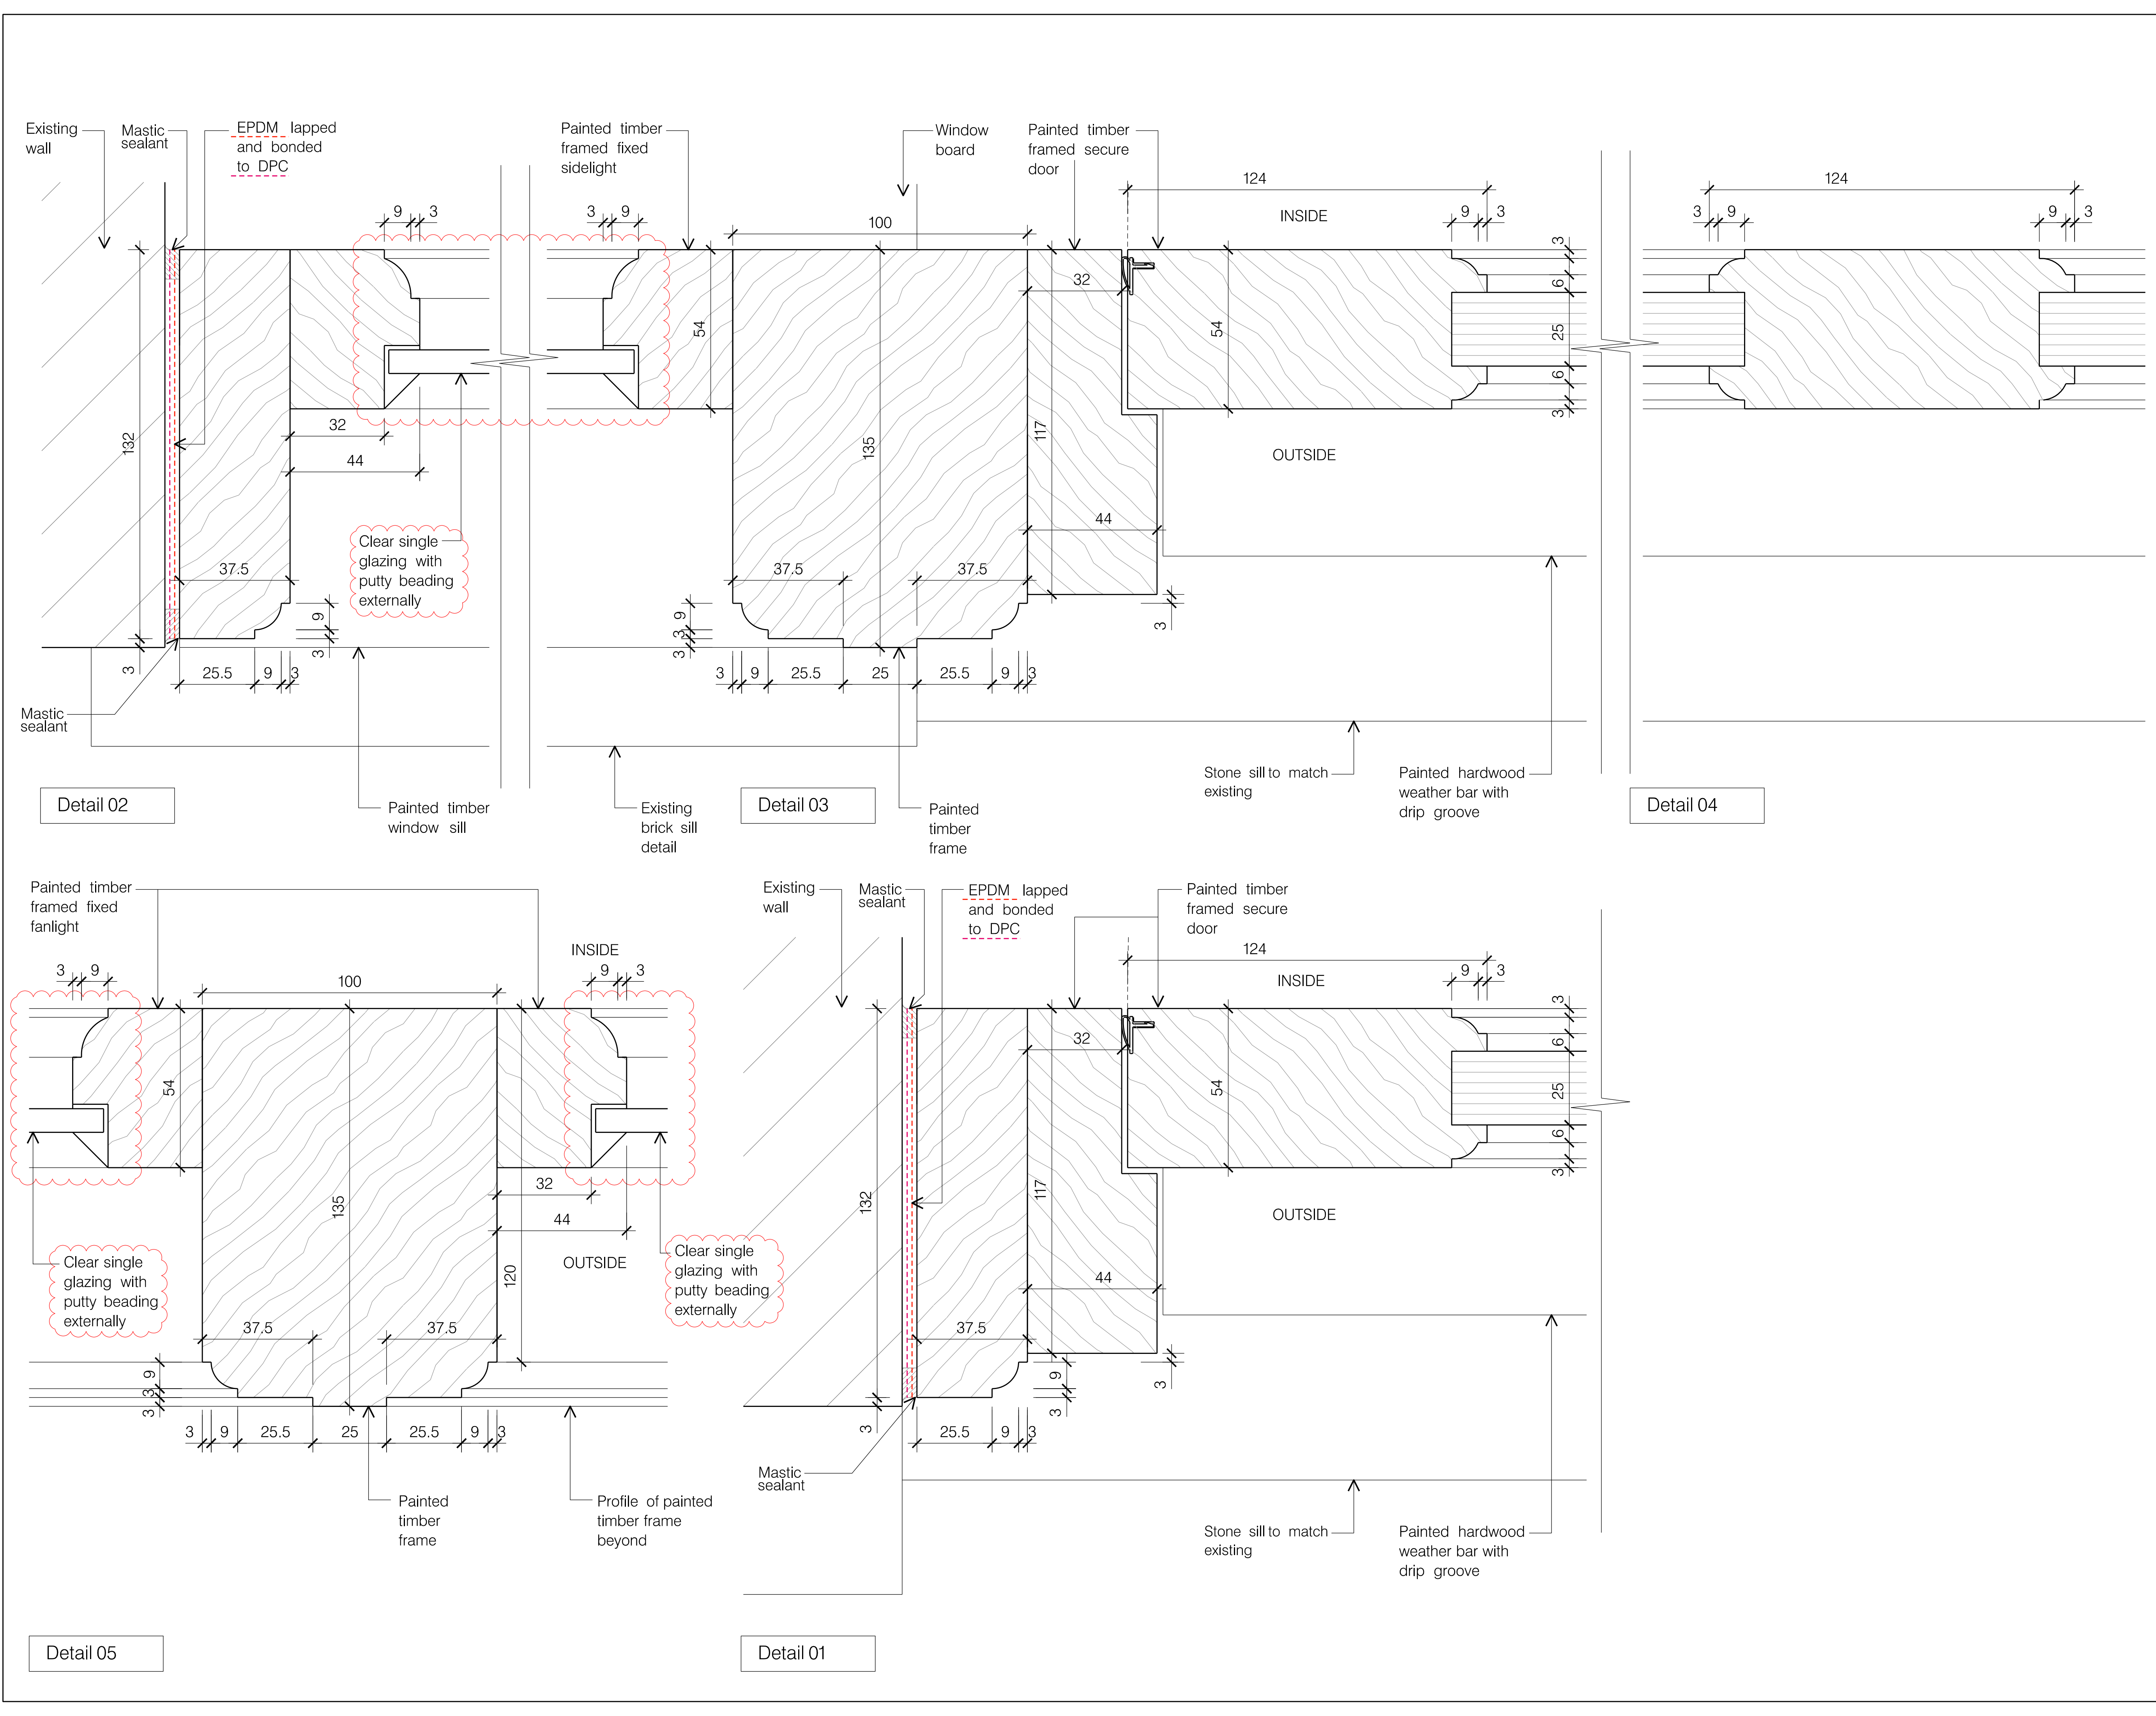

A	Glazing revised to single glazing	09/02/25
REV.	DESCRIPTION	DATE

PROJECT
24 STONE STREET
GRAVESEND, KENT
DA11 0NP

DRAWING TITLE
PROPOSED
ENTRANCE DOOR
PLAN DETAILS

SCALE 1:1 @ A1
1:2 @ A3

DATE SEPTEMBER 2024

DRAWING No. 3580 /C /112

REV. A

This drawing is the Copyright of Proun Architects. Any copying or reuse must be with the approval of Proun Architects. All dimensions to be checked on site prior to construction of works. This drawing should not be used in conjunction with other drawings without verification.

90 BOROUGH HIGH STREET
LONDON SE1 1LL

PROUN

Tel: 020 7467 3900 Fax: 020 7467 3900
e-mail: proun@proun.co.uk

ARCHITECTS DESIGNERS PLANNERS