


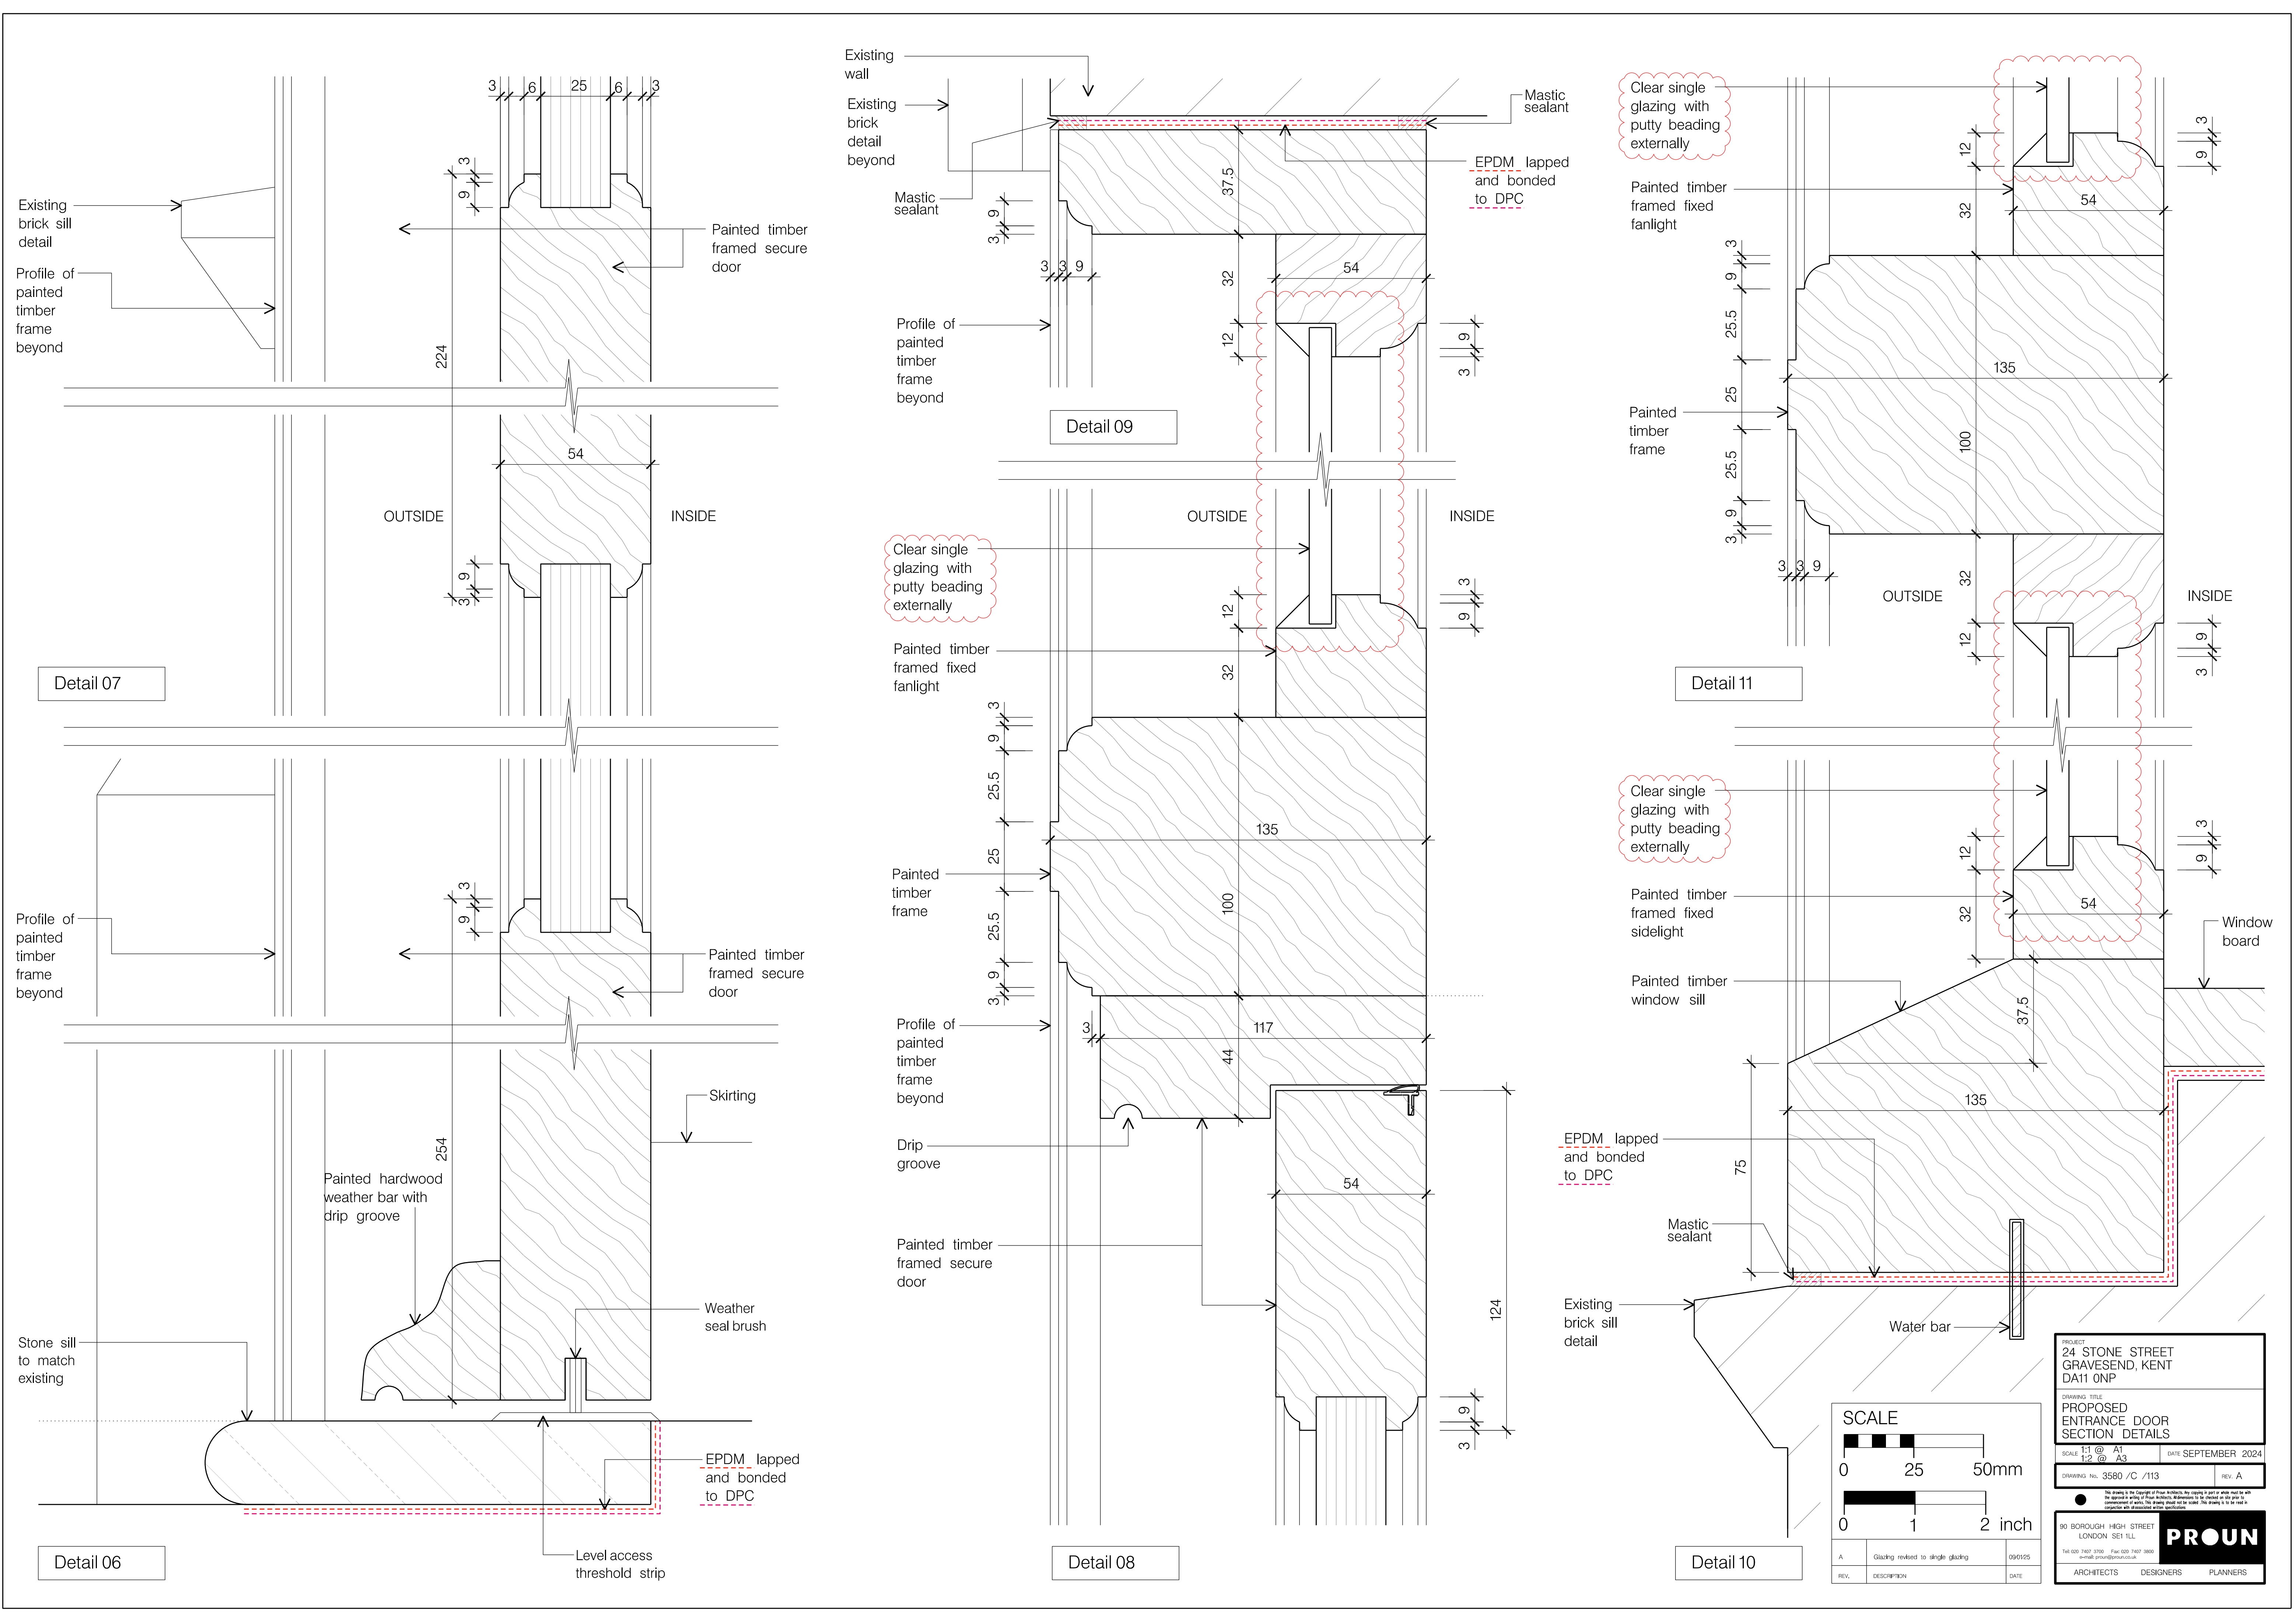

Detail 07

Detail 06

Detail 09

Detail 08

Detail 11

Detail 10

SCALE

0 25 50mm

0 1 2 inch

REV.	DESCRIPTION	DATE
A	Glazing revised to single glazing	09/01/25

PROJECT
24 STONE STREET
GRAVESEND, KENT
DA11 0NP

DRAWING TITLE
PROPOSED
ENTRANCE DOOR
SECTION DETAILS

SCALE
1:1 @ A1
1:2 @ A3

DATE
SEPTEMBER 2024

DRAWING No.
3580 / C / 113

REV. A

90 BOROUGH HIGH STREET
LONDON SE1 1LL

Tel: 020 7467 3900 Fax: 020 7467 3900
e-mail: proun@proun.co.uk

PROUN

ARCHITECTS DESIGNERS PLANNERS