


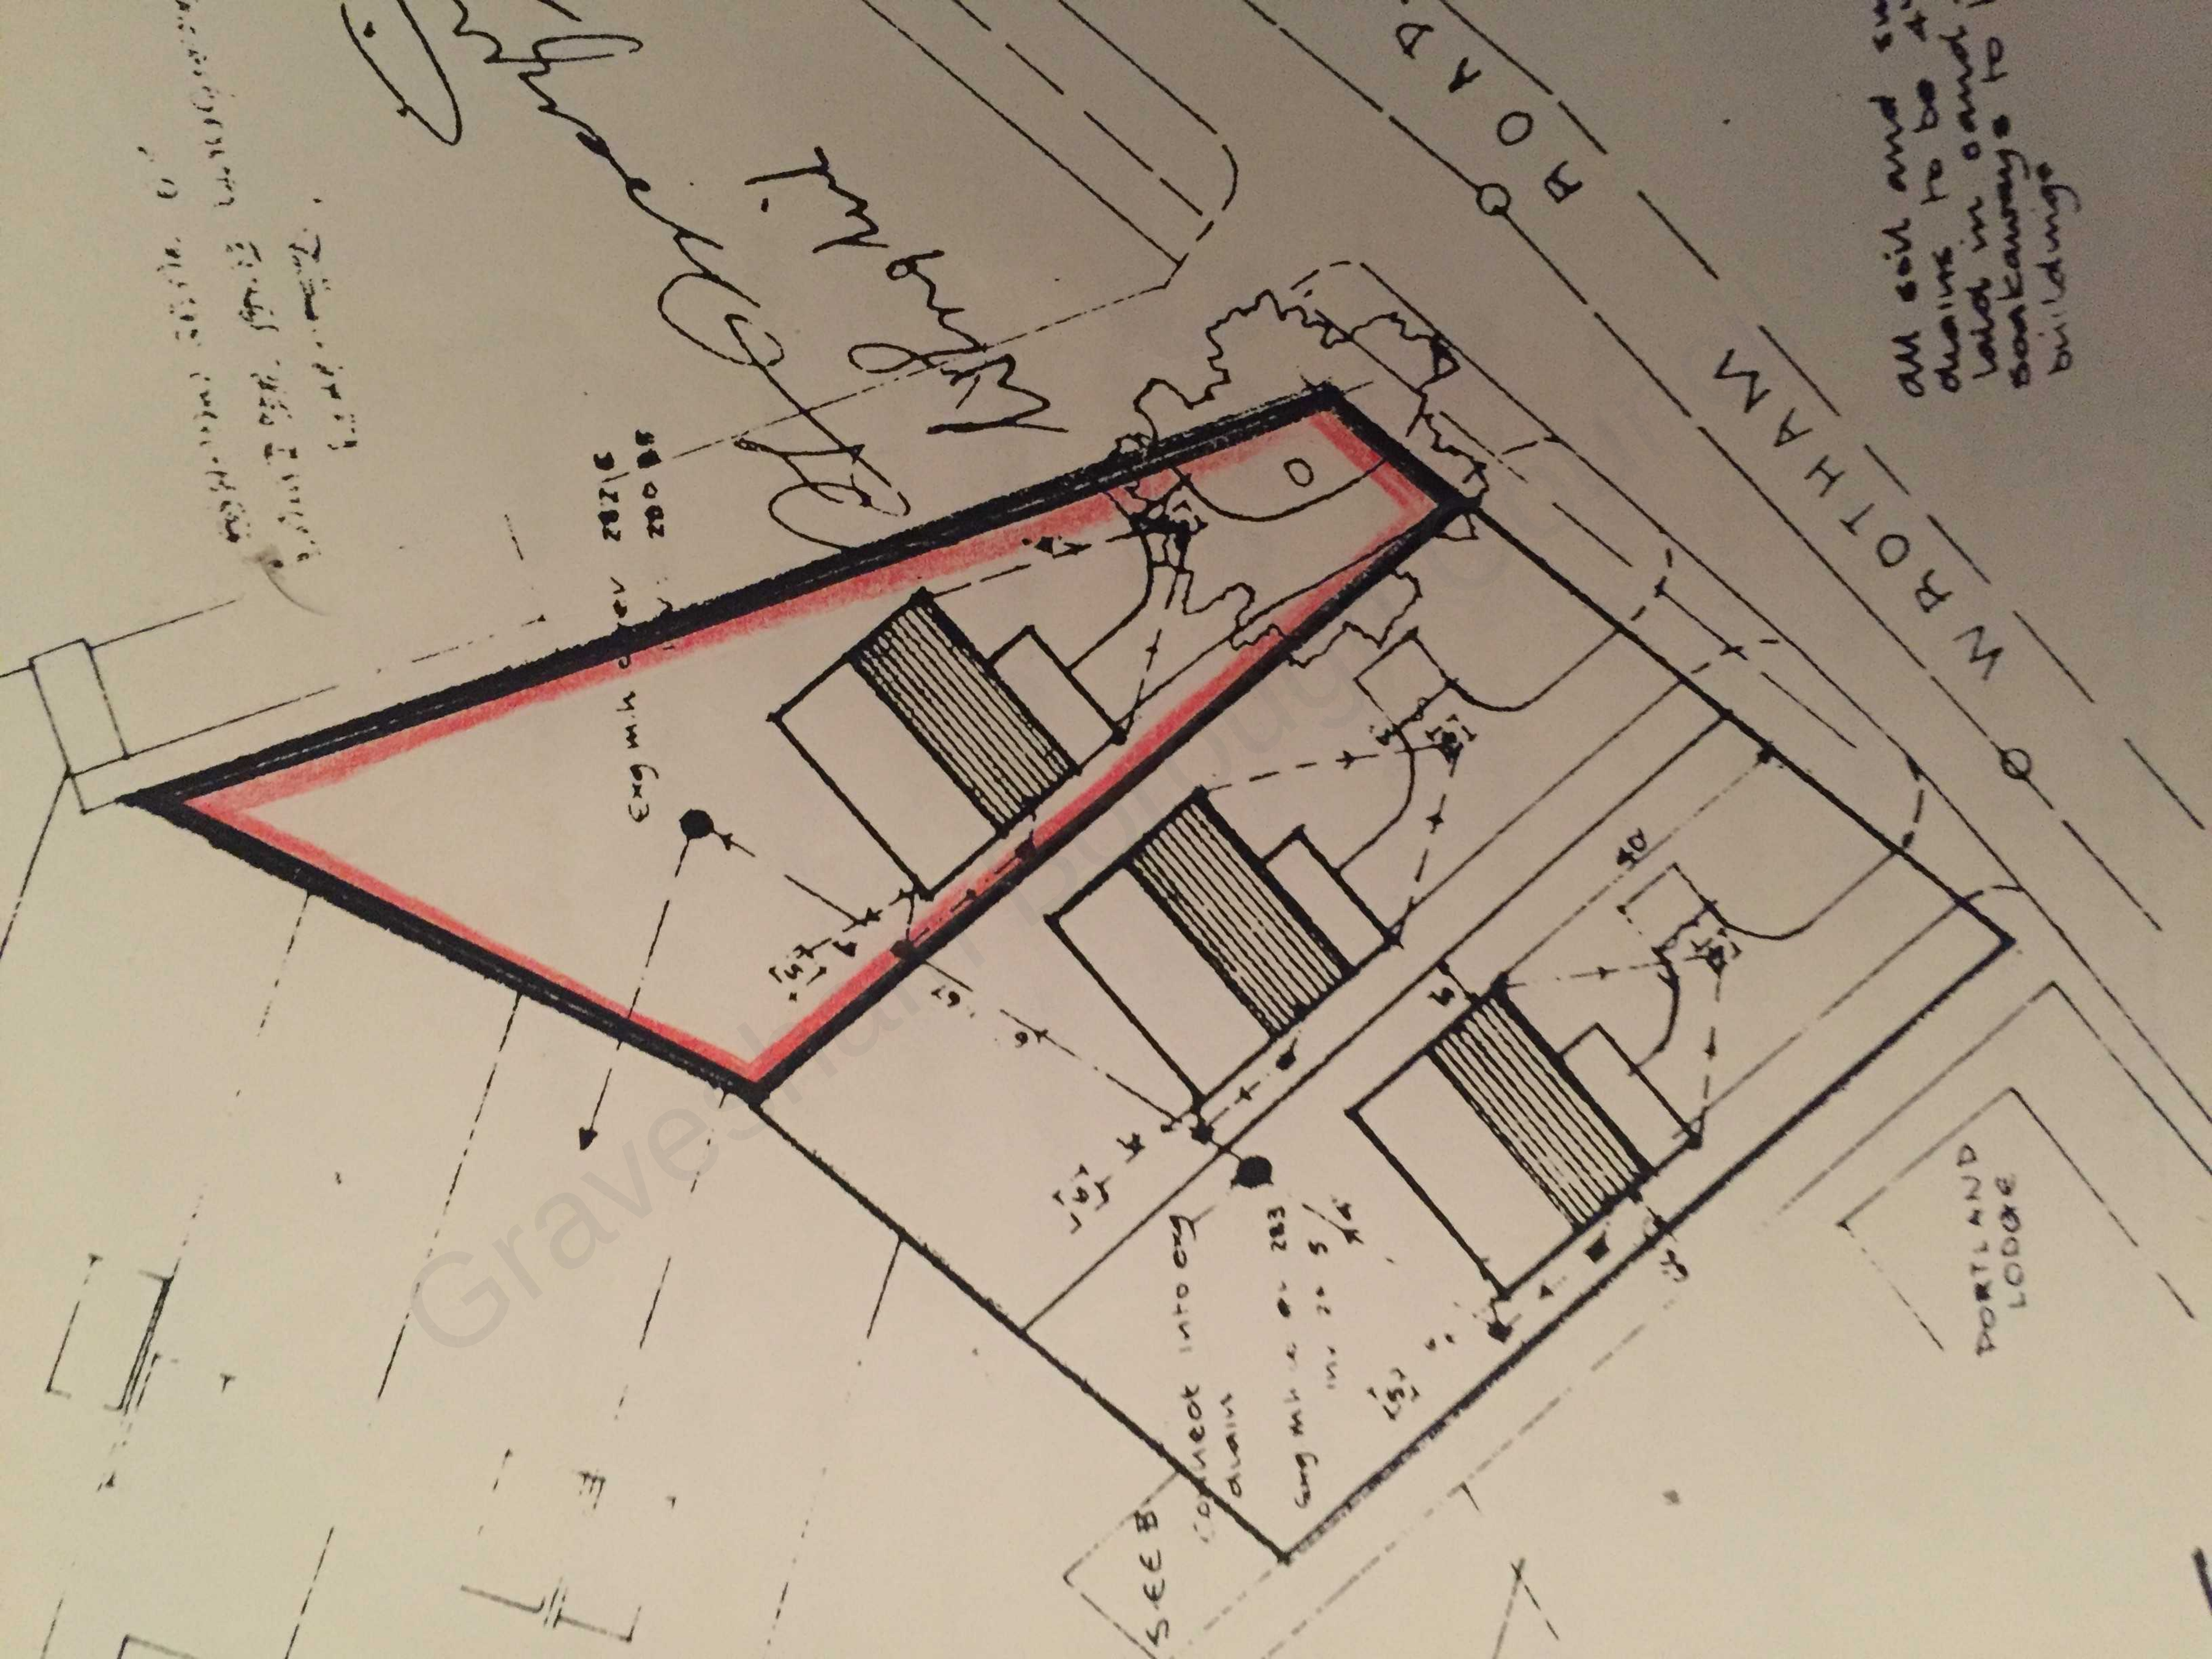

2816
280 DS
283
20 5

2816
280 DS

SEE B
connect into city
drain

283
20 5

All soil and
drains to be
laid in sand
bankways to
buildings

W BORTHAM

AVON

PORTLAND
LODGE