


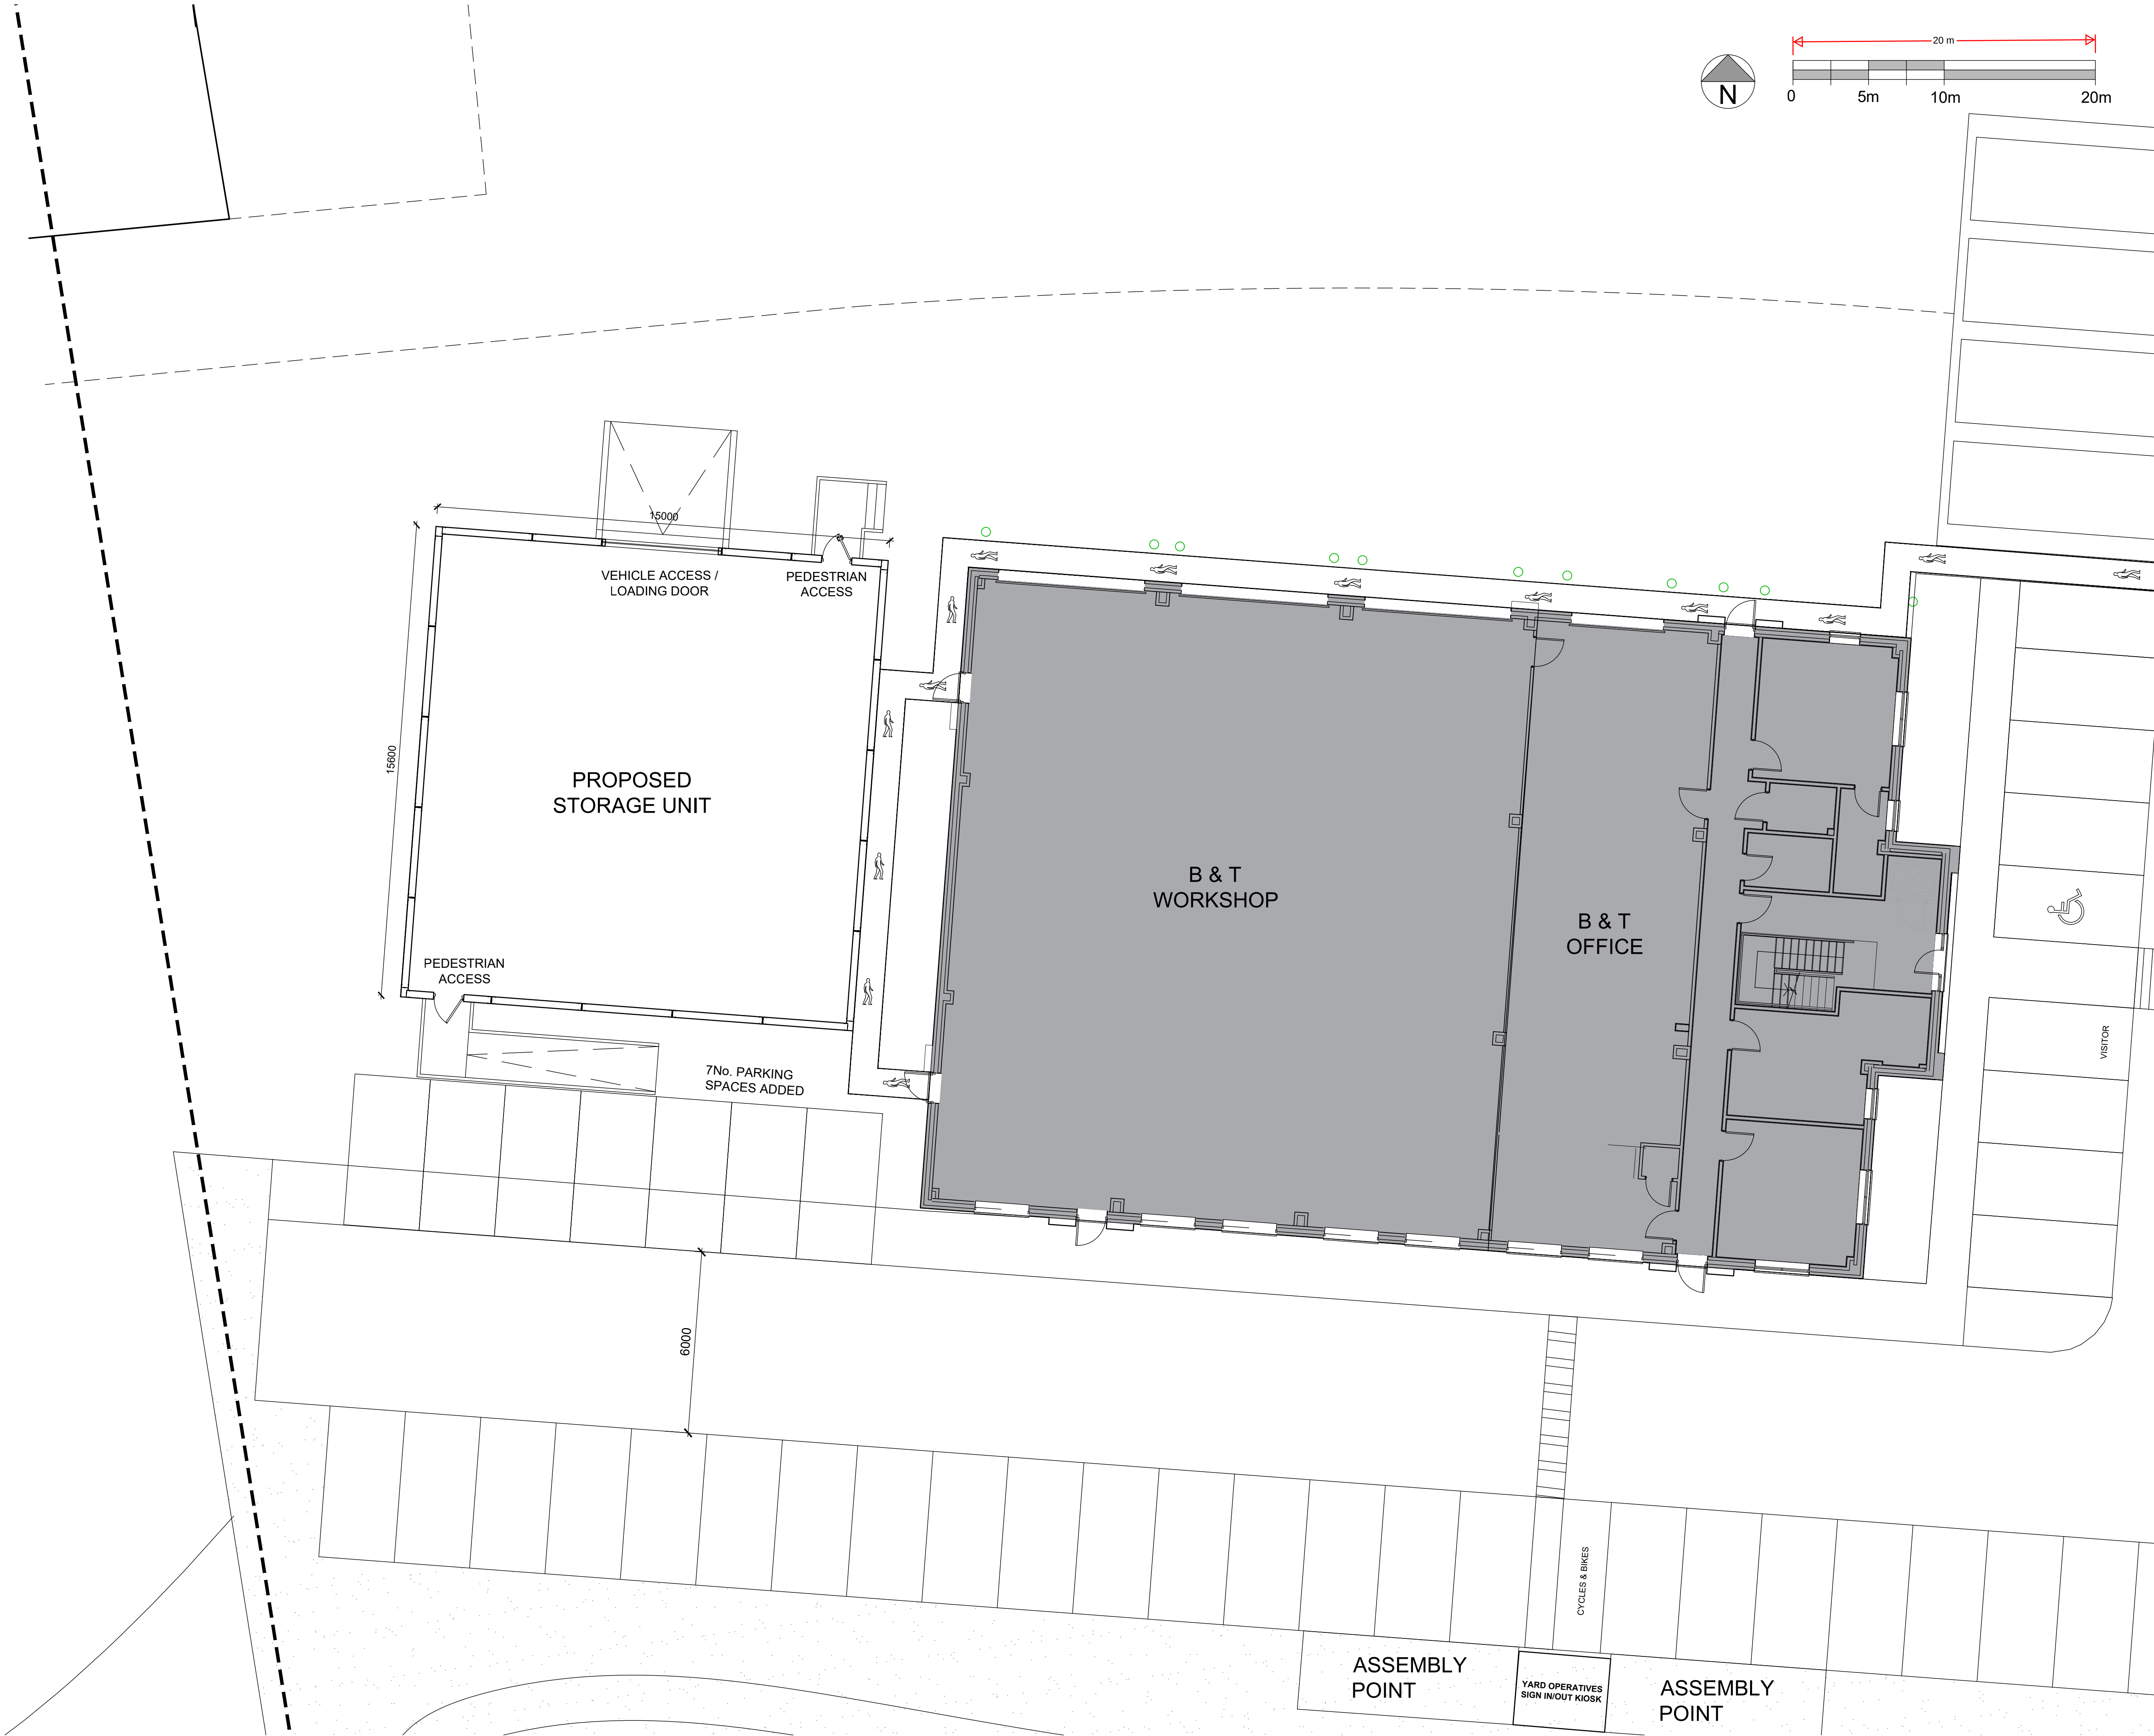

GENERAL NOTES:

- ALL DIMENSIONS ARE TO BE CHECKED ON SITE WITH ANY DISCREPANCIES REPORTED TO THE ARCHITECT PRIOR TO THE WORKS BEING CARRIED OUT.
- ALL WORKS ARE TO BE IN ACCORDANCE WITH THE PLANNING APPROVAL AND ANY SUBSEQUENT APPROVED LOCAL AUTHORITY PLANNING CORRESPONDENCE INCLUDING DRAWINGS, DOCUMENTS AND REPORTS.
- ALL WORKS ARE TO COMPLY WITH THE BUILDING REGULATIONS, BRITISH STANDARDS, CODE OF PRACTICE, AND ANY LOCAL STATUTORY REQUIREMENTS.
- ALL WORKS ARE TO COMPLY WITH CURRENT HEALTH AND SAFETY LEGISLATION, H.S.E. RECOMMENDATIONS/GUIDANCE AND THE CURRENT C.D.M. REGULATIONS.
- THIS DRAWING IS TO BE READ IN CONJUNCTION WITH LEACH RHODES WALKER ARCHITECTS GENERAL ARRANGEMENT DRAWINGS, TOGETHER WITH RELEVANT DETAILED DRAWINGS AND SPECIFICATIONS.
- FOR ALL STRUCTURAL WORKS REFER TO THE STRUCTURAL ENGINEERS INFORMATION.
- FOR ALL MECHANICAL AND ELECTRICAL WORKS REFER TO THE MECHANICAL AND ELECTRICAL ENGINEERS INFORMATION.
- FOR ALL ABOVE GROUND DRAINAGE WORKS REFER TO THE PUBLIC HEALTH ENGINEERS INFORMATION.
- ALL PRODUCTS SPECIFIED ARE TO BE INSTALLED STRICTLY IN ACCORDANCE WITH THE MANUFACTURERS RECOMMENDATIONS, SPECIFICATION AND DETAILS.

P06	PLANNING RESUBMISSION	IC	MB	10.07.24
P05	PLANNING SUBMISSION	IC	GC	23.02.24
P04	ISSUED FOR COORDINATION	IC	GC	21.02.24
P03	ISSUE FOR COMMENT	IC	GC	09.02.24
P02	FOOTPRINT AMENDED TO 15 X 15m	SK	MB	06.08.23
P01	FIRST ISSUE	SK	MB	23.08.23
rev	description	drwn	auth	date

DO NOT SCALE OFF THIS DRAWING © LEACH RHODES WALKER 2001

LeachRhodesWalker
Architects

info@lrw.co.uk | www.lrw.co.uk
H.Q. 50 Dearnans Place Manchester M3 5LH
Manchester London
+44 (0)161 833 0211 +44 (0)207 993 1363

CLIENT	KEADY CONSTRUCTION
PROJECT	DALEFIELD WAY
DOCUMENT NAME	8352-LRW-ZZ-ZZ-DR-A-00-113
DESCRIPTION	PROPOSED STORAGE SITE PLAN
REVISION	P06
SCALE	1:200@ A1
LRW PROJECT No.	8352
DATE CREATED	29.08.2023
CREATED BY	SK
AUTHORISED BY	MB
PURPOSE OF ISSUE	PLANNING
PURPOSE OF ISSUE	BUILDING REGS
PURPOSE OF ISSUE	TENDER
PURPOSE OF ISSUE	PRELIM COMMENT
PURPOSE OF ISSUE	APPROVAL
PURPOSE OF ISSUE	CONSTRUCTION