

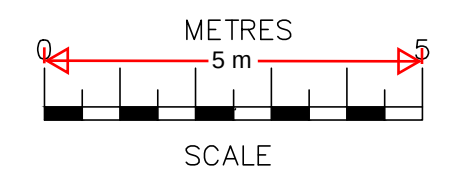


© This drawing is protected by copyright and must not be copied or reproduced without the written consent of Penfold Project Services

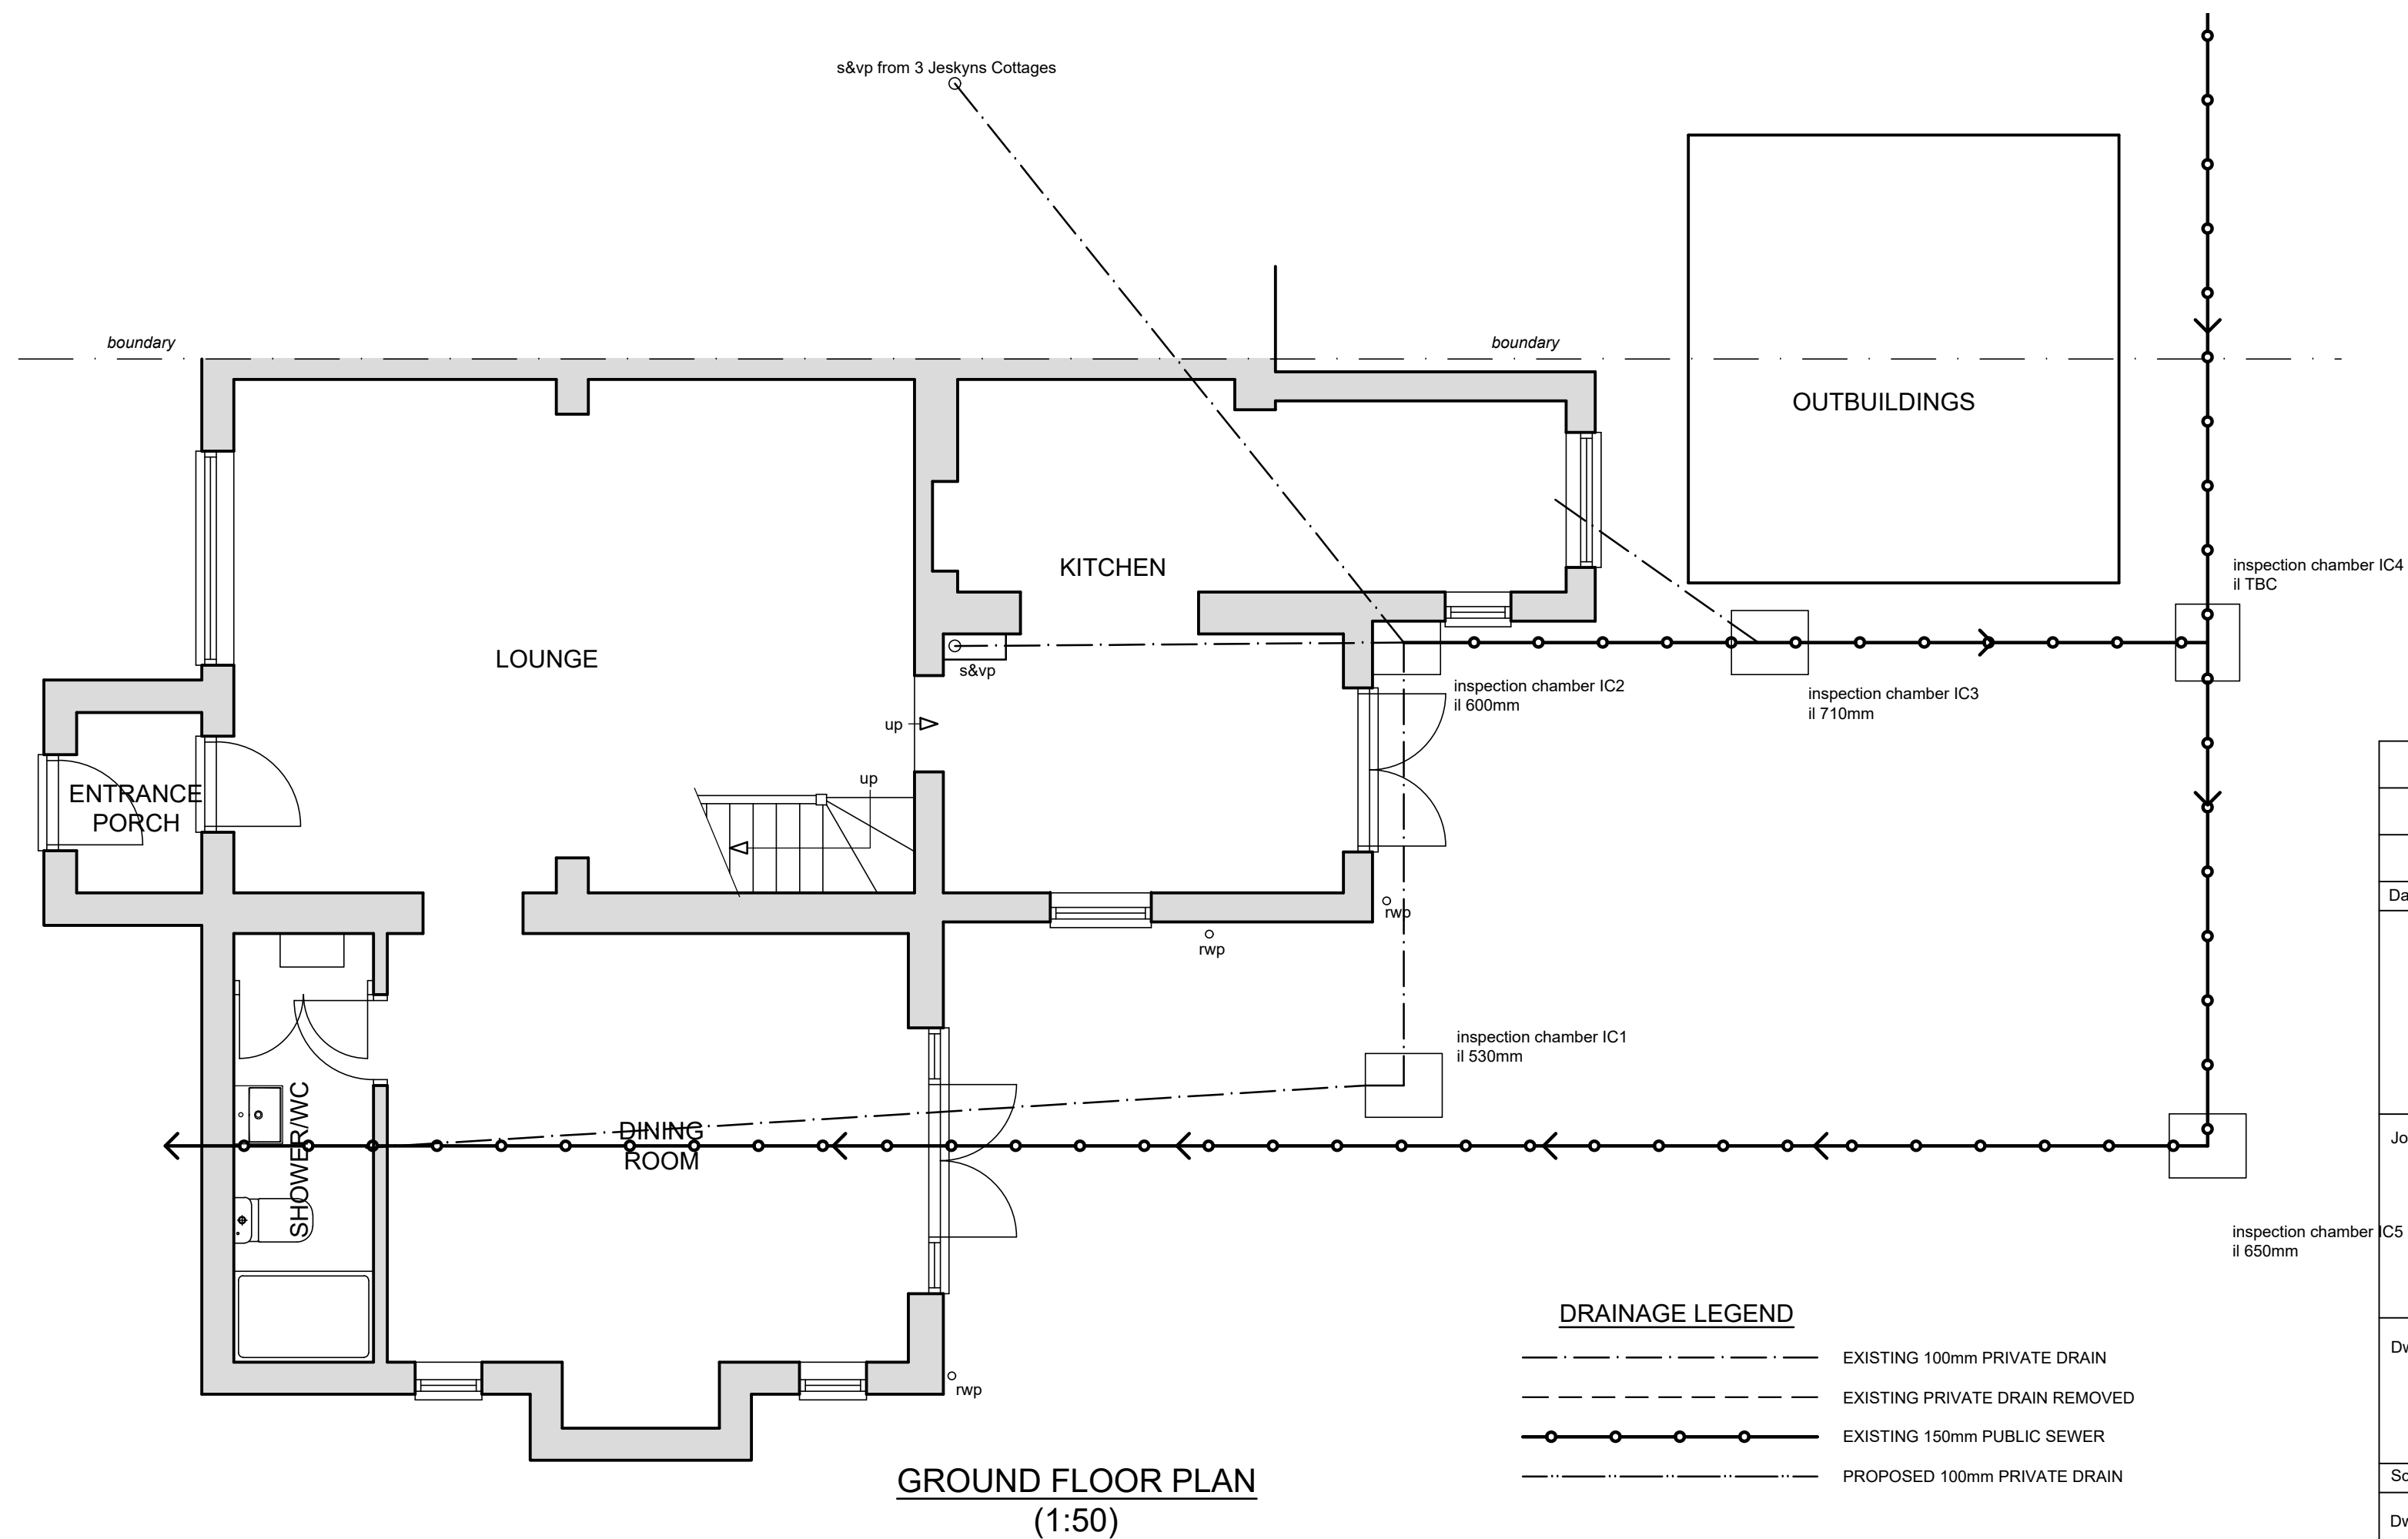

SCALE BAR @ 1:100

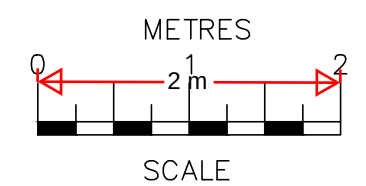

SCALE BAR @ 1:50

Date	No	Revision
<i>Penfold Project Services</i>		
Epmarket, Wrotham Road, Meopham, Kent, DA13 0JH Telephone: 01474 816690 e-mail: apenfold448@btinternet.com		
Job Title:	4 JESKYNS COTTAGES JESKYNS ROAD COBHAM KENT DA12 3AL	
Dwg Title:	PLAN & ELEVATIONS AS EXISTING	
Scale:	1:50 & 1:100 @ A2	
Dwg No.:	01	
Date:	August 2024	