



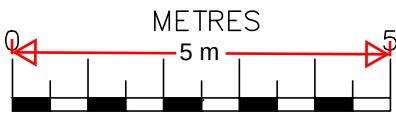


- MATERIALS**
- ROOF**
ROOF TILES - COLOUR TO MATCH MAIN DWELLING
- WALLS**
PAINTED RENDER TO MATCH EXISTING
FACING BRICKWORK TO MATCH EXISTING
- WINDOWS & DOORS**
WHITE uPVC TO MATCH MAIN DWELLING

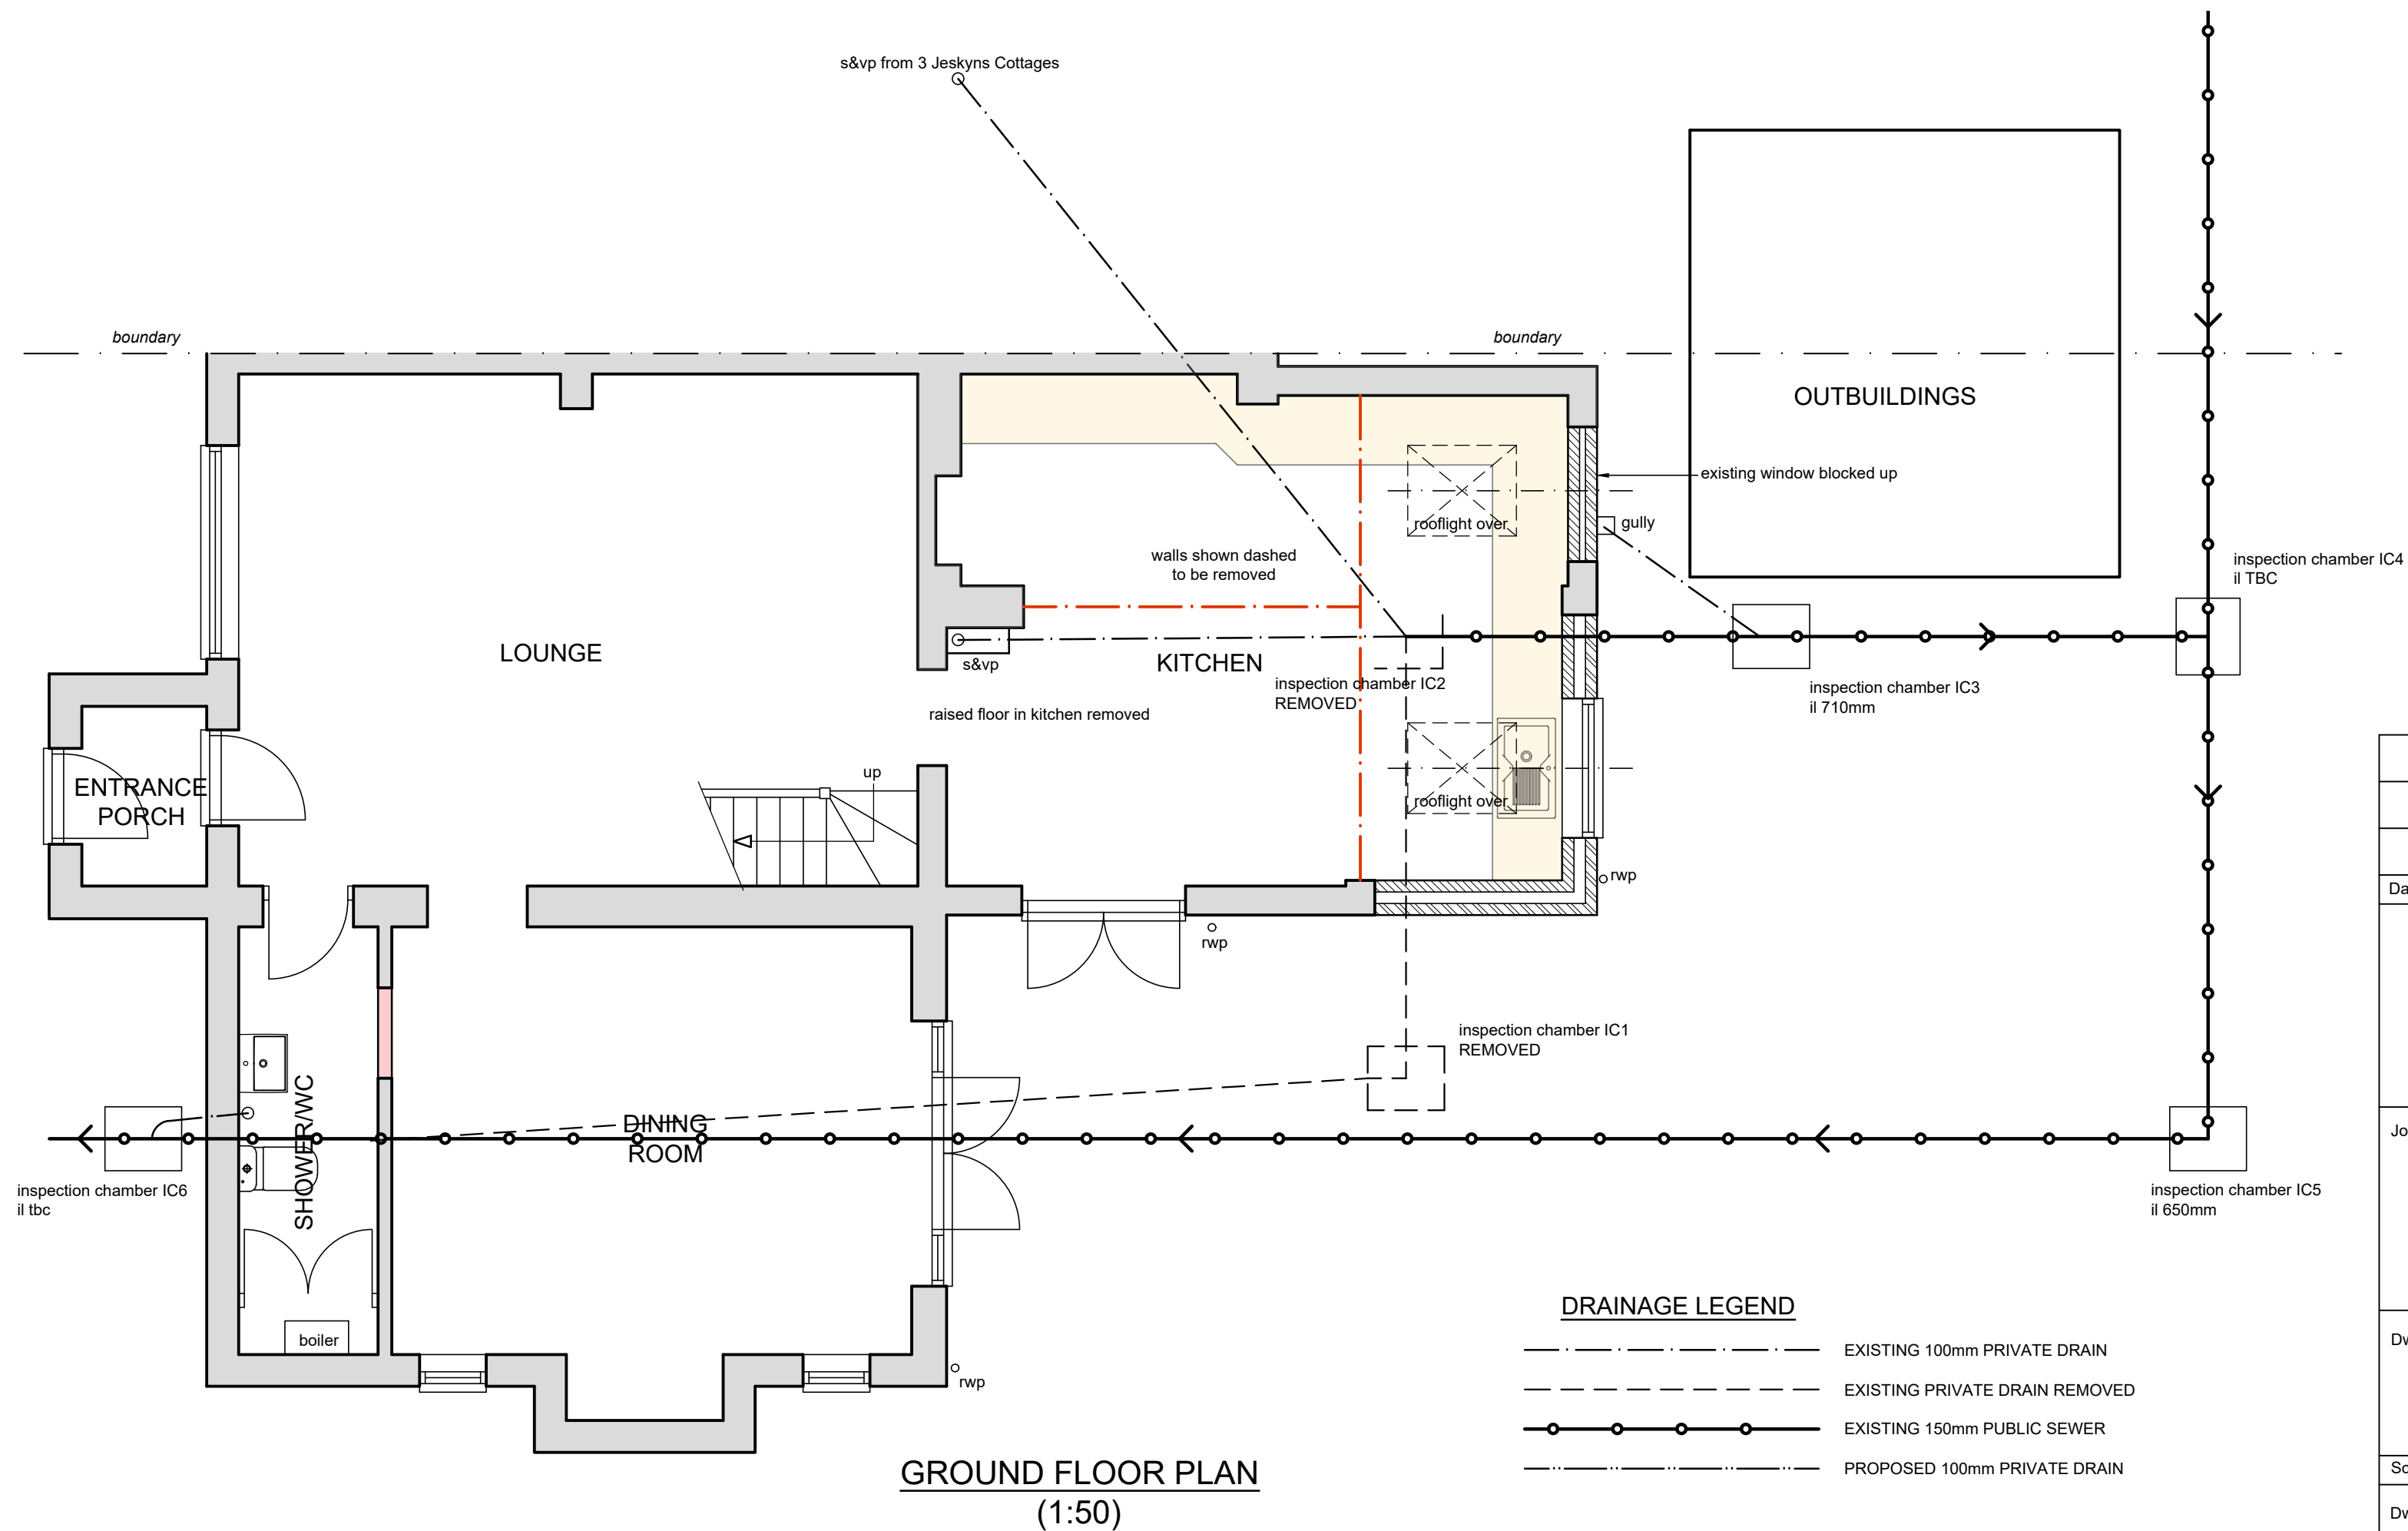

SCALE

SCALE BAR @ 1:100

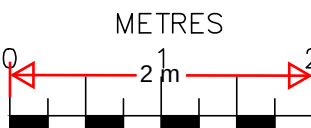

SCALE

SCALE BAR @ 1:50

Date	No	Revision
Penfold Project Services		
Epmarket, Wrotham Road, Meopham, Kent, DA13 0JH Telephone: 01474 816690 e-mail: apenfold448@btinternet.com		
Job Title:	4 JESKYNs COTTAGES JESKYNs ROAD COBHAM KENT DA12 3AL	
Dwg Title:	PLAN & ELEVATIONS AS PROPOSED	
Scale:	1:50 & 1:100 @ A2	
Dwg No.:	02	
Date:	August 2024	

DRAINAGE LEGEND

- EXISTING 100mm PRIVATE DRAIN
- EXISTING PRIVATE DRAIN REMOVED
- EXISTING 150mm PUBLIC SEWER
- PROPOSED 100mm PRIVATE DRAIN