


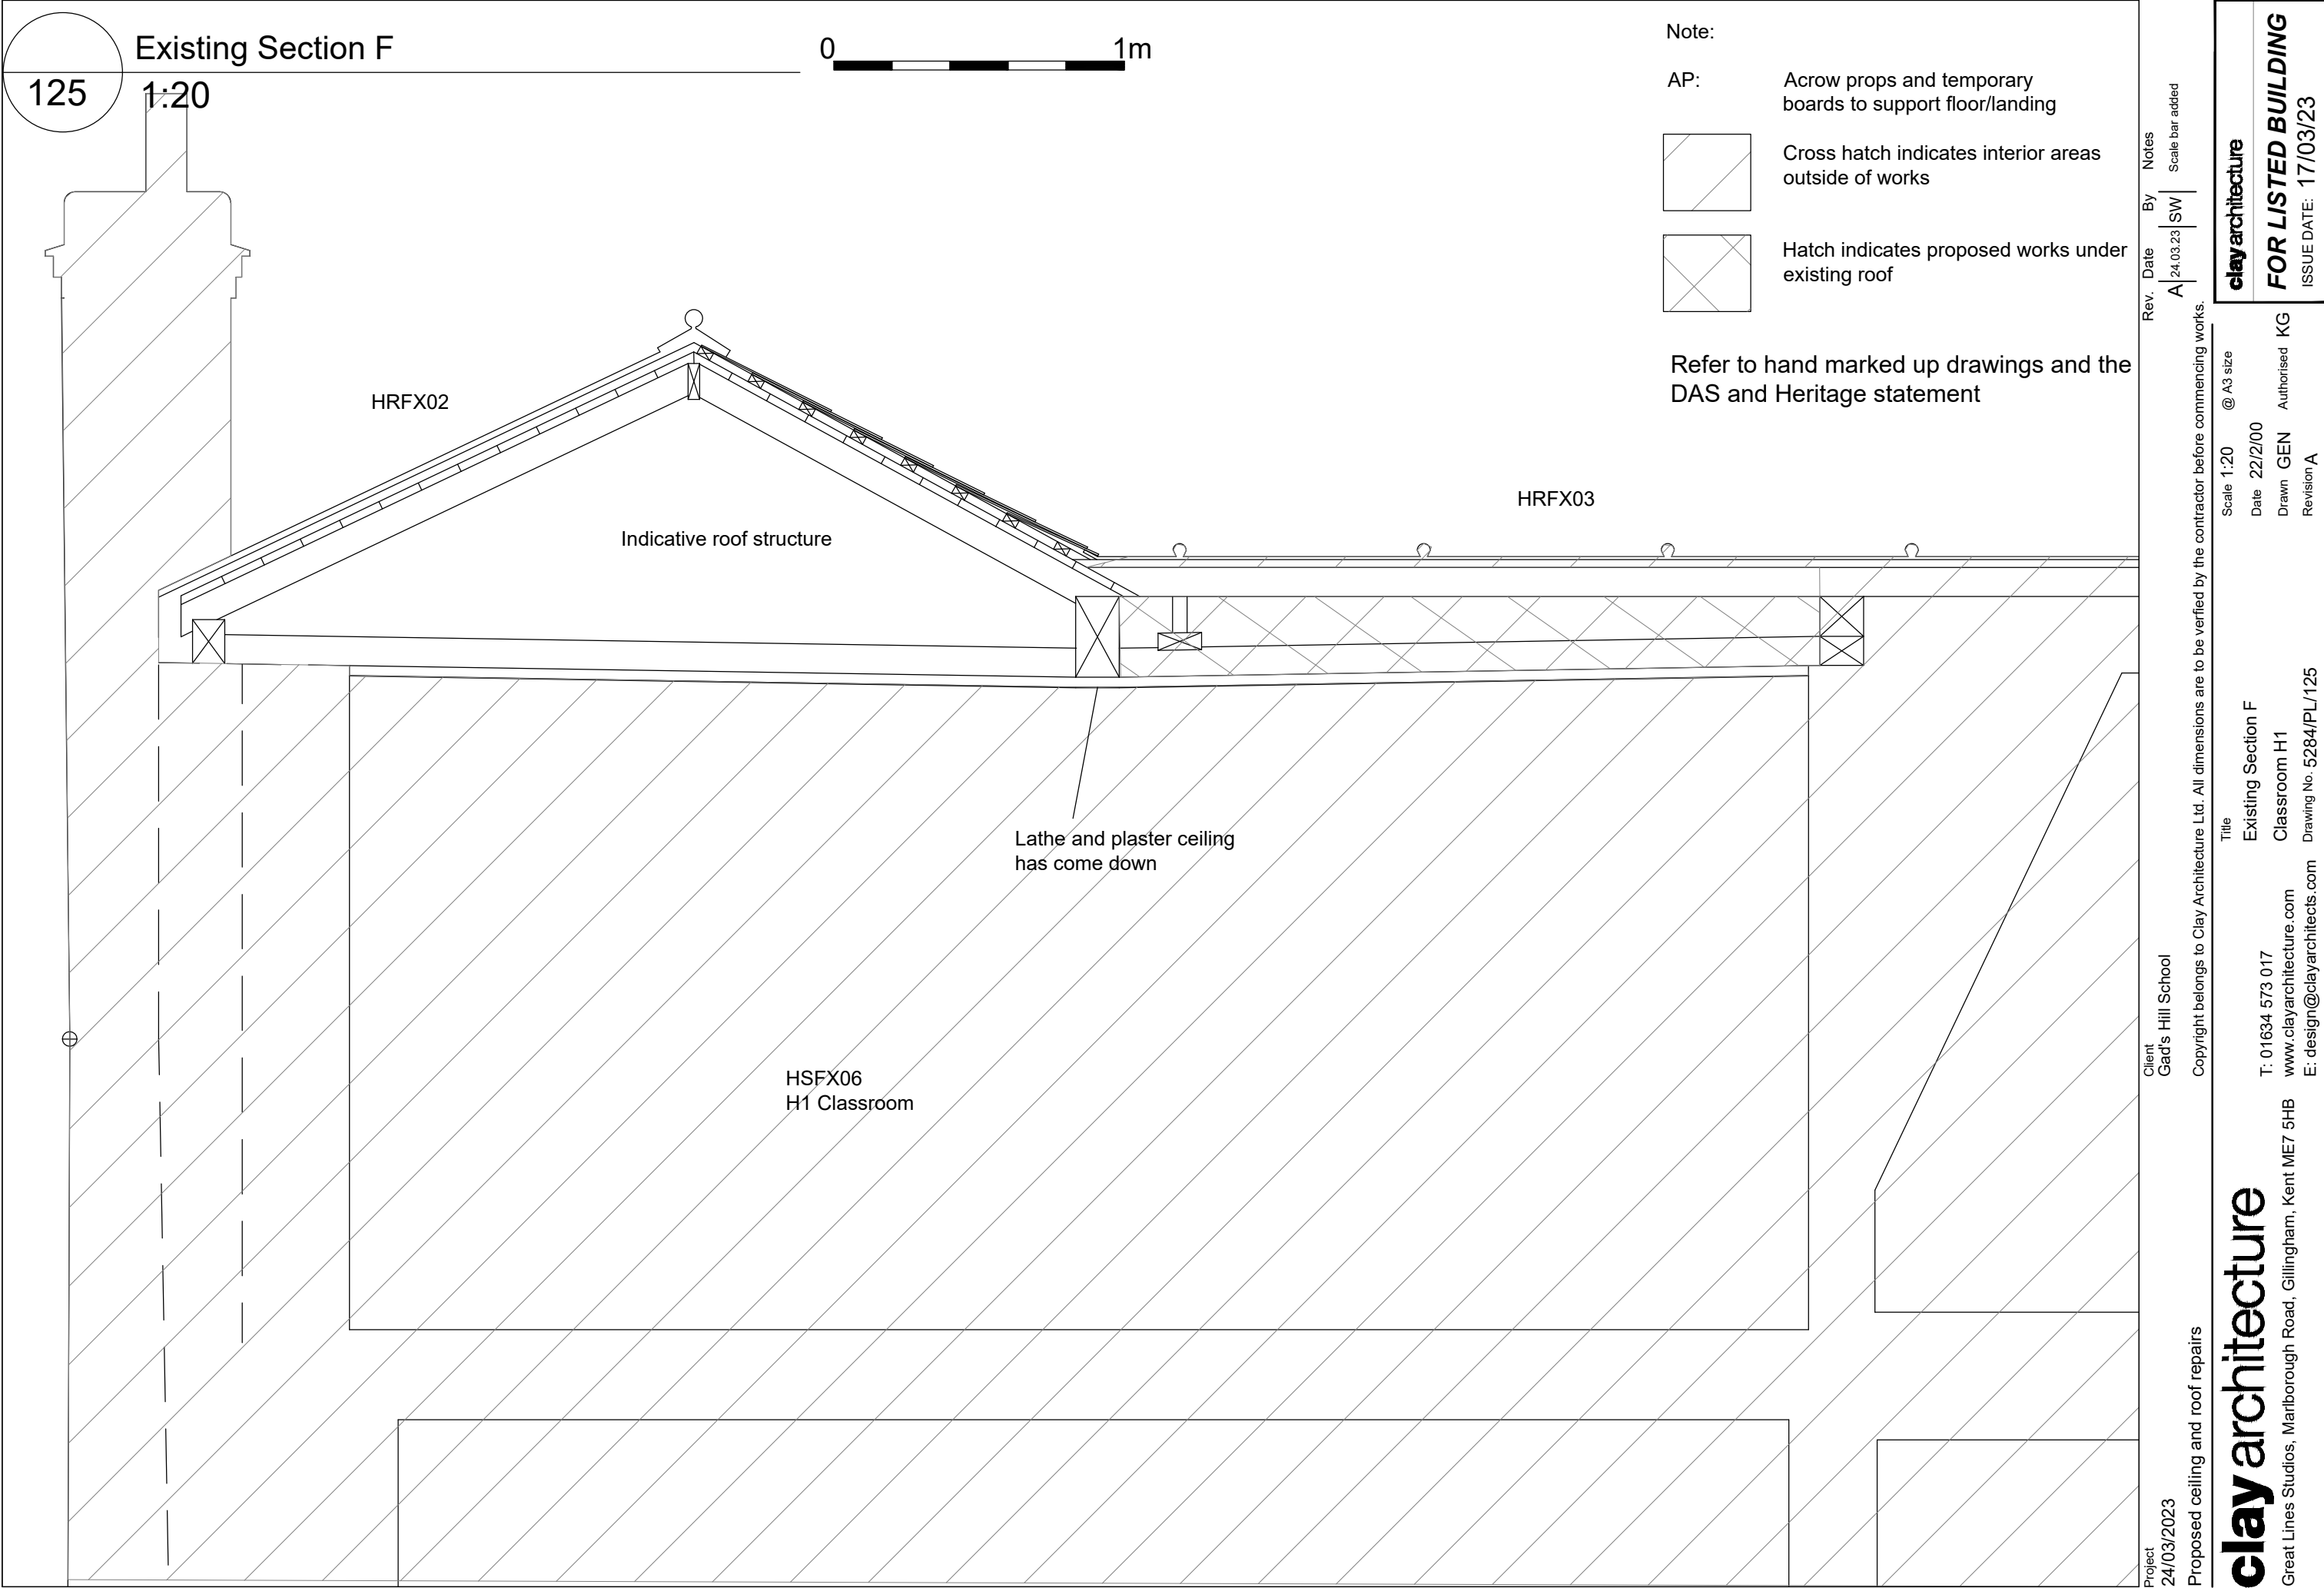

Project
24/03/2023

Proposed ceiling and roof repairs

Client
Gad's Hill School

Copyright belongs to Clay Architecture Ltd. All dimensions are to be verified by the contractor before commencing works.

Rev. Date By Notes
A 24.03.23 SW Scale bar added

Scale 1:20 @ A3 size
Date 22/2/00
Drawn GEN
Authorised KG
Revision A

Title
Existing Section F
Classroom H1

T: 01634 573 017
www.clayarchitecture.com
E: design@clayarchitects.com

Great Lines Studios, Marlborough Road, Gillingham, Kent ME7 5HB

clay architecture

FOR LISTED BUILDING
ISSUE DATE: 17/03/23