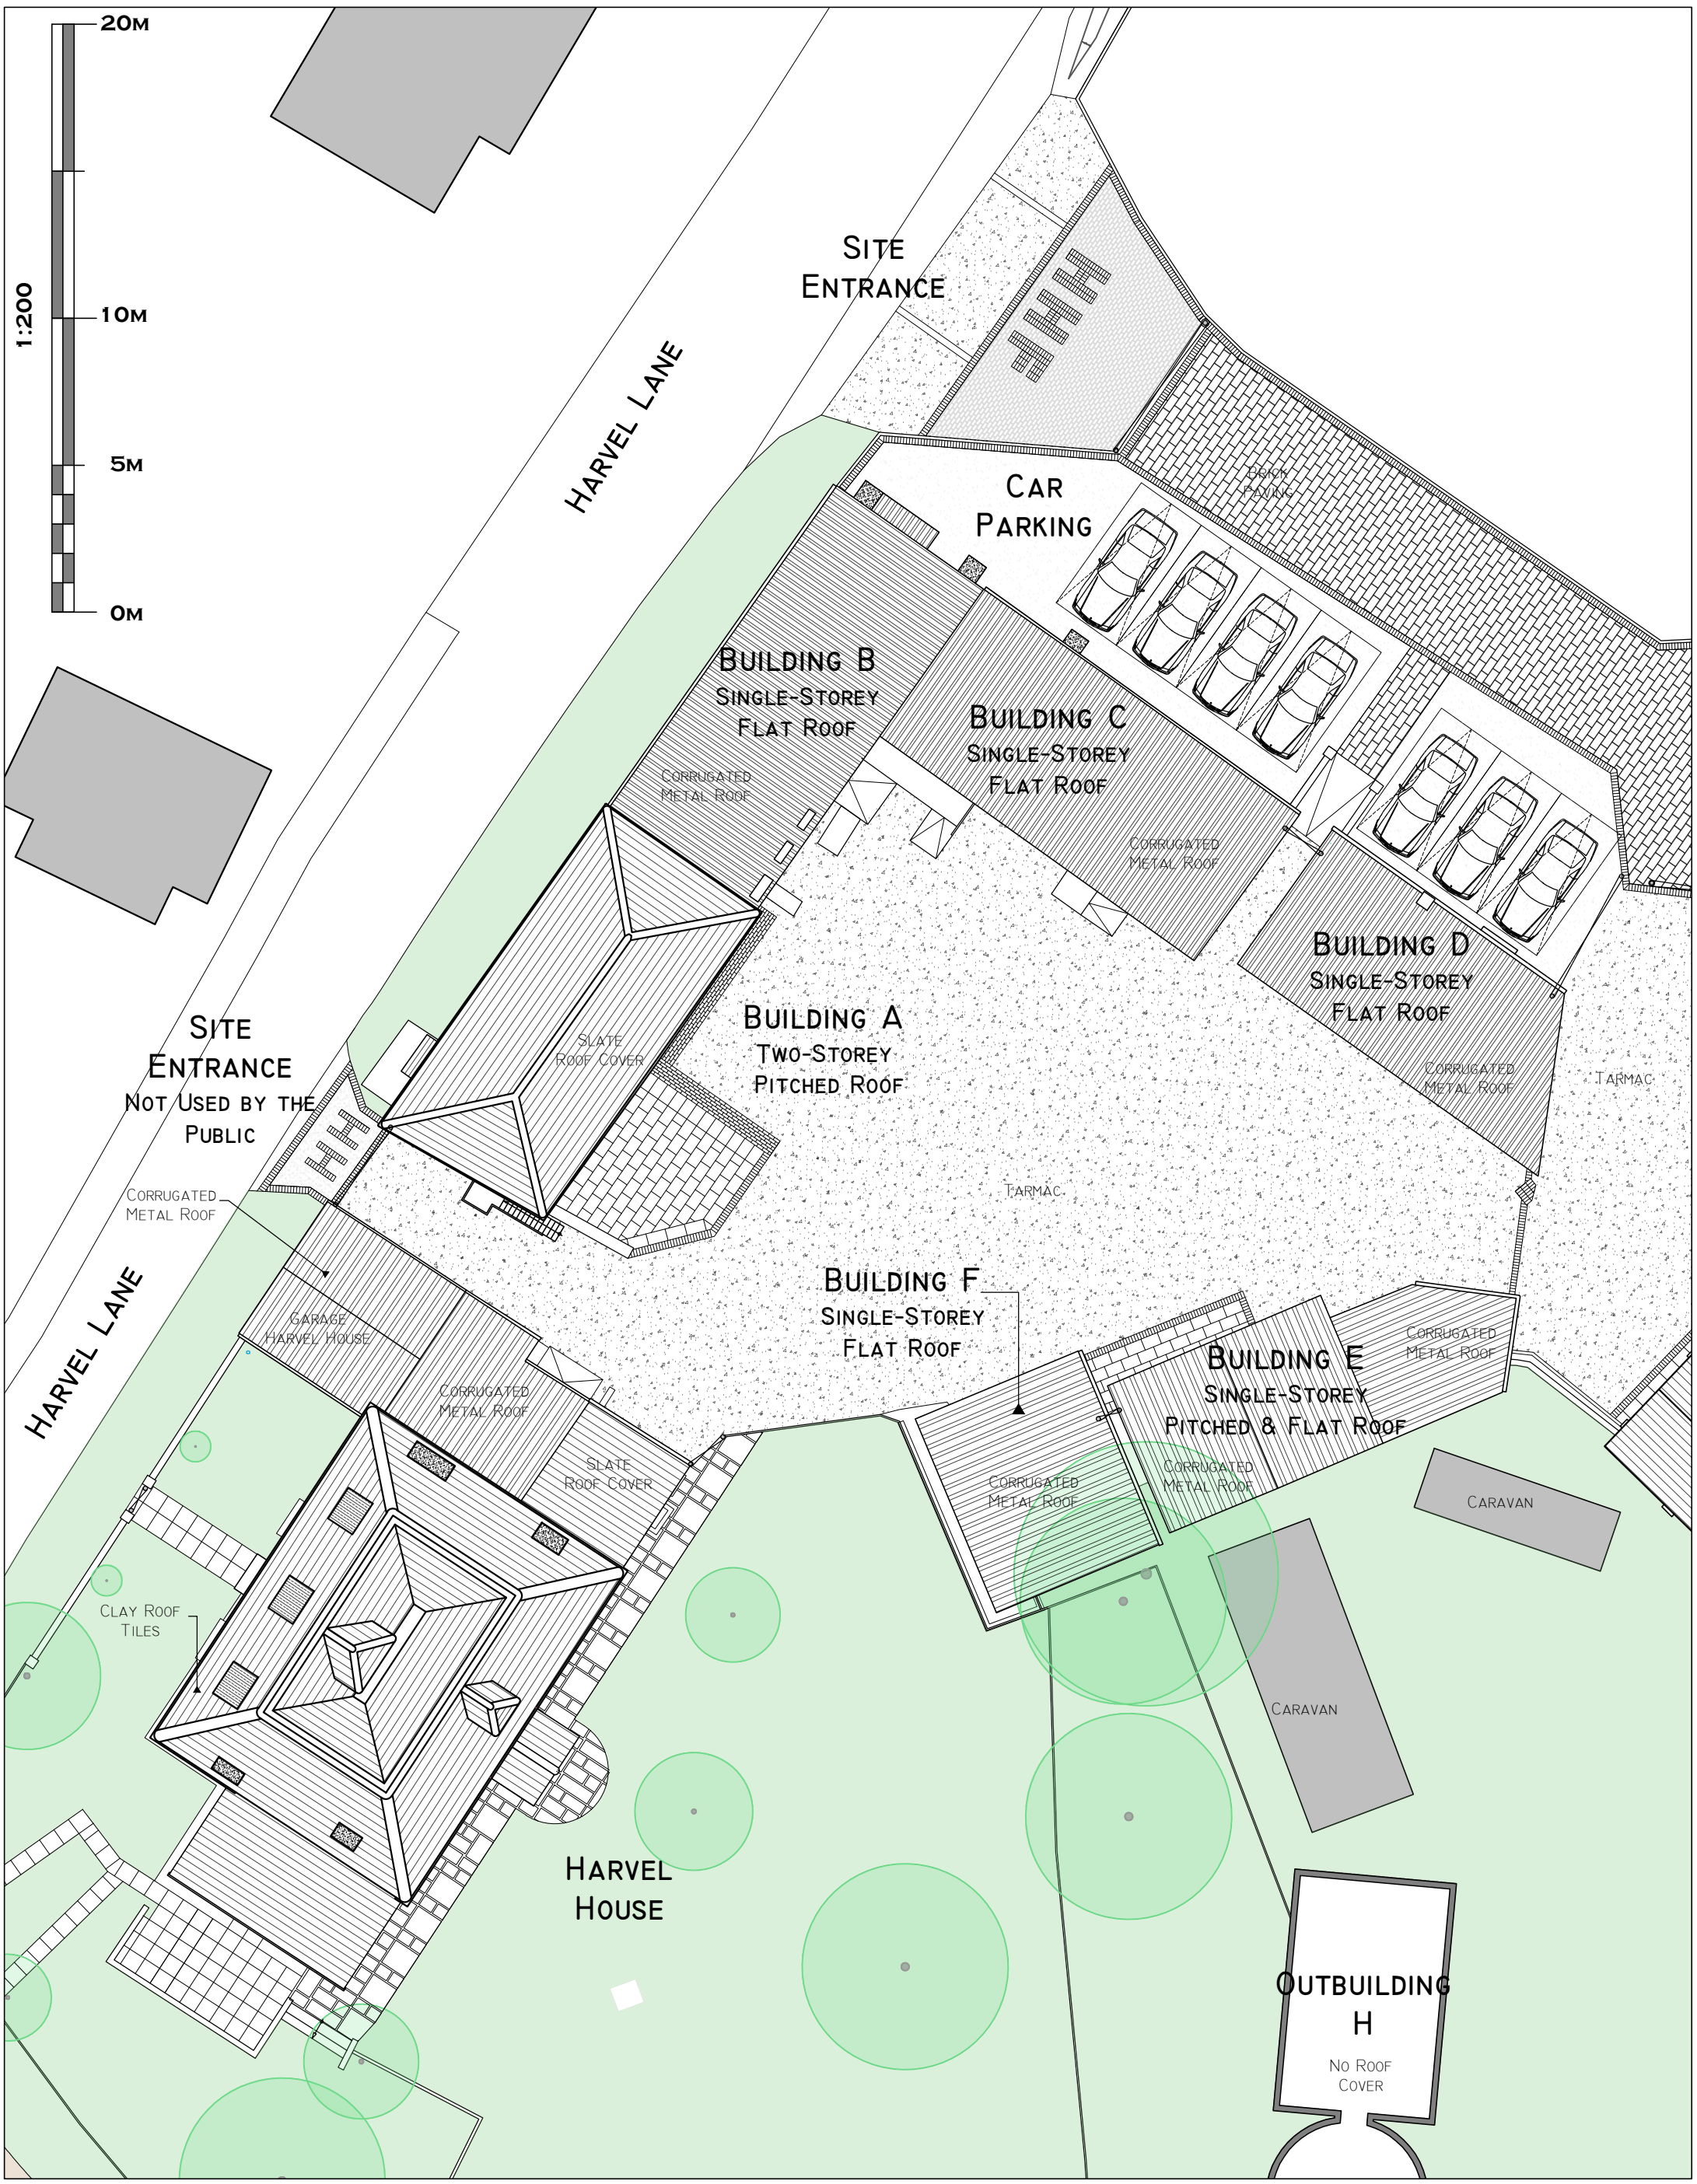

Drawing Issue Status
Planning

All Copyright Reserved to LYL Architectural Designs Ltd.

N

Client
Mr Martin James

Project
Harvel House Farm Cafe Harvel Lane Meopham, Gravesend DA13 0DH

Drawing Title
Site Plan: Existing Condition

Rev	Date	Comments

Rev	Date	Comments

Revision	
Scale	1:200 @ A3

Drawing Number
L26-P-01

LYL Architectural Designs Ltd.
Kerensa, Orchard Drive
Maidstone, Kent
ME14 5JG
Tel: 07968040397
Email: lan@lylarchitecturaldesigns.co.uk

Architectural Designs Ltd.