


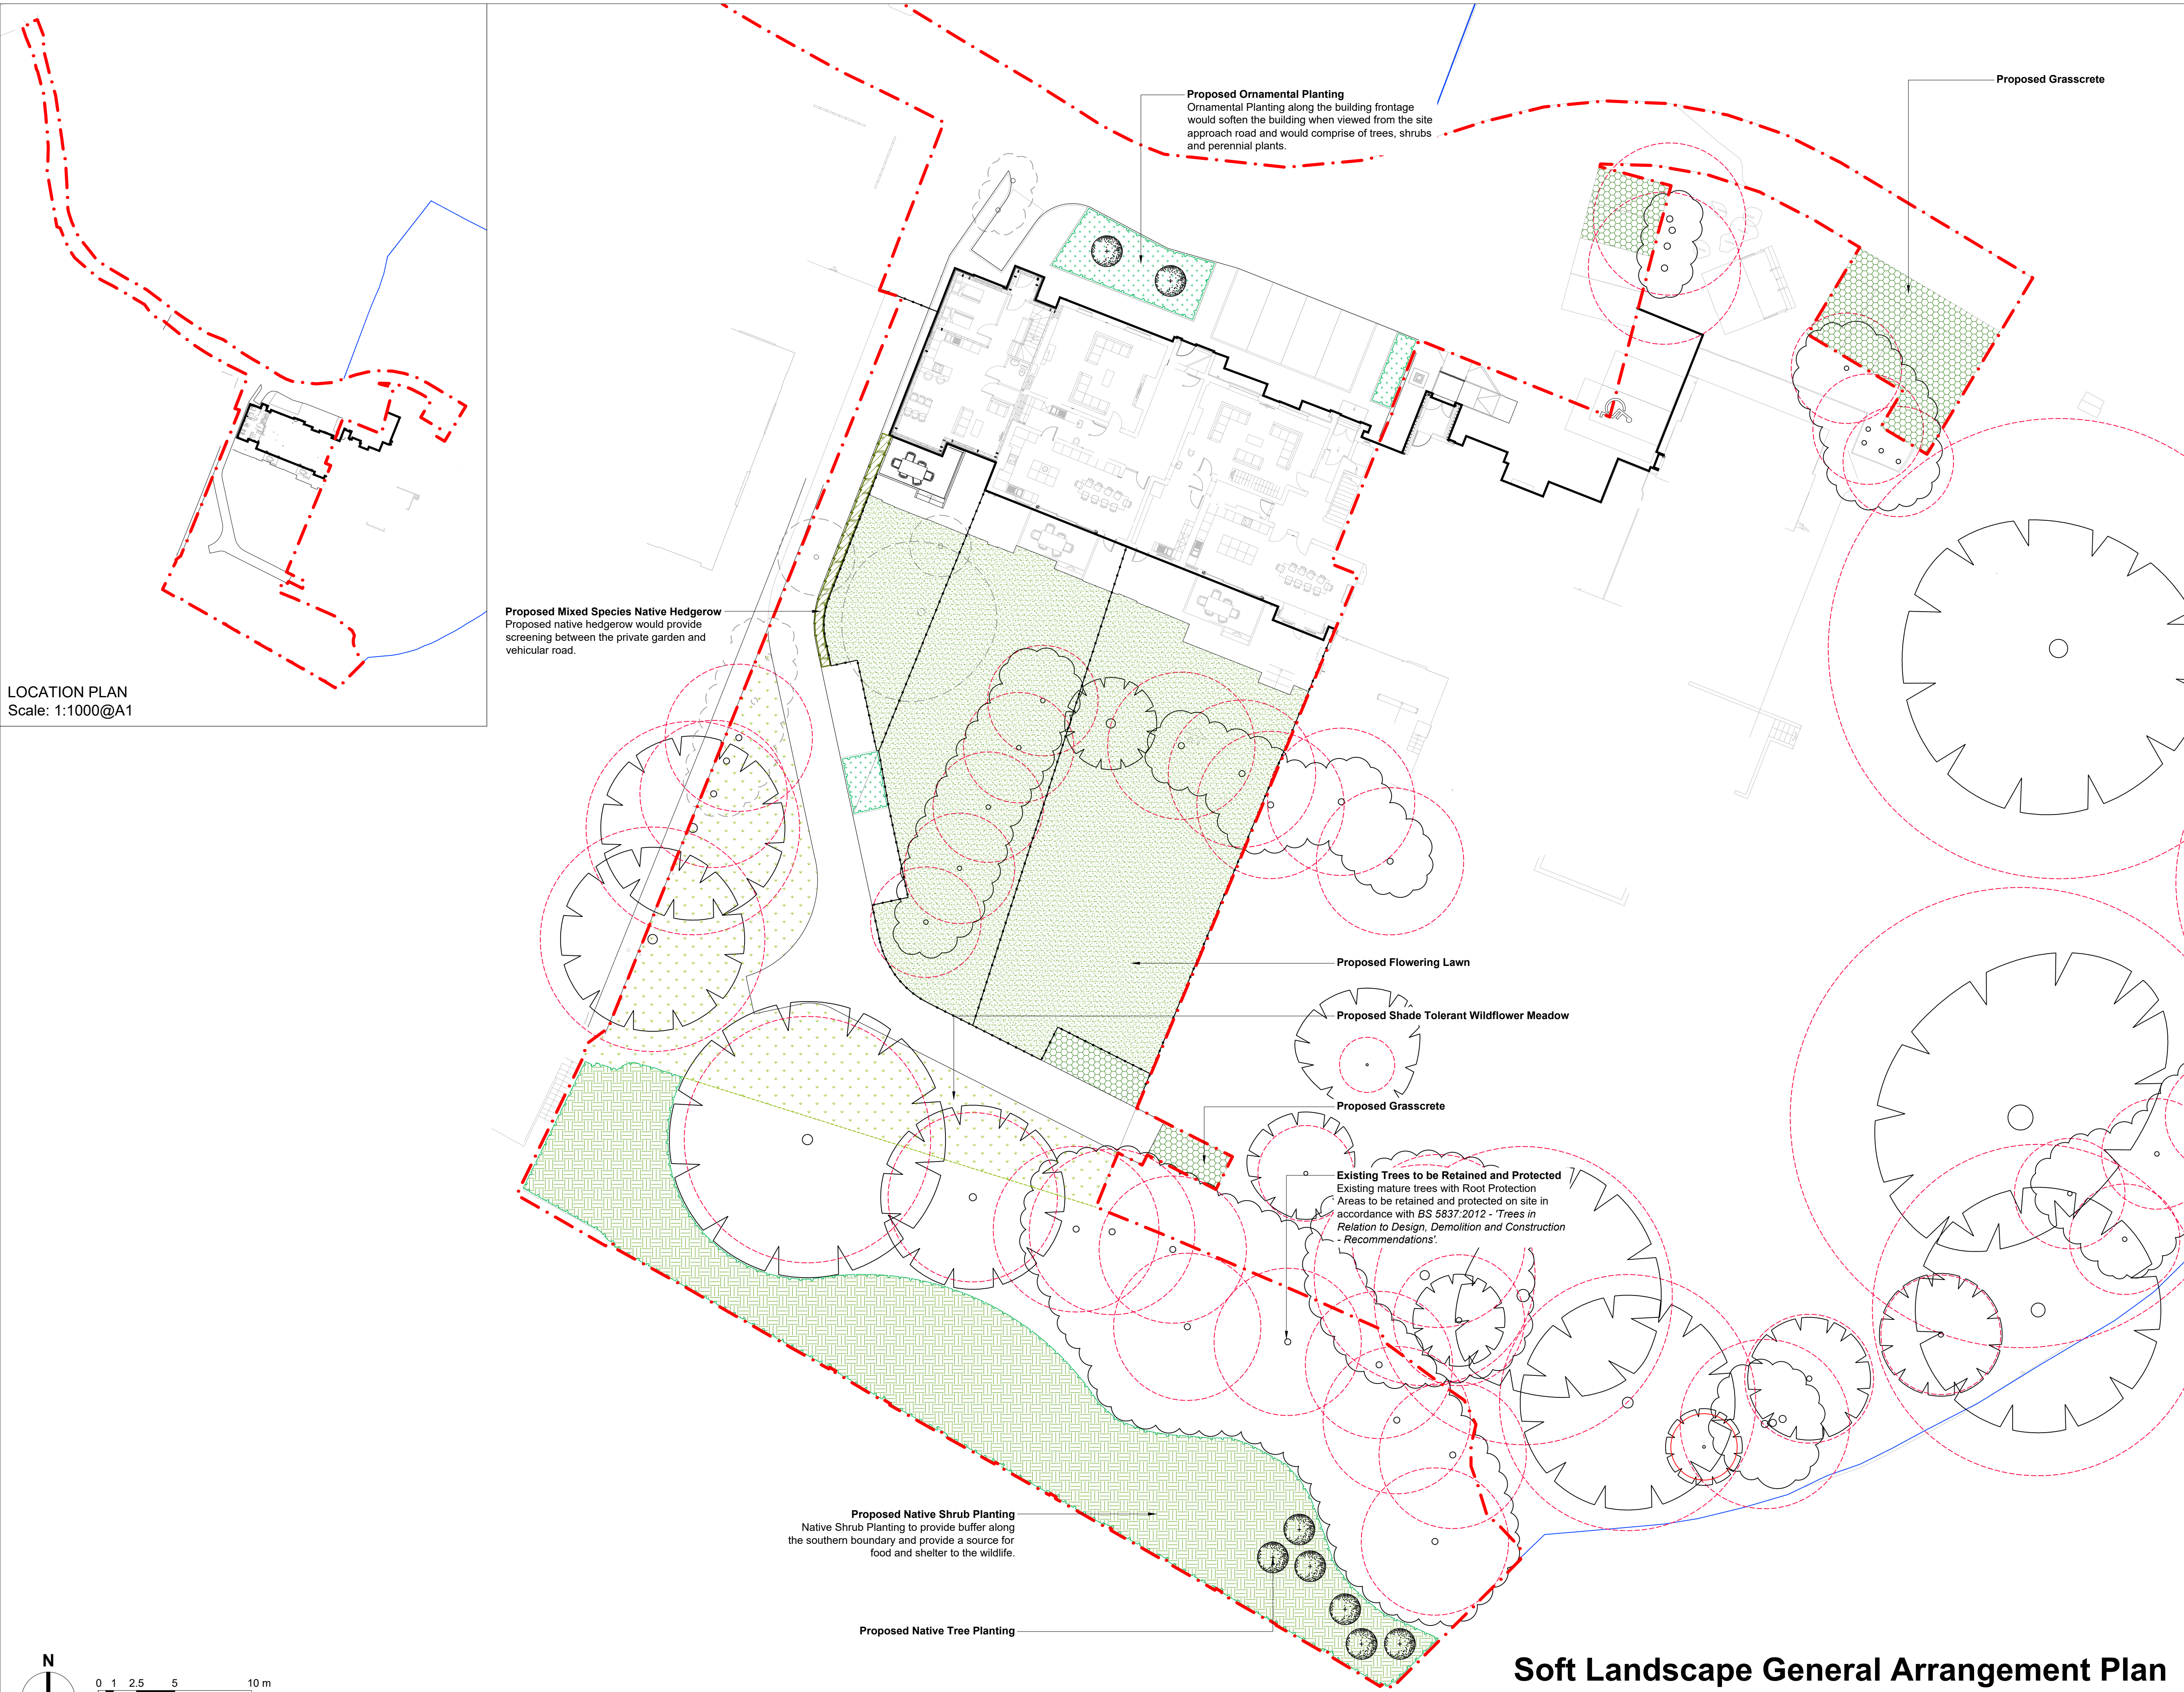

LOCATION PLAN
Scale: 1:1000@A1

Legend

- Site Boundary
- Existing Trees to be Retained and Protected
Existing mature trees with Root Protection Areas to be retained and protected on site in accordance with BS 5837:2012 - 'Trees in Relation to Design, Demolition and Construction - Recommendations'.
- Existing Vegetation to be Retained
- Existing Vegetation To be Removed
- Proposed Native Trees
- Proposed Native Hedgerows
- Proposed Ornamental Planting
- Proposed Native Shrub Planting
- Proposed Shade Tolerant Native Wildflower Grassland
- Proposed Flowering Lawn
- Proposed Grasscrete

Notes:

- To be read in conjunction with accompanying documents produced by the Landscape Architect.
- Not to be used for Contract nor Construction purposes.

PLANNING ISSUE

Rev	Description	Date	Drawn	Appr
00	Planning Issue	23.04.26	SP	KM

LIZARD
Landscape Design and Ecology

Top Floor - Caravelle House, 17-19 Goring Road, Worthing, BN12 4AP
01903 216033 office@lizardlandscape.co.uk lizardlandscapeecology.com

Client
Convent of Mercy

Project Title and Location
St Josephs Convent
Gravesend

Drawing Title
Soft Landscape
General Arrangement Plan

Scale	Drawn	Approved	Date
1:200@A1	SP	KM	23.04.26

Drawing No	Revision
LLD3629-LAN-DWG-100	00

Soft Landscape General Arrangement Plan
St Josephs Convent, Gravesend