
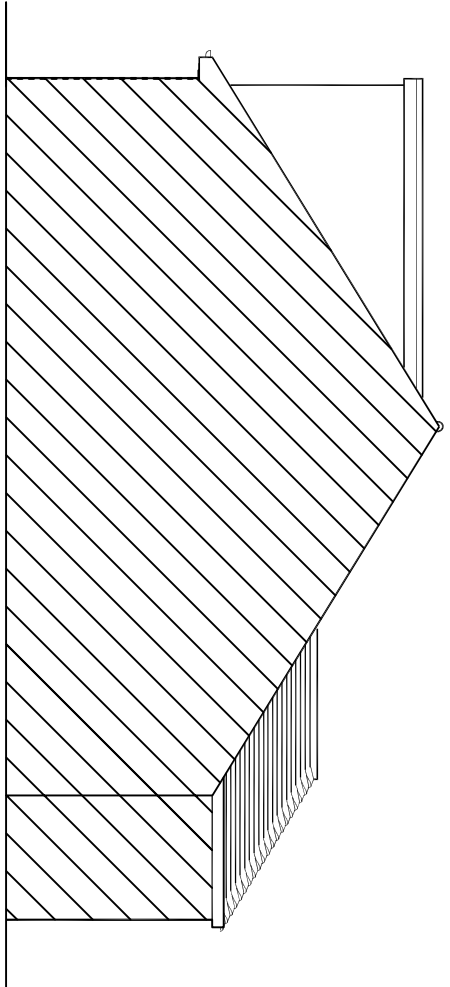
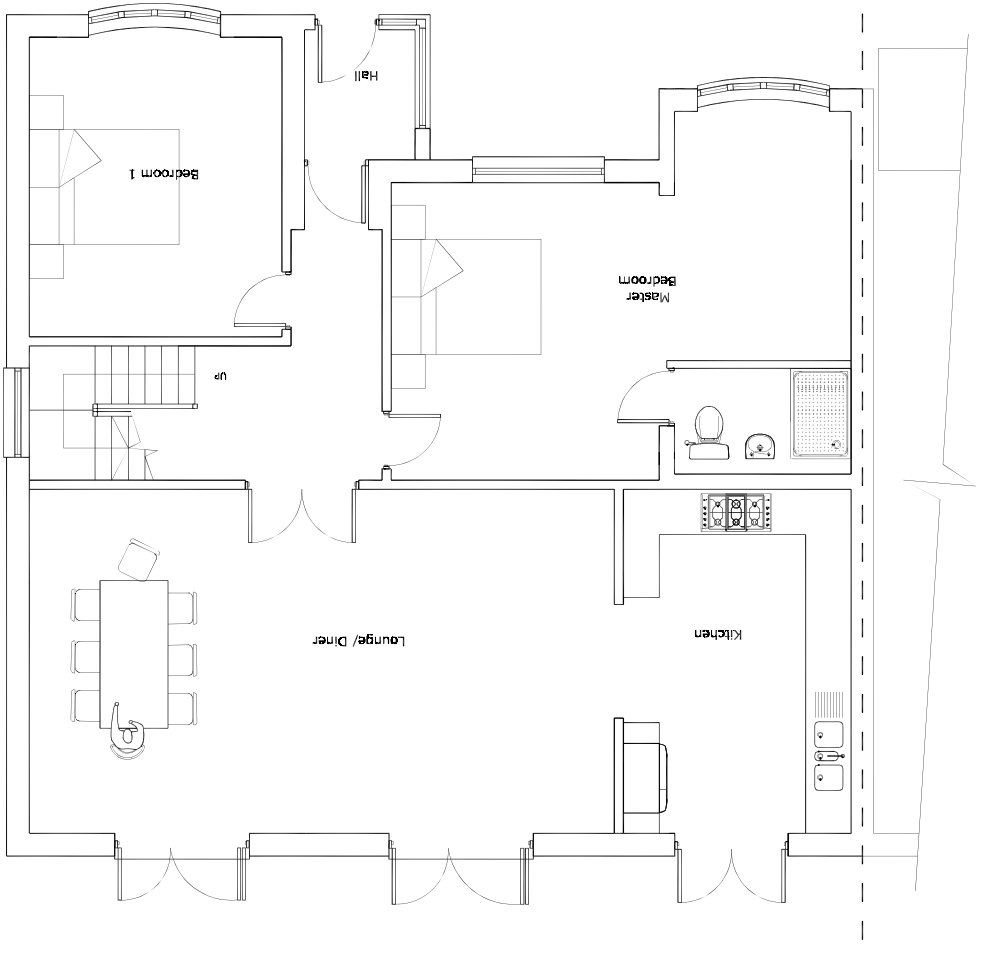
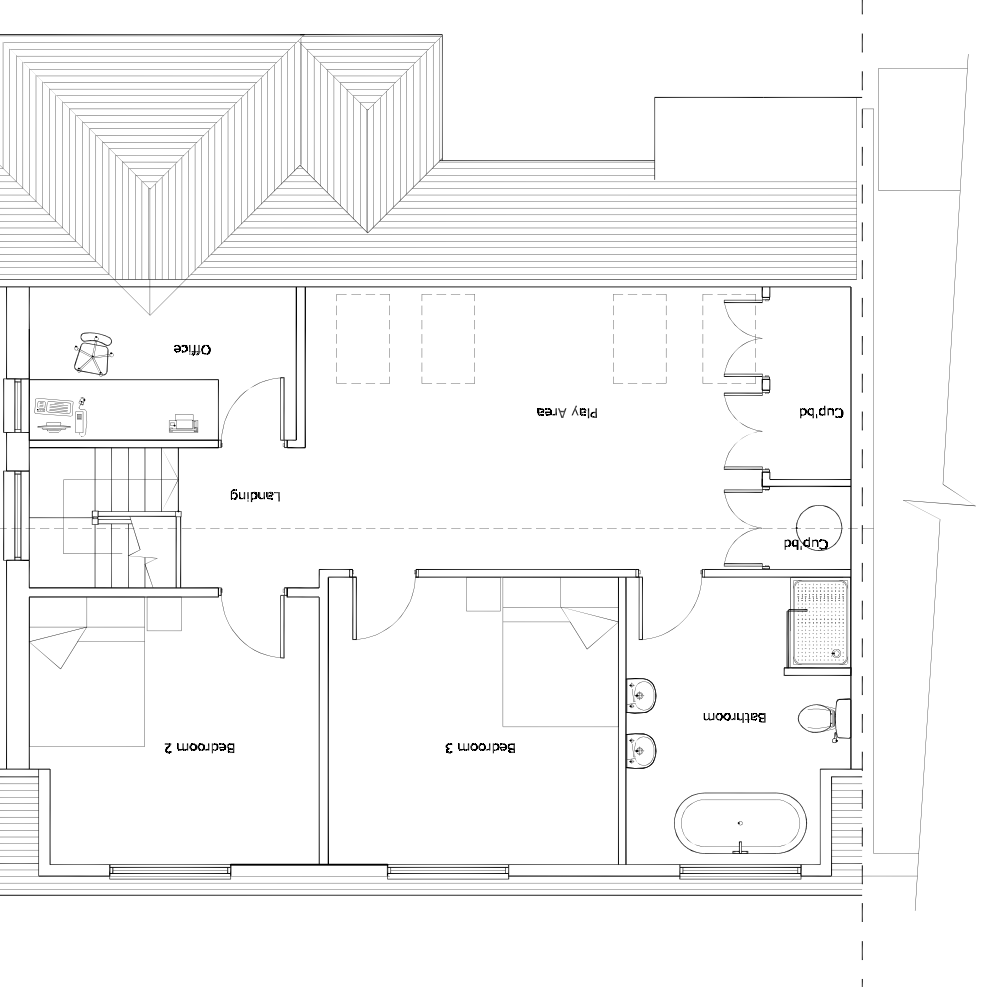
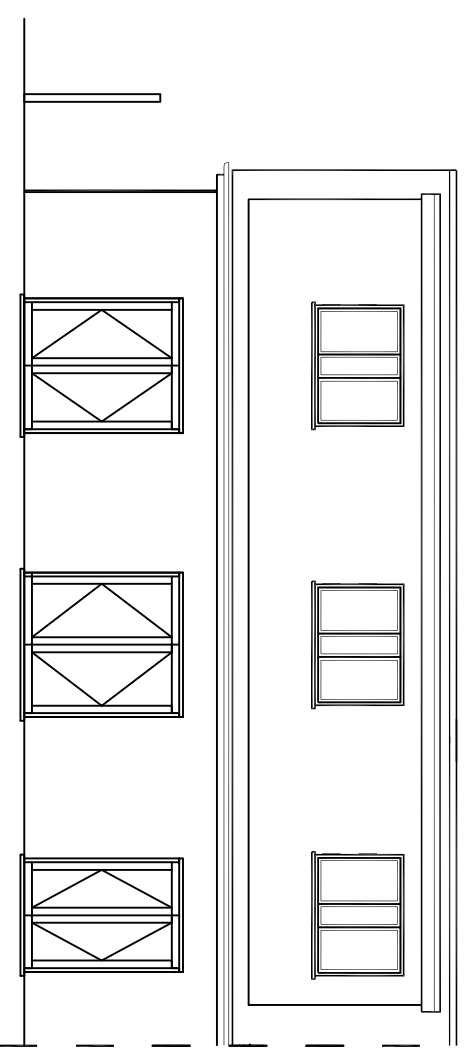
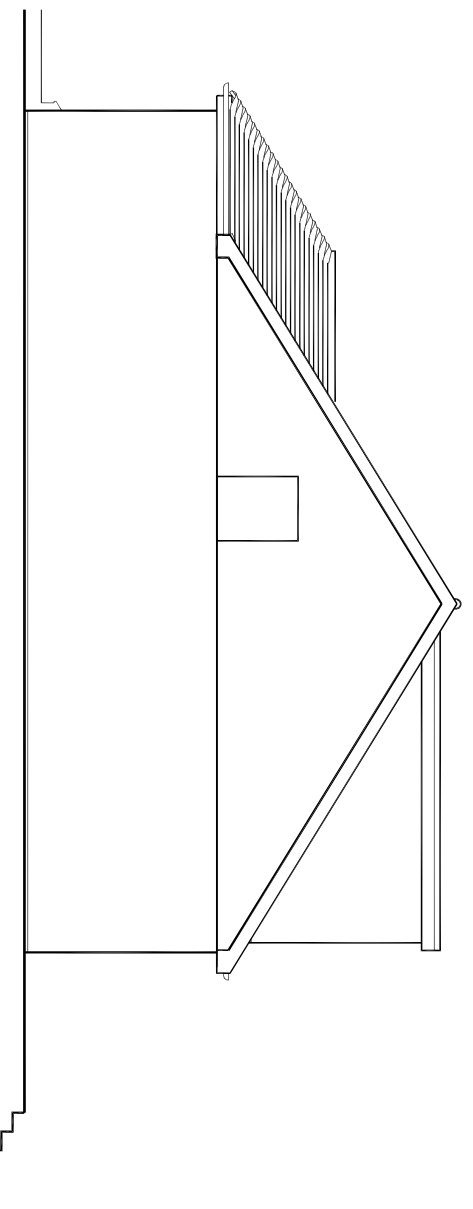
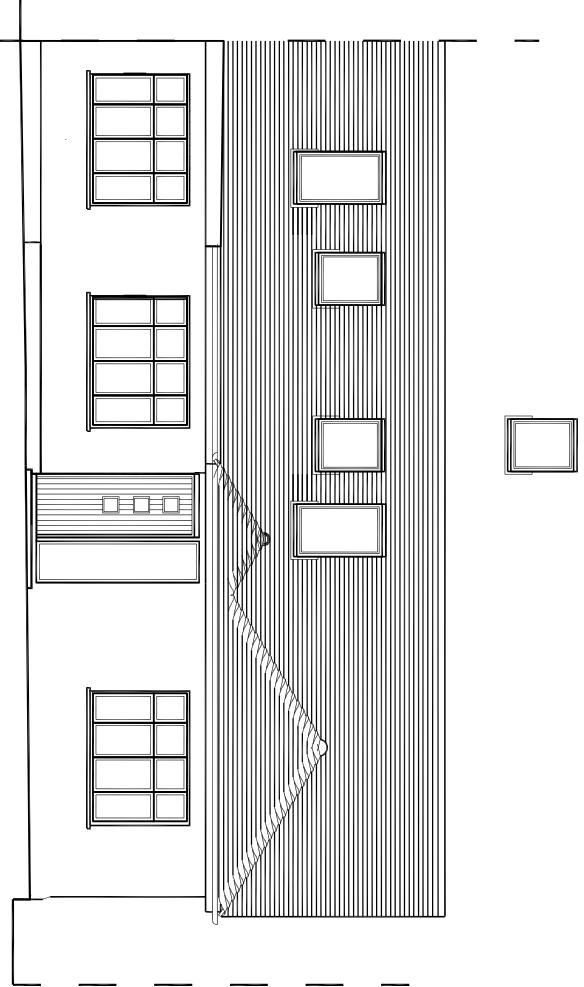
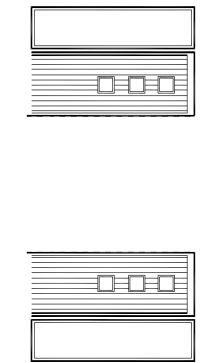
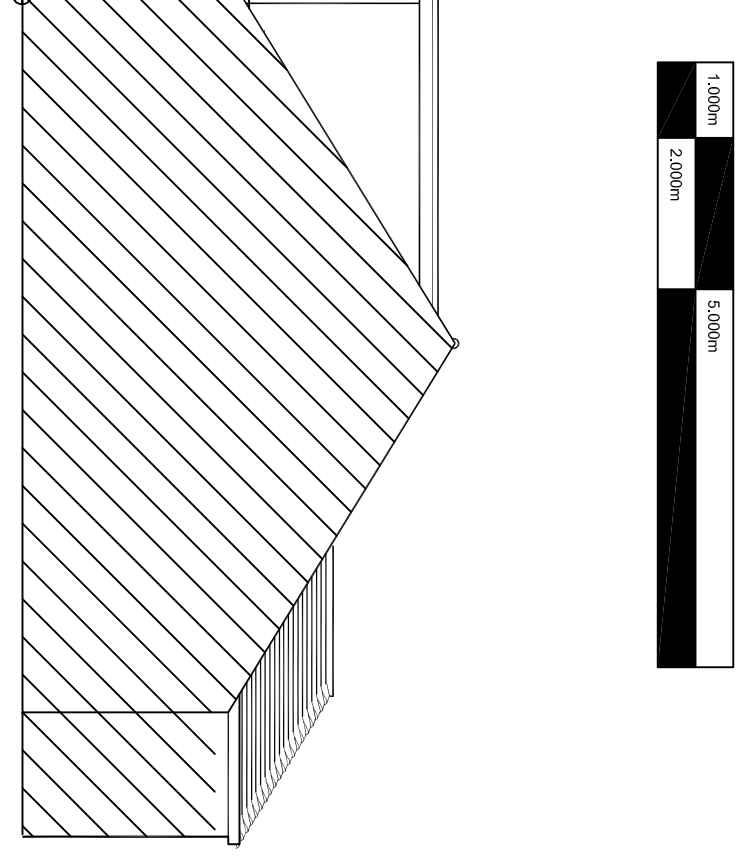
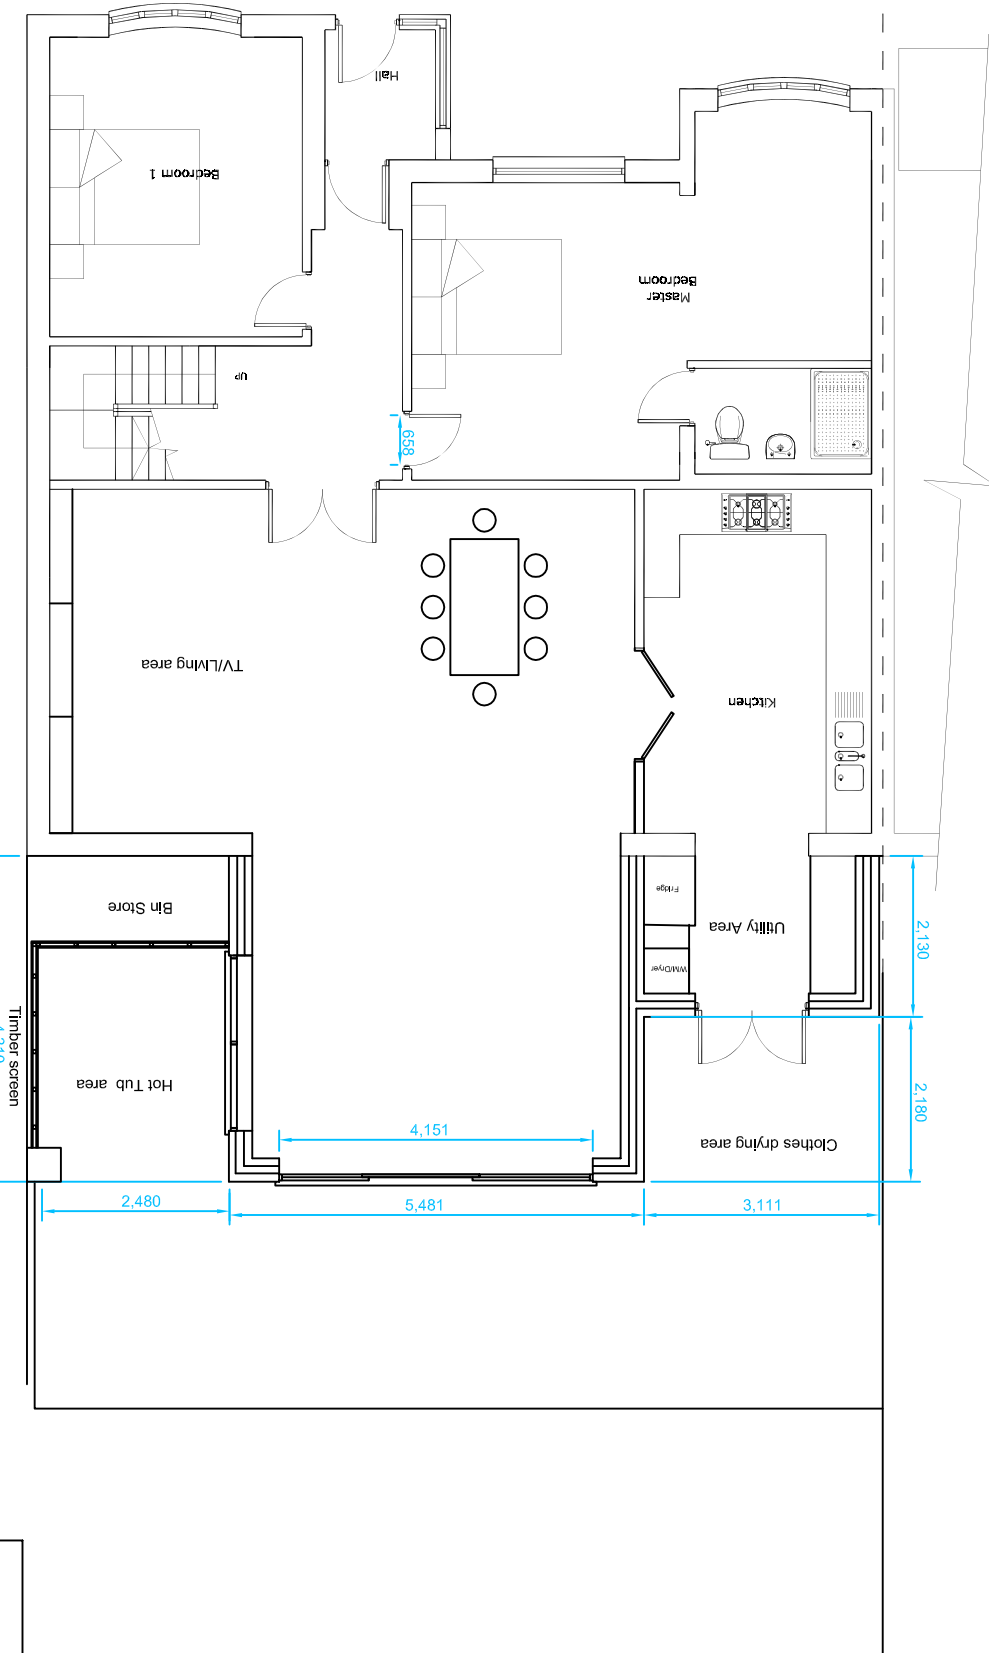
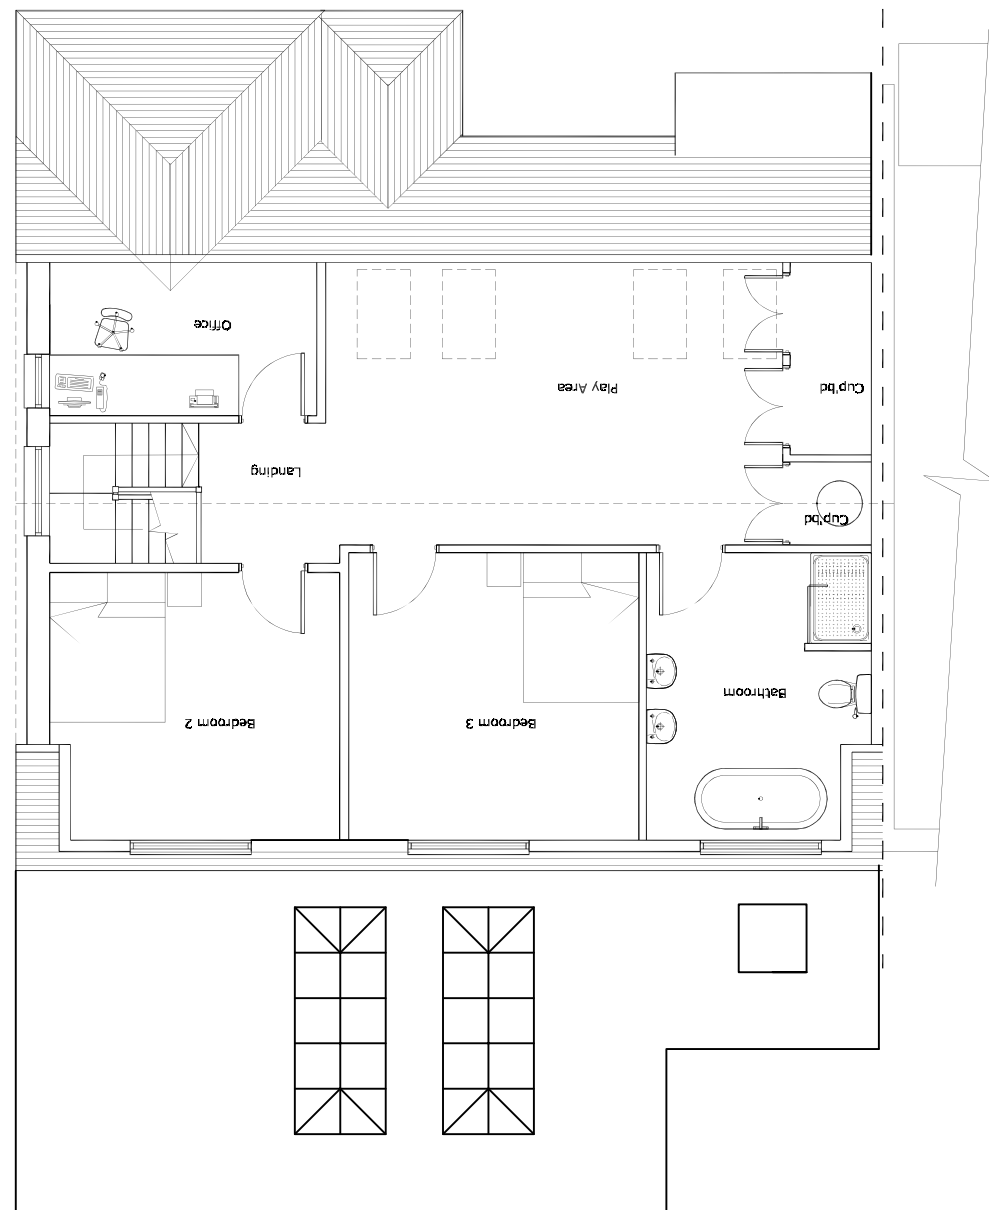
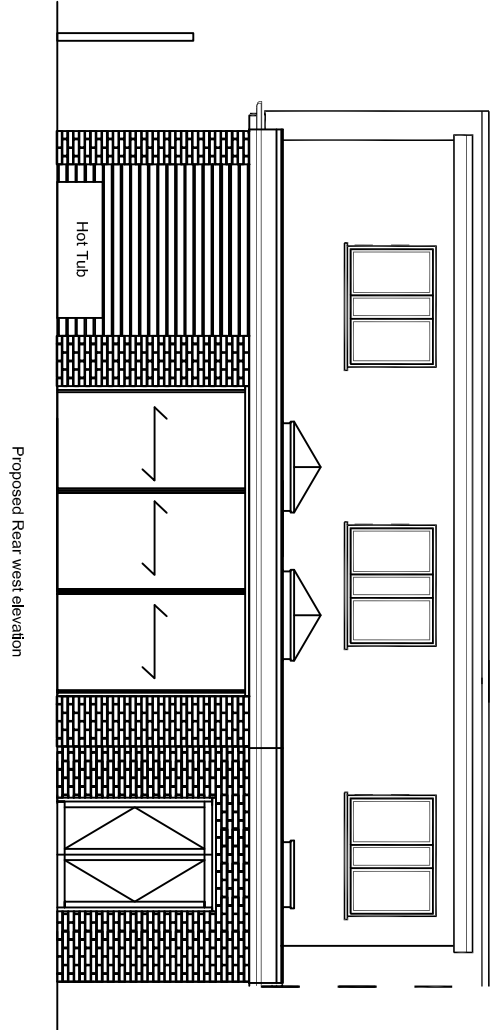
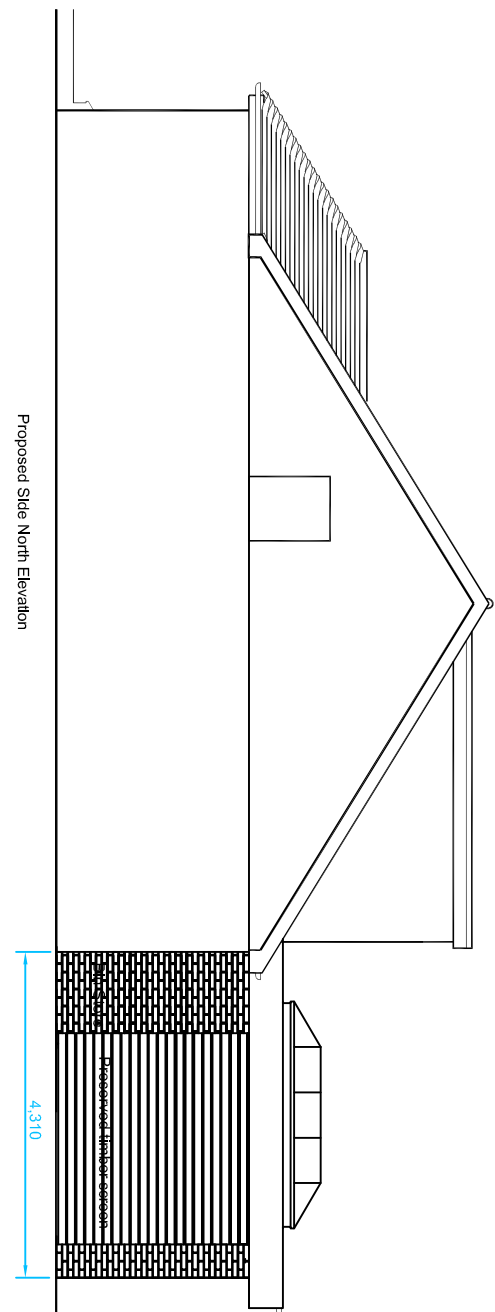


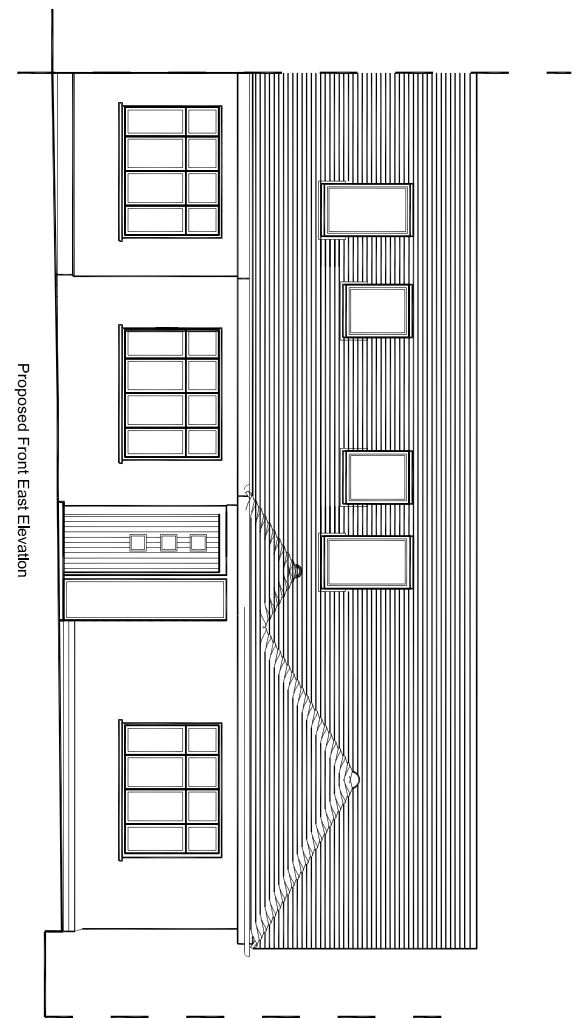

Job Reference	Drawing No	Date	Rev
1126	001	11/07/2023	G
Status	Planning		
Drawn by	NRW	Surveyed by	
Scale	Original Size		
1:100	A1		
Drawing Title			
Existing and Proposed plan and elevation for a rear single storey extension and internal alterations			
Property		Client	
49 Malling Road		Jeremy Master	
Canterbury			
Kent DA12 4PW			