


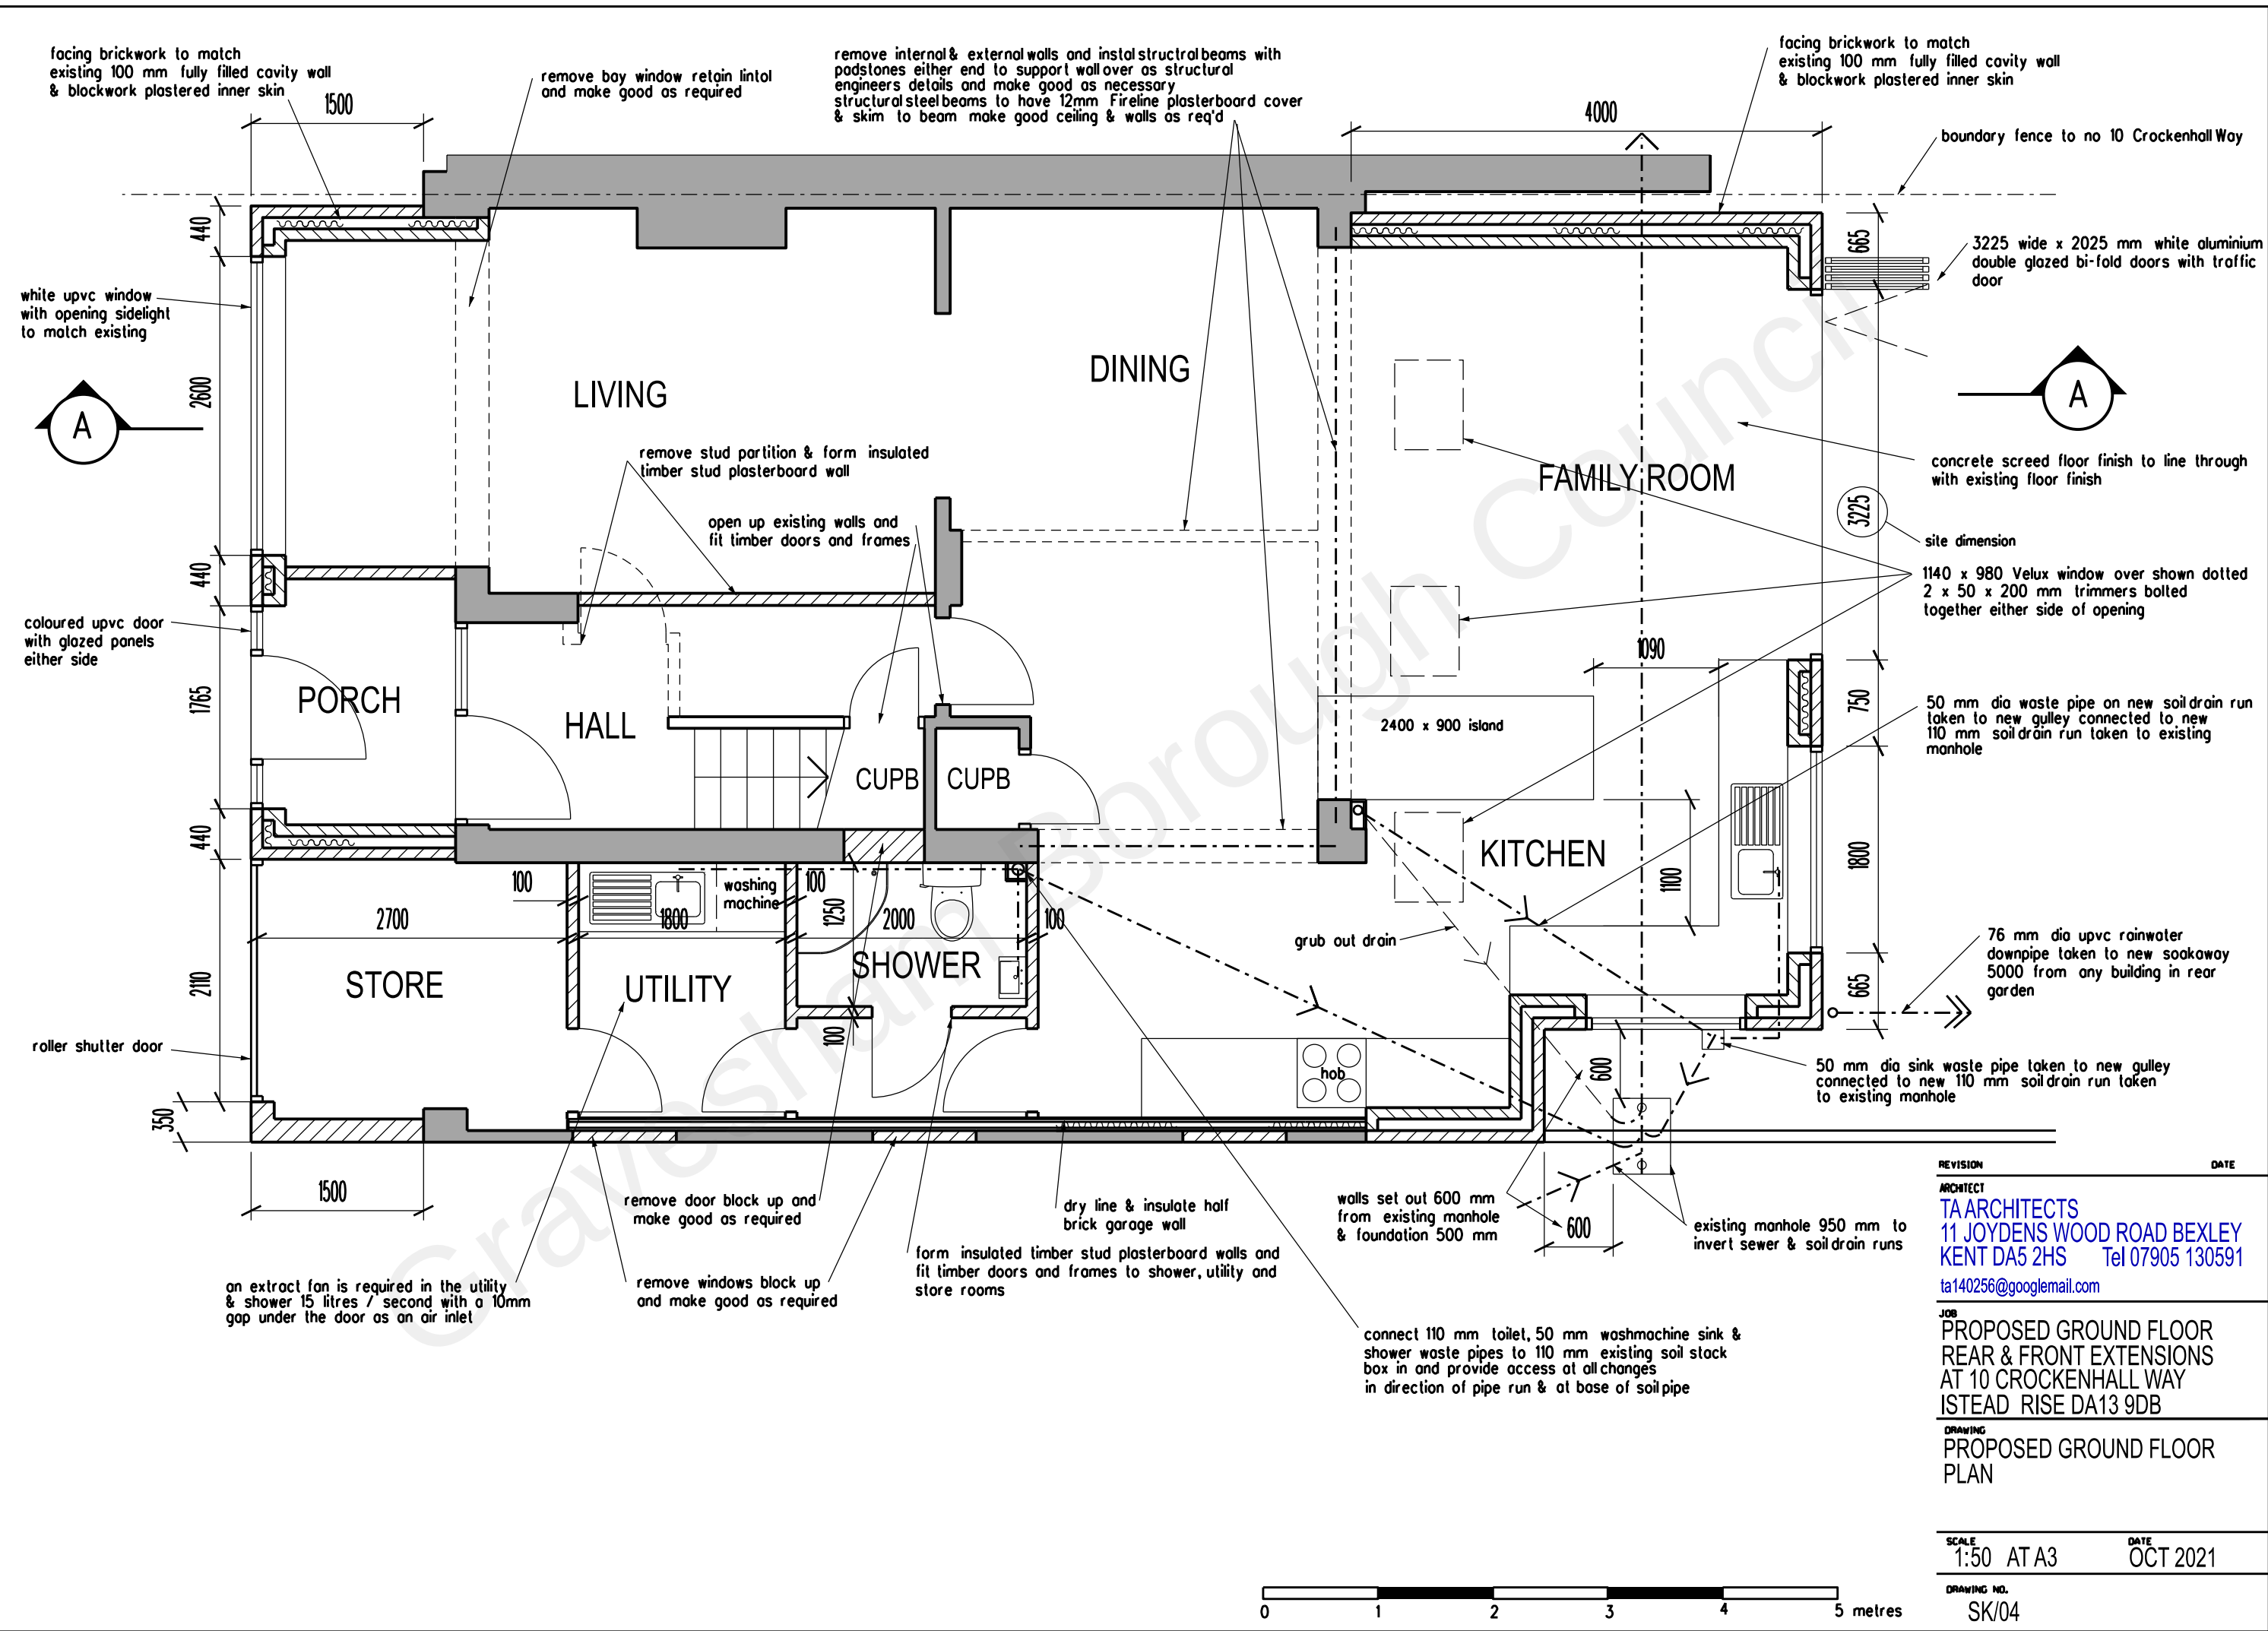

REVISION	DATE
ARCHITECT	
TA ARCHITECTS	
11 JOYDENS WOOD ROAD BEXLEY	
KENT DA5 2HS Tel 07905 130591	
ta140256@googlemail.com	
JOB	
PROPOSED GROUND FLOOR	
REAR & FRONT EXTENSIONS	
AT 10 CROCKENHALL WAY	
ISTEAD RISE DA13 9DB	
DRAWING	
PROPOSED GROUND FLOOR	
PLAN	
SCALE	DATE
1:50 AT A3	OCT 2021
DRAWING NO.	
SK/04	