

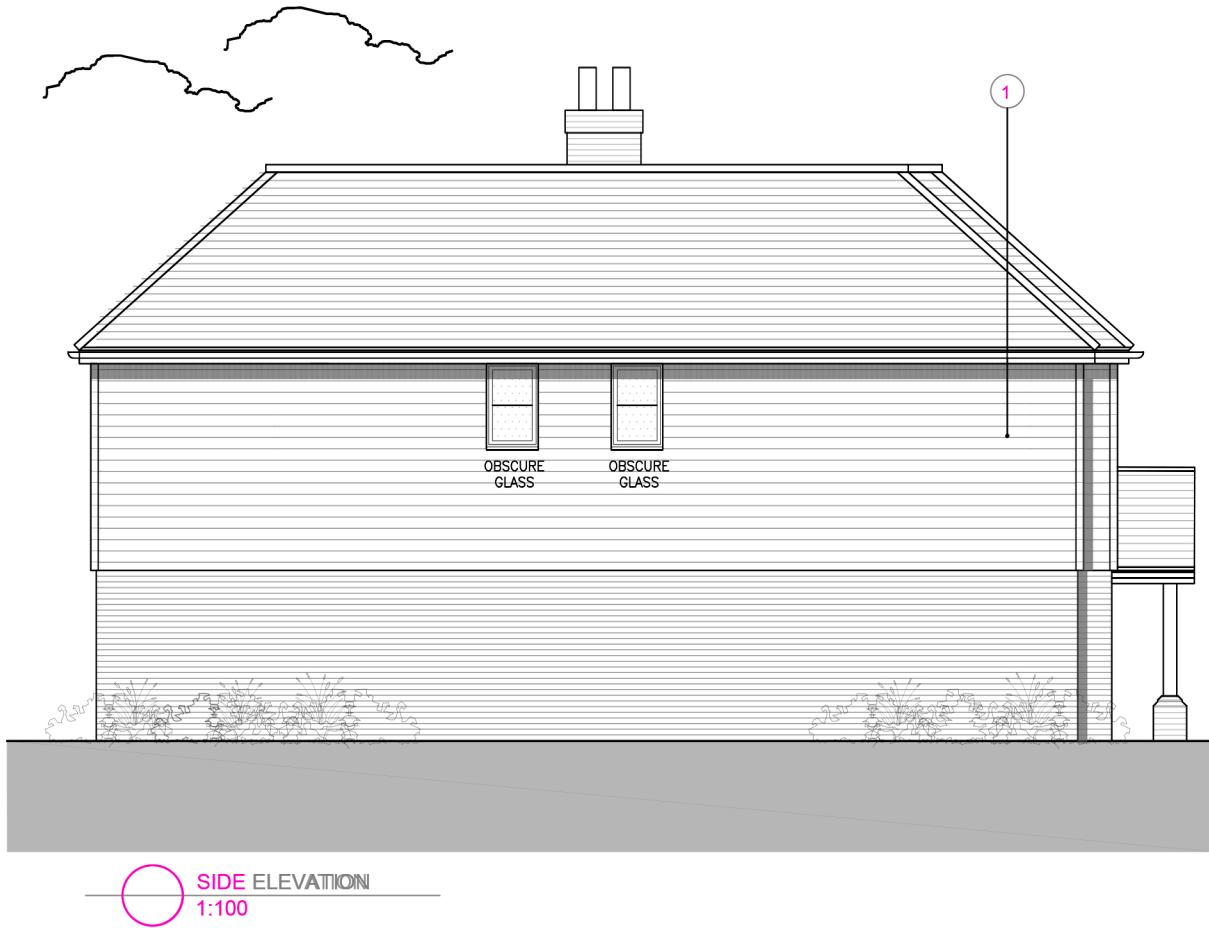
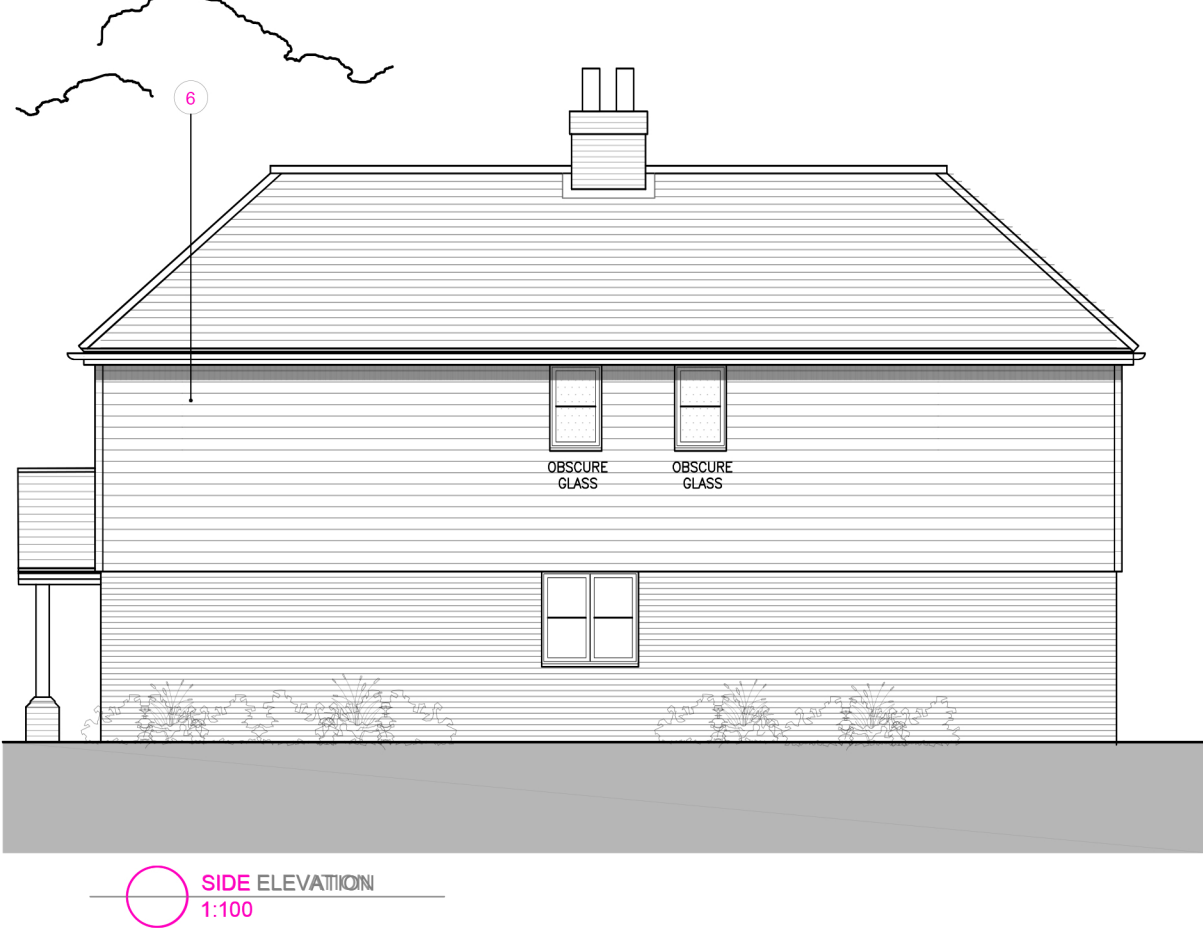
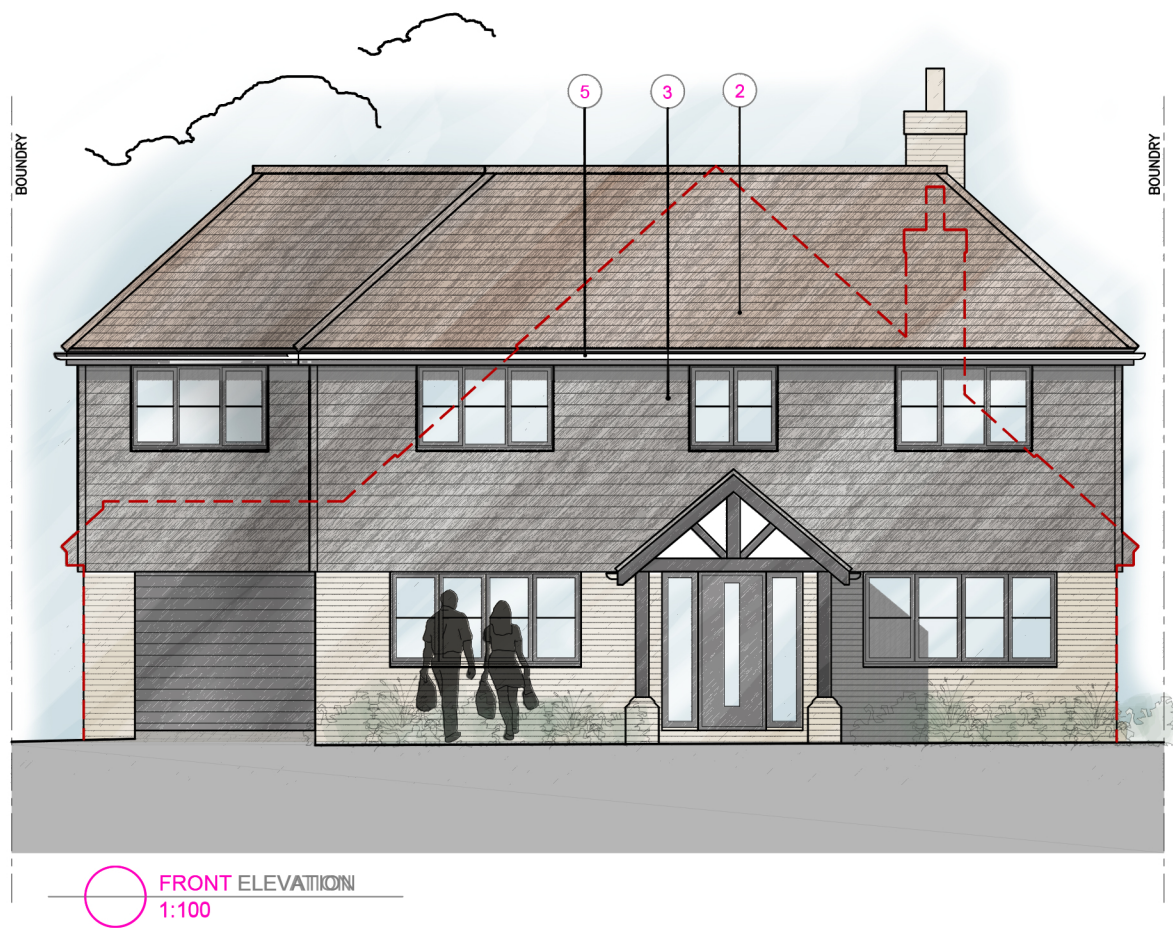
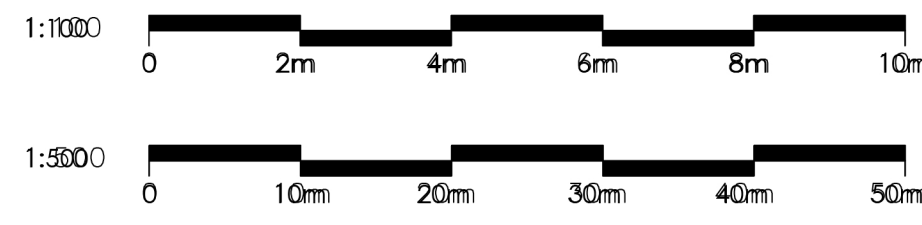
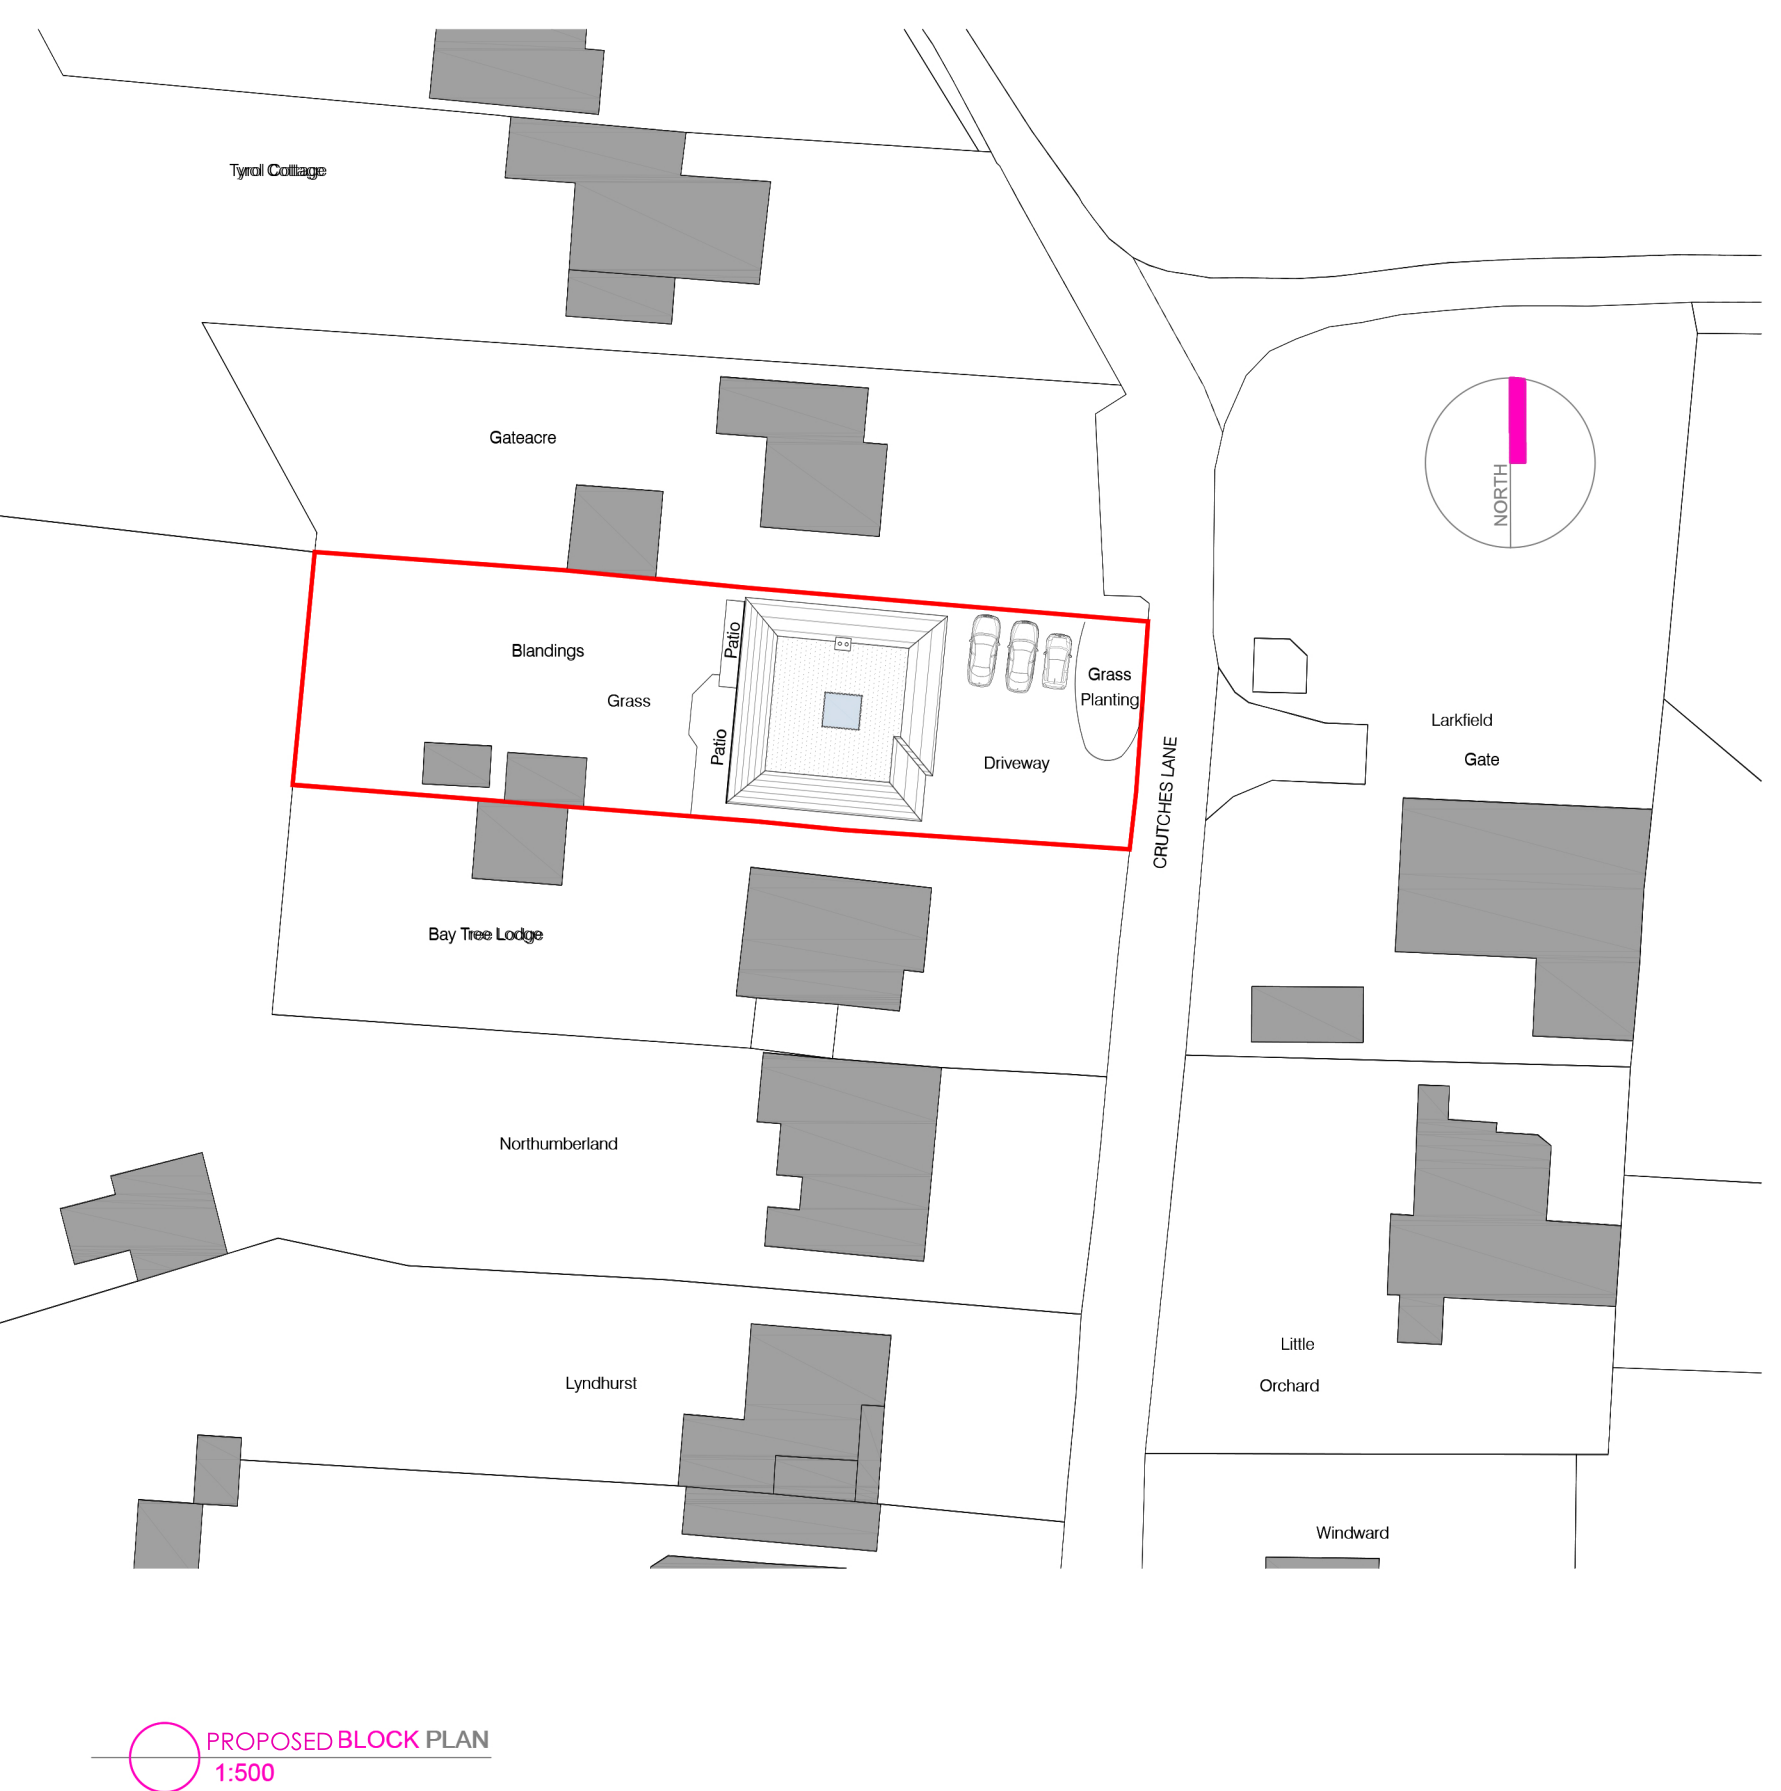
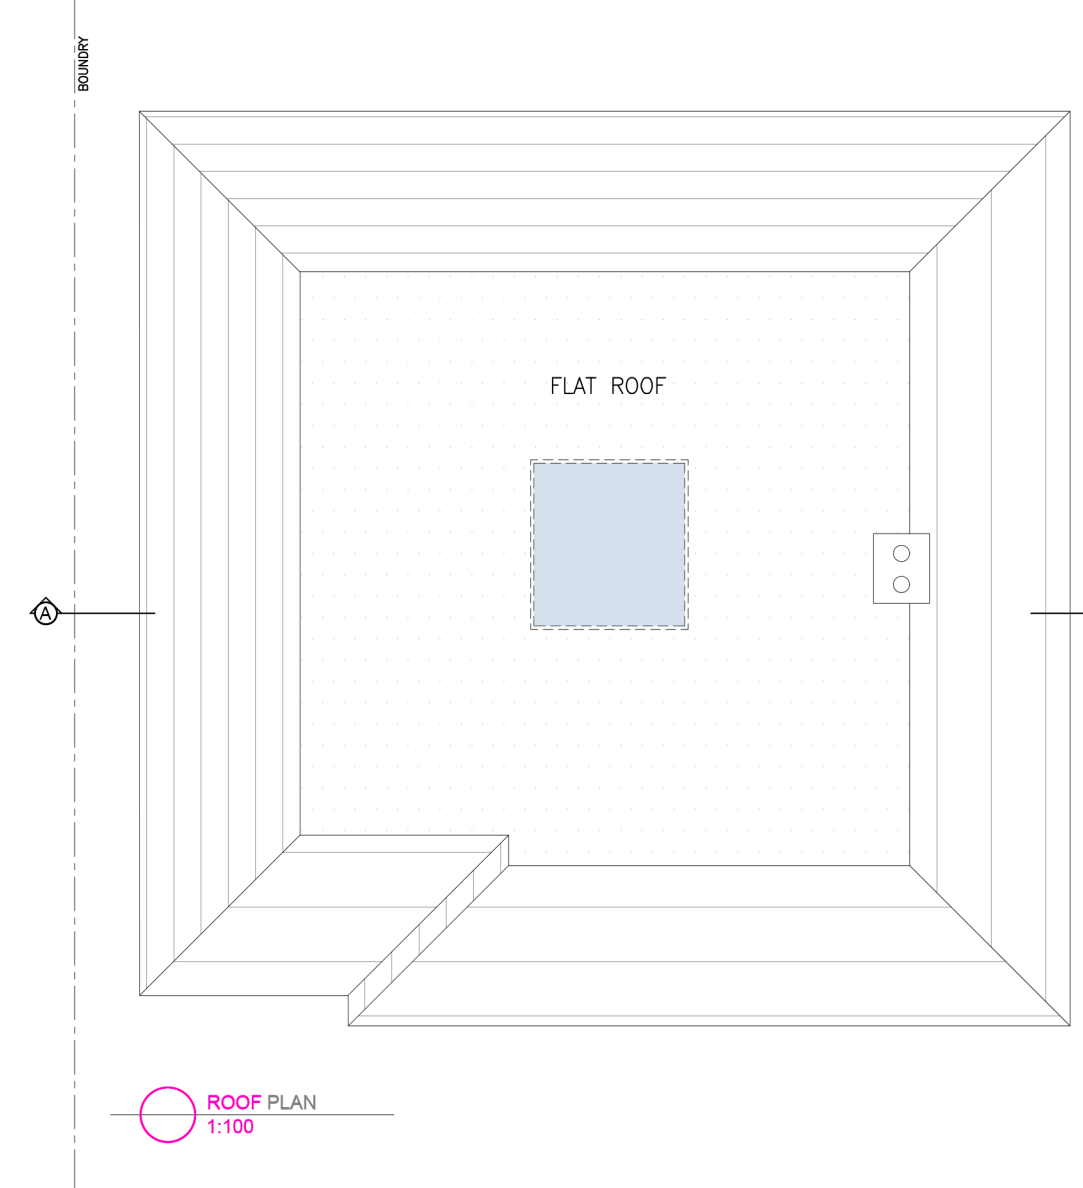
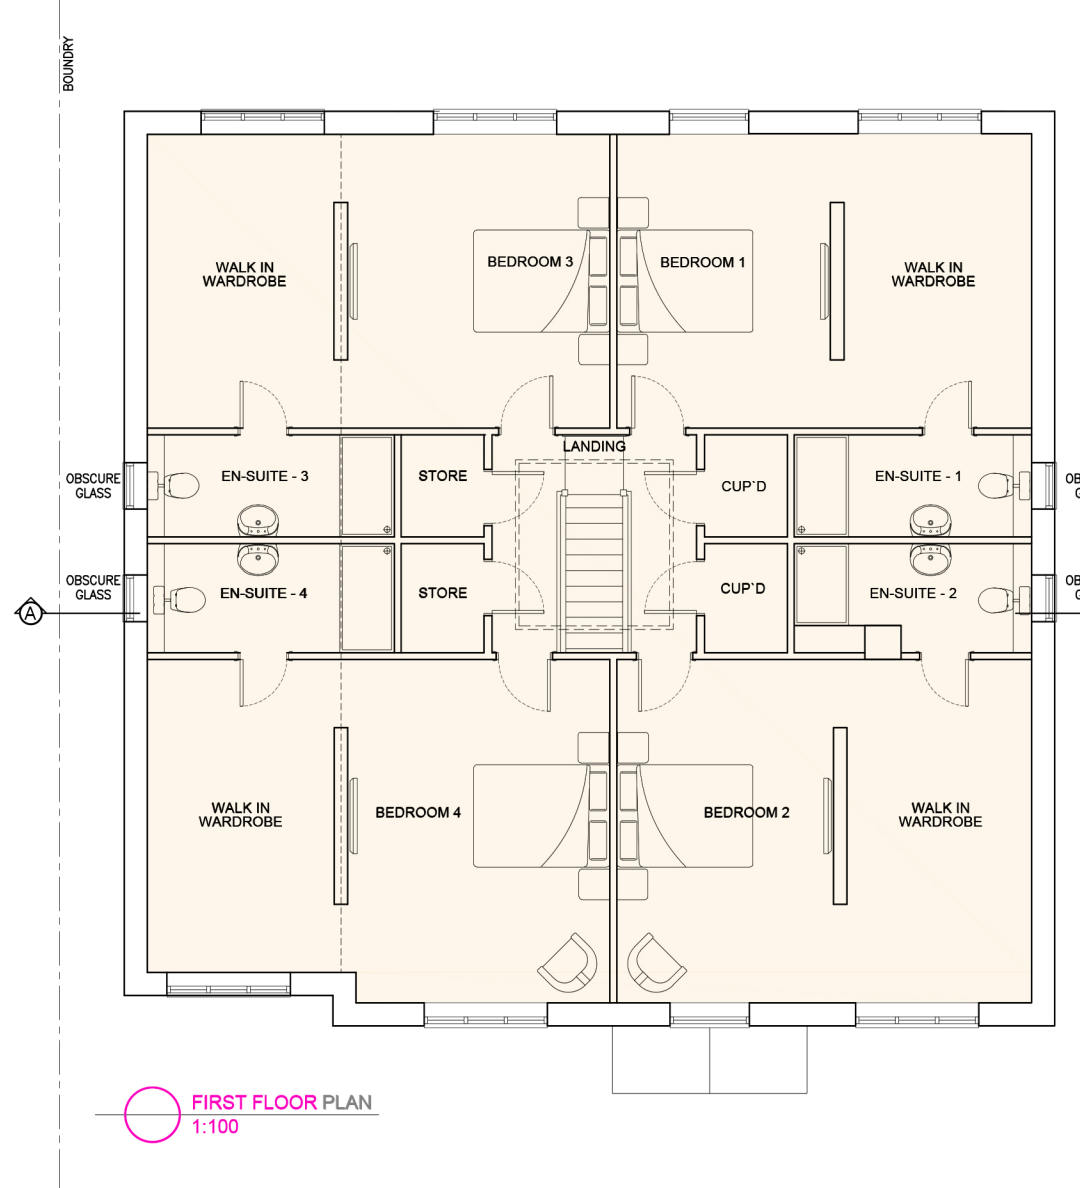


PROPOSED PLANS,
ELEVATIONS, SECTION &
BLOCK PLAN

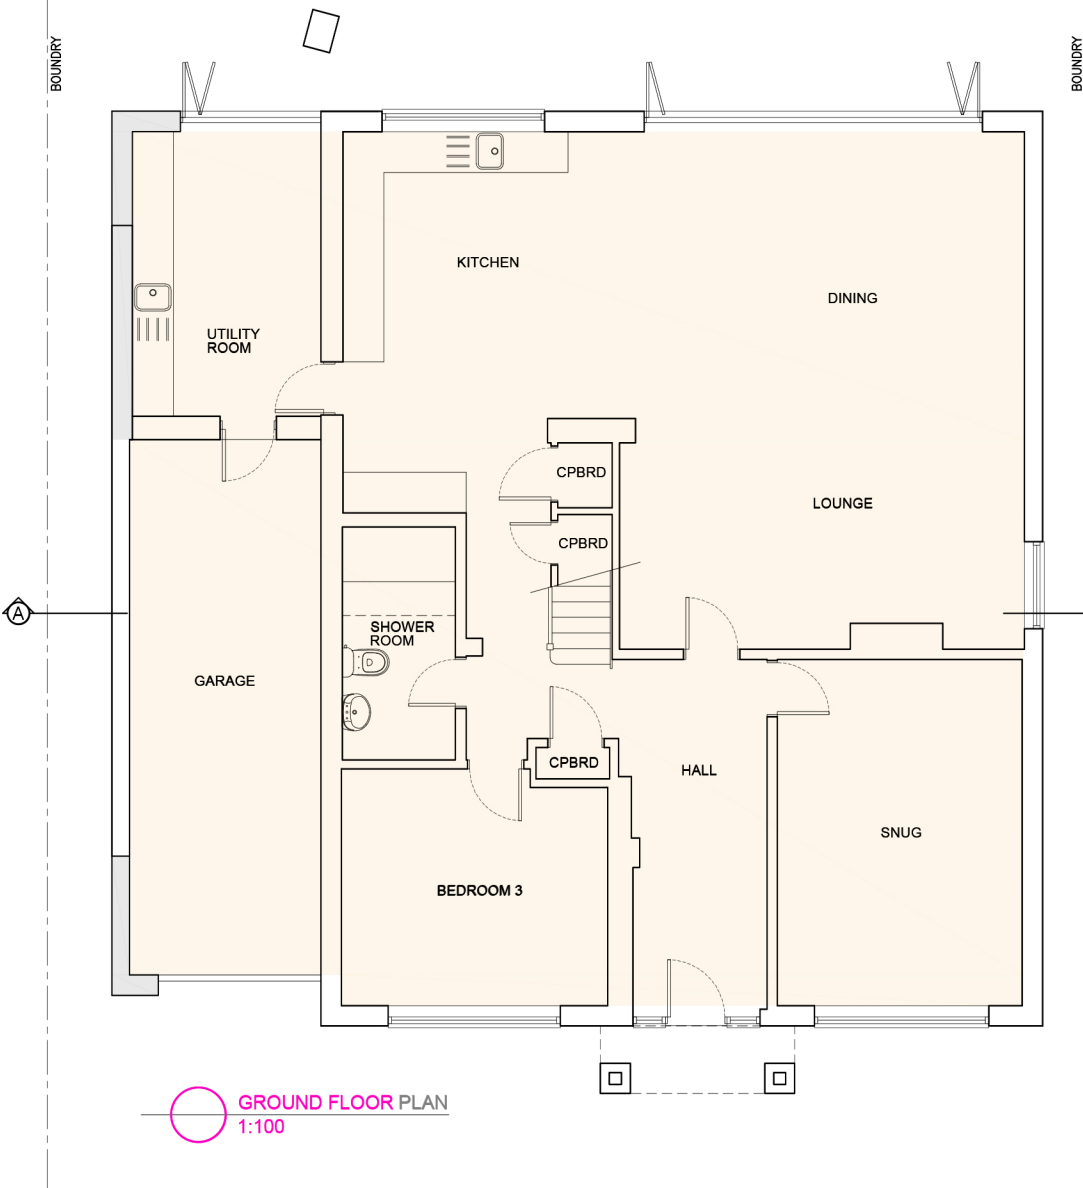

MATERIAL SCHEDULE	
1	BRICKWORK TO MATCH EXISTING
2	ROOF TILES TO MATCH EXISTING
3	TILE HANGING TO MATCH EXISTING
4	WINDOWS TO MATCH EXISTING
5	SOFFIT, FASCIA & RAINWATER GOODS TO MATCH EXISTING
6	WEATHERBOARDING TO MATCH EXISTING

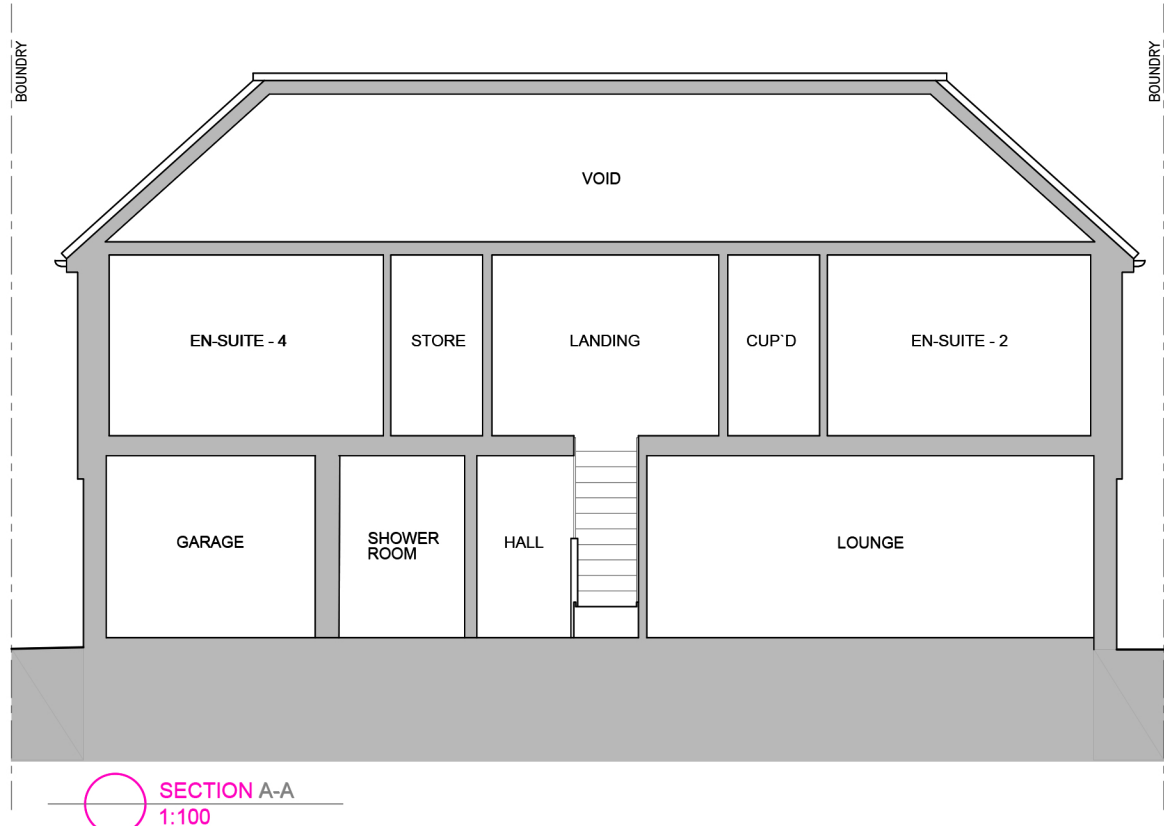

JOB TITLE

BLANDINGS, CRUTCHES LANE
ROCHESTER
KENT ME2 3UH

DRAWING TITLE

PROPOSED PLANS, ELEVATIONS
SECTION & BLOCK PLAN

SCALE 1:100@A1

DATE MAY 25

DRAWING NUMBER

BDS-BL-P02

REVISION

A

BUILDING DESIGN STUDIO

BESPOKE ARCHITECTURE

Building Design Studio, 21 Hollingworth Court, Turkey Mill, Ashford Road, Maidstone, Kent ME14 5PP
T: 01732 424047 E: email: email@bdsstudio.co.uk Web: www.bdsstudio.co.uk

DO NOT SCALE FROM THIS DRAWING