



SEE DWG. TSC/0723/02
FOR DOOR JOINERY DETAILS.

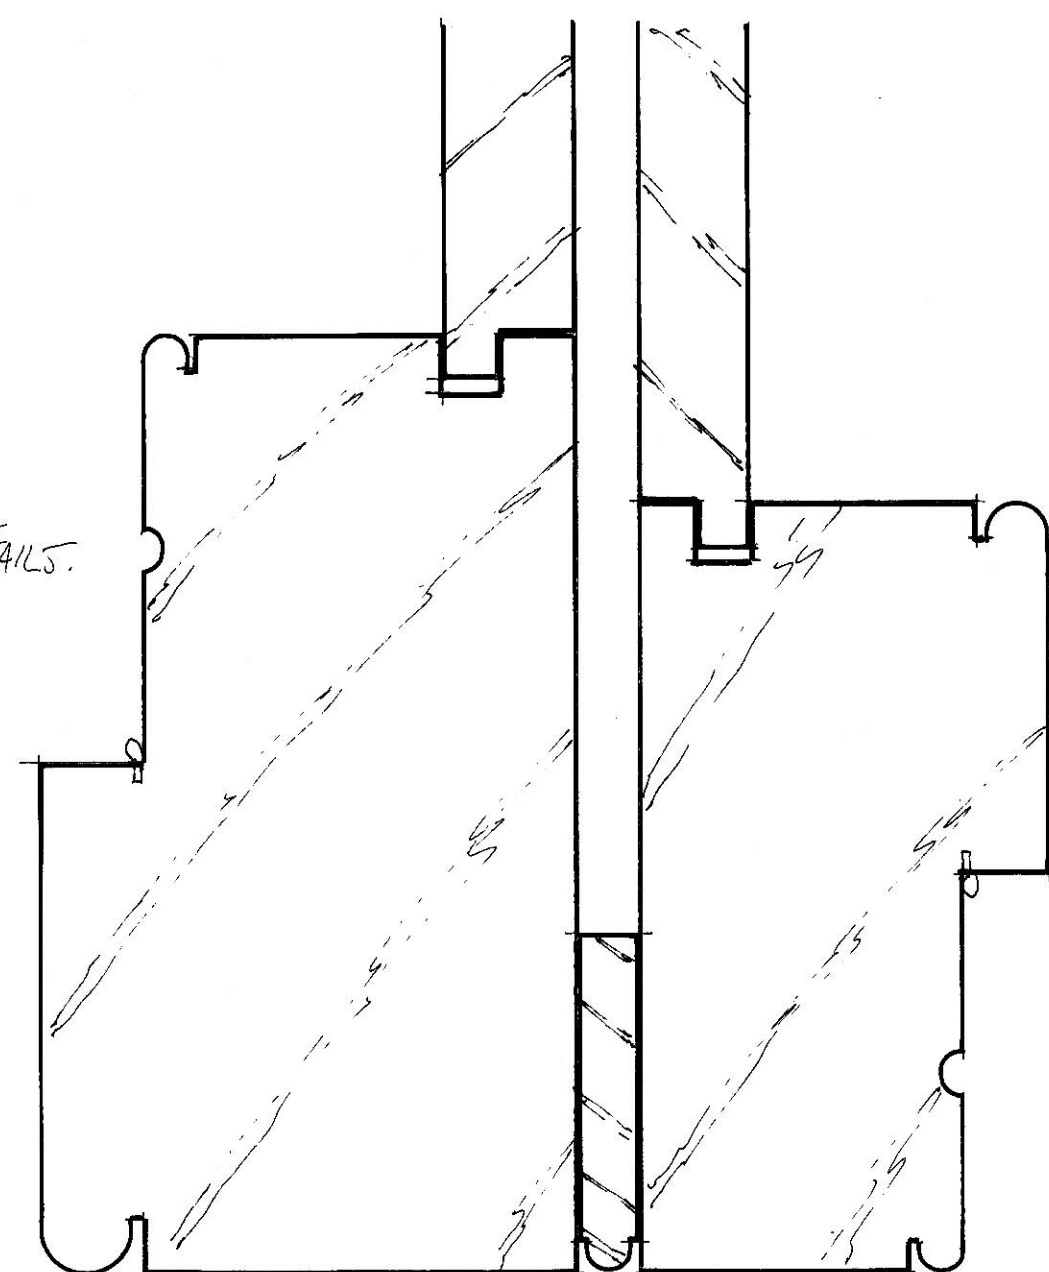


Junction between door & window frames

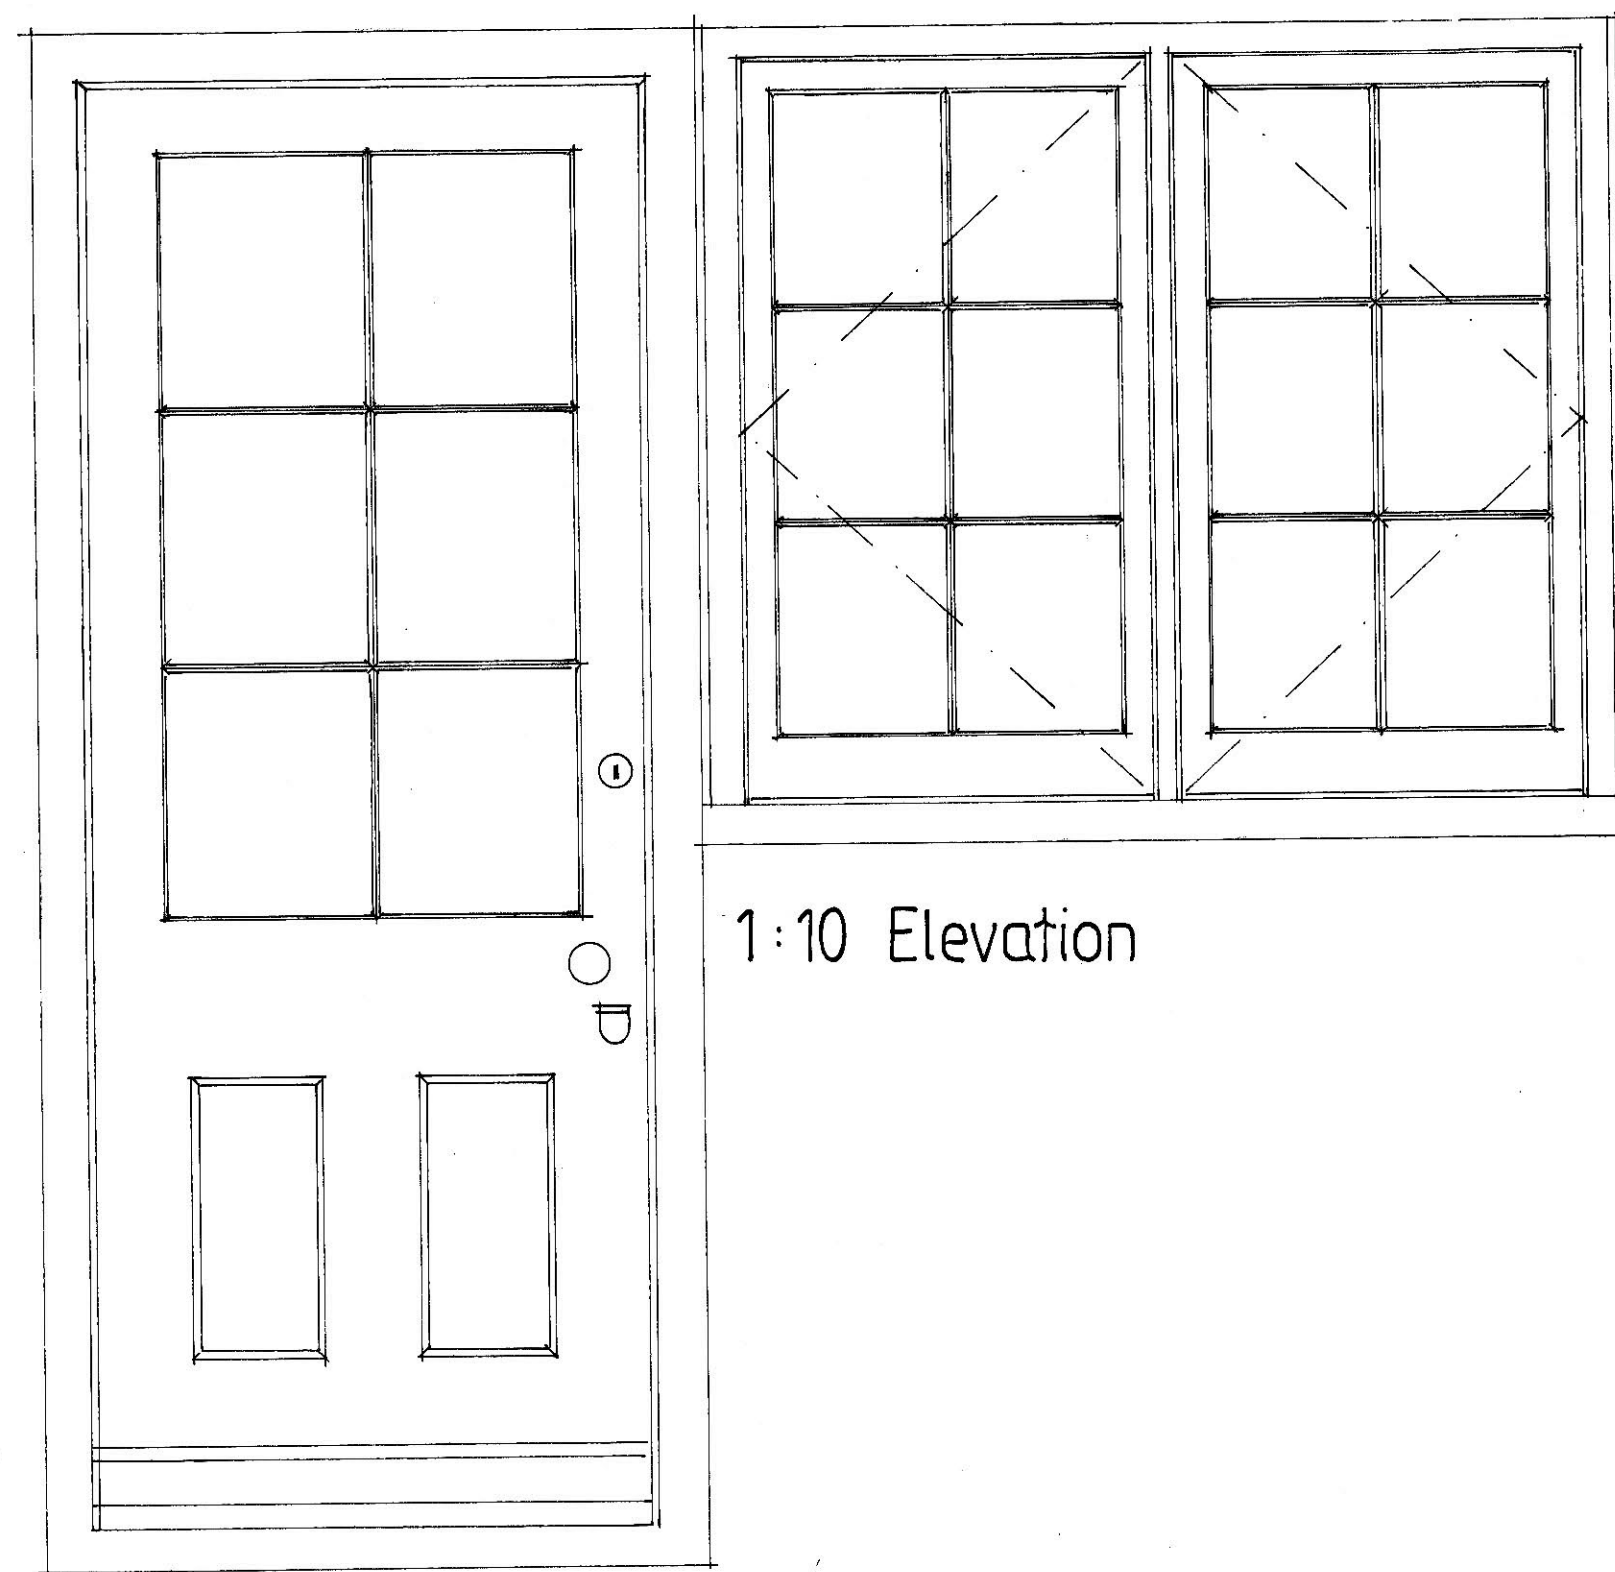


1:10 Elevation

FACE OF JOINERY TIGHT
TO REAR OF CONCRETE LINTEL.

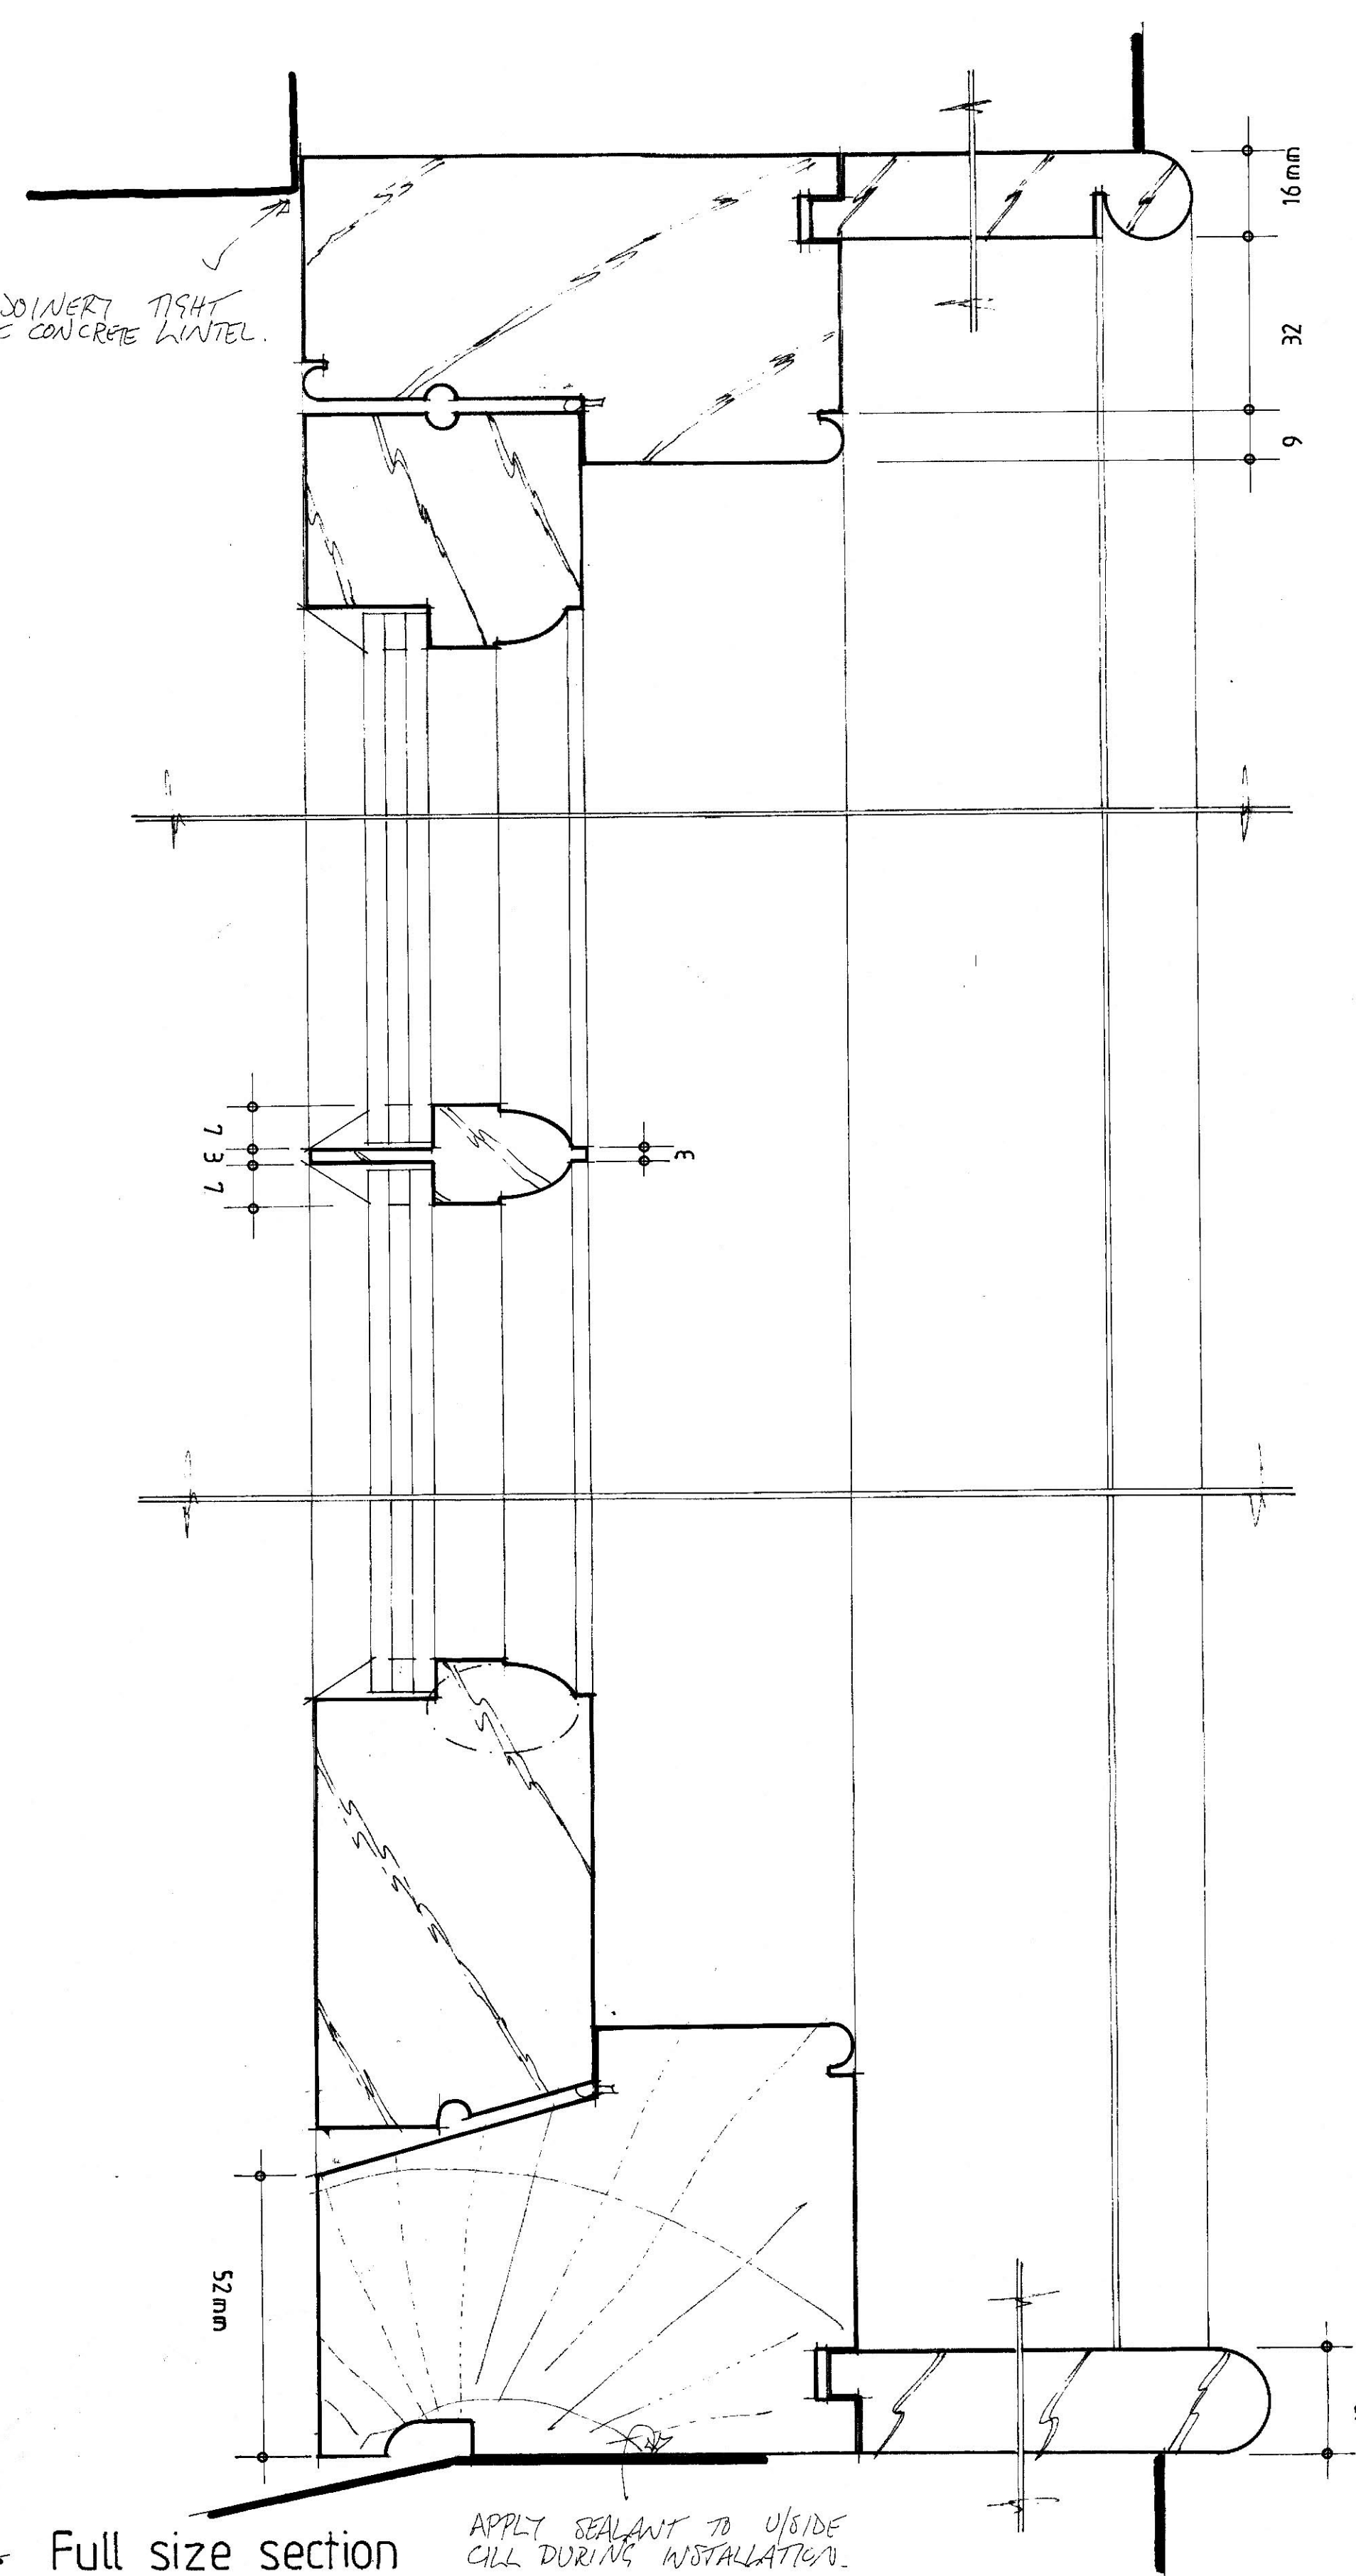

Full size section

APPLY SEALANT TO UPSIDE
CILL DURING INSTALLATION.

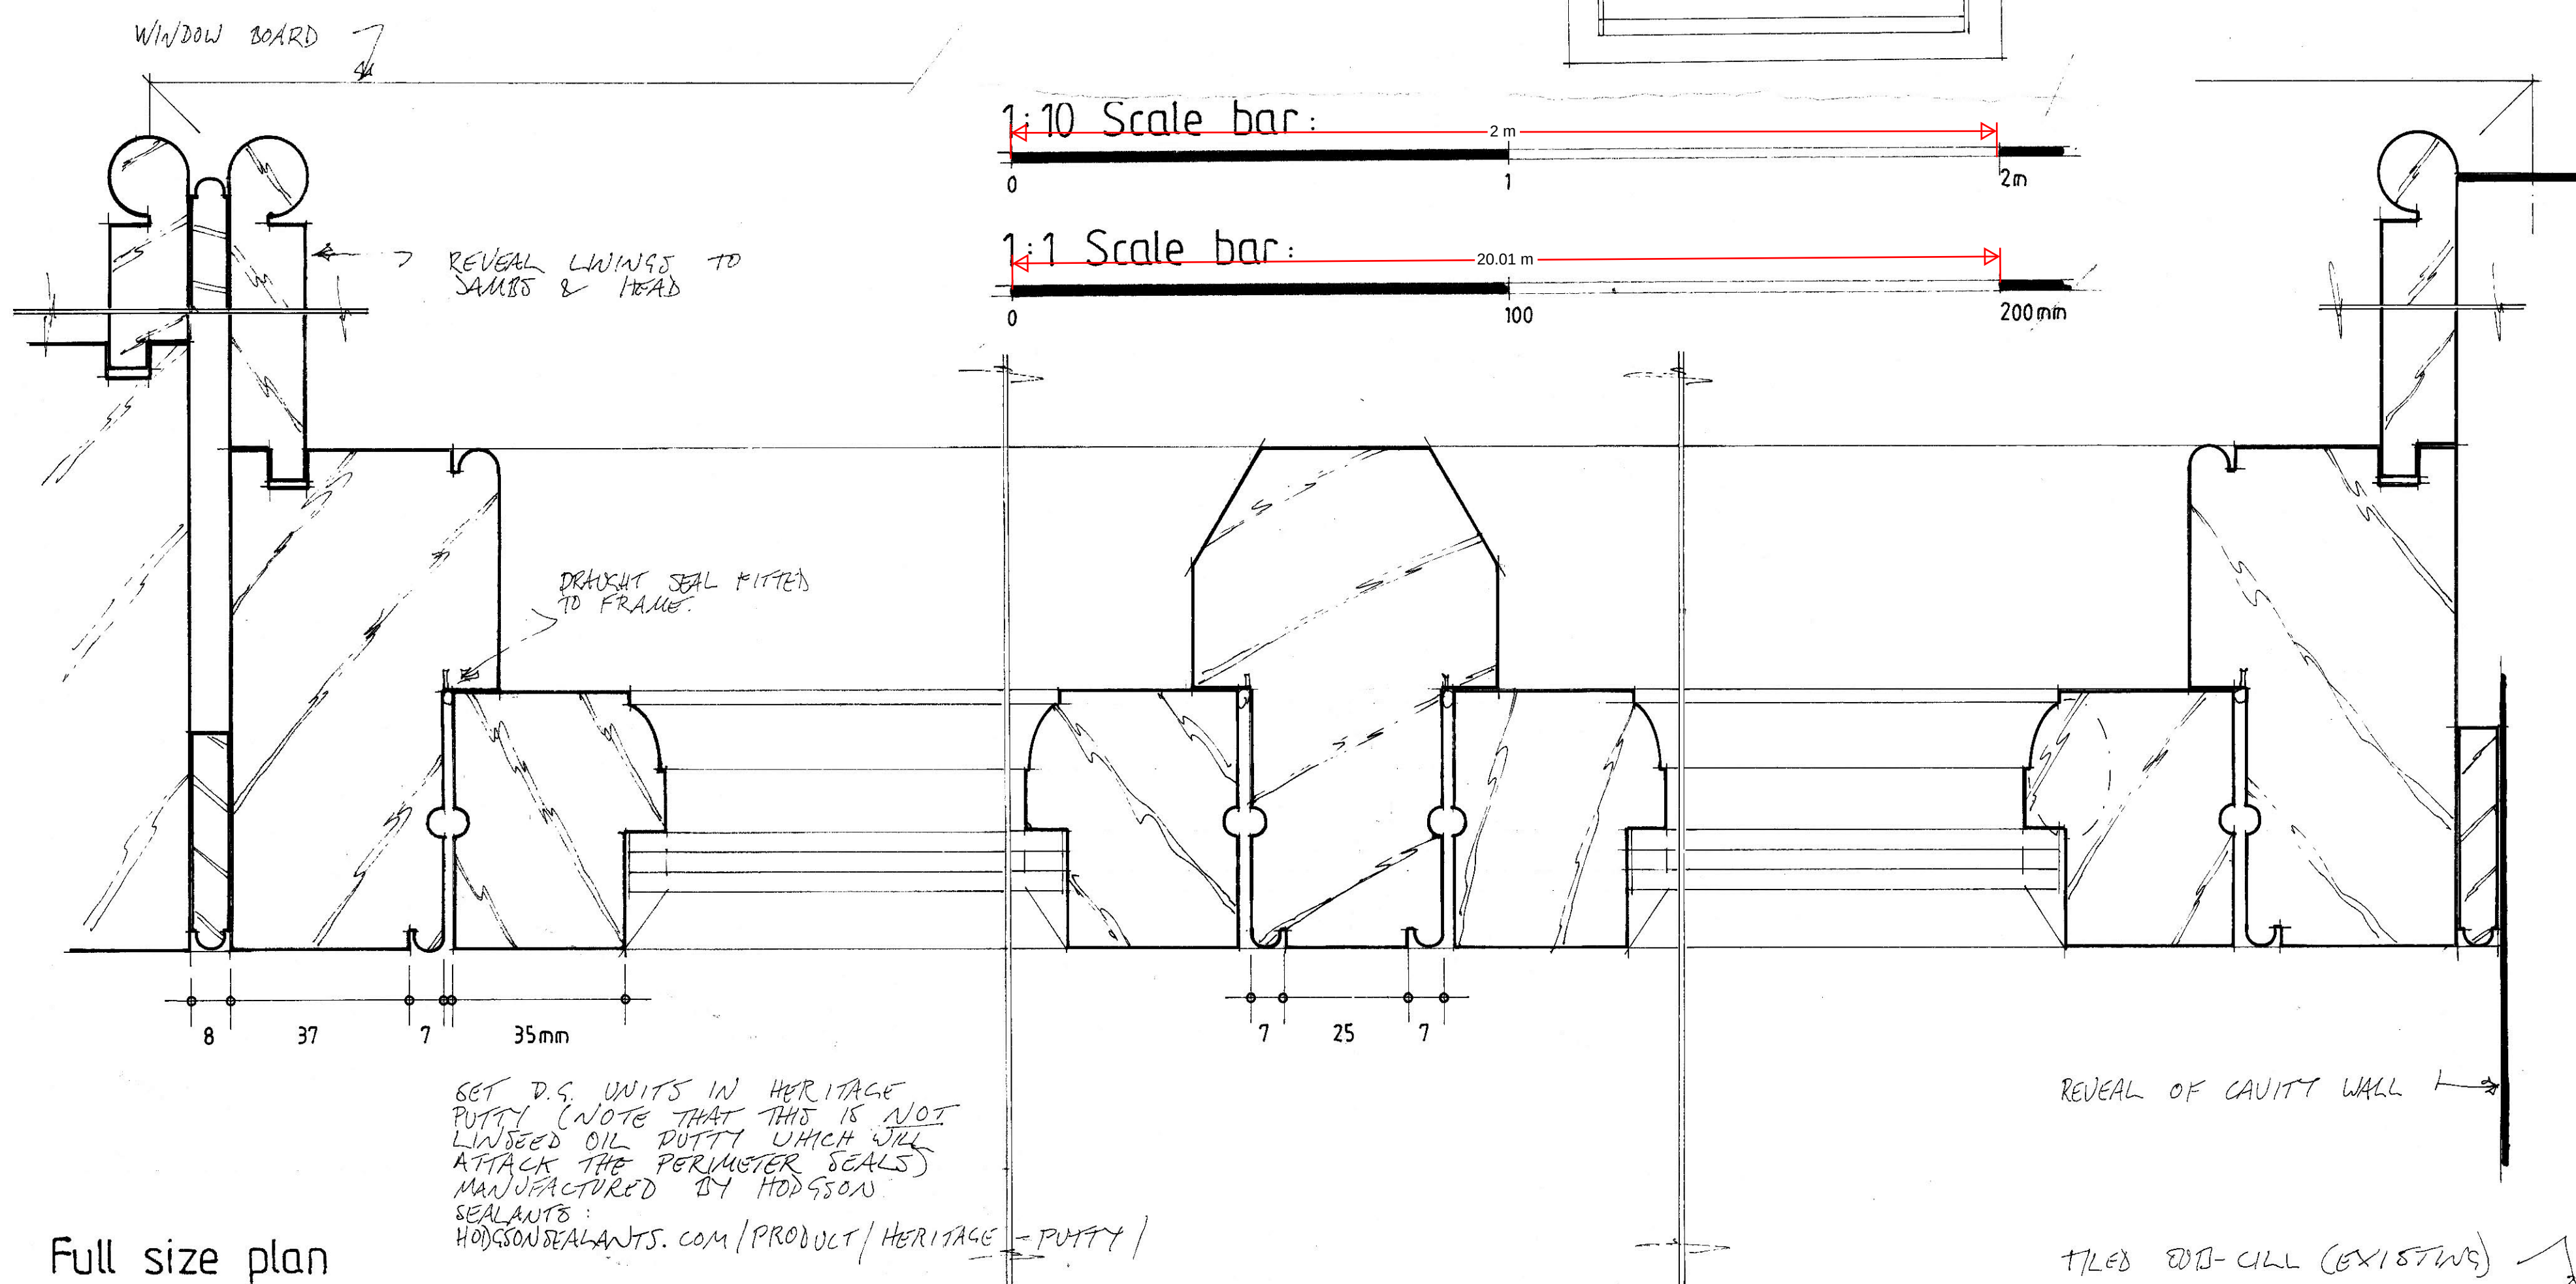

Full size plan

SET D.S. UNITS IN HERITAGE
PUTTY (NOTE THAT THIS IS NOT
LINED OIL PUTTY WHICH WILL
ATTACK THE PERIMETER SEALS)
MANUFACTURED BY HODGSON
SEALANTS
HODGSONSEALANTS.COM/PRODUCT/HERITAGE-PUTTY/

REVEAL OF CAVITY WALL

TILED END-CILL (EXISTING)

38 The Street, Cobham

Window details

Scale: full size & 1:10 at A1

Drwg.: TSC/0723/03

Drwg. by: T. Ellis Jan. 2024 Tel.: 01233 770498

Notes:

Confirm opening dimensions on site prior to joinery manufacture

Construct joinery in Accoya* with linings & window board in joinery quality softwood

Glaze with 4, 4, 4 Sashlite double glazing by UA Glass in toughened glass

Fit draught seals to frames

* STAINLESS STEEL OR BRASS FIXINGS MUST BE USED WITH ACCOYA.

Window furniture:

PAIR 3" STAINLESS STEEL BUTT HINGES TO EACH DASH.
KIRKPATRICK CASEMENT STAY REF: 171 IN BLACK IRON.
REPLACE ONE PIN WITH A LOCKING PIN REF: 116.
KIRKPATRICK CASEMENT FASTENER REF: 144 IN BLACK IRON.
KIRKPATRICK WEBSITE: WWW.KIRKPATRICK.CO.UK