



Leywood Cottage, Leywood Road, Original Plan

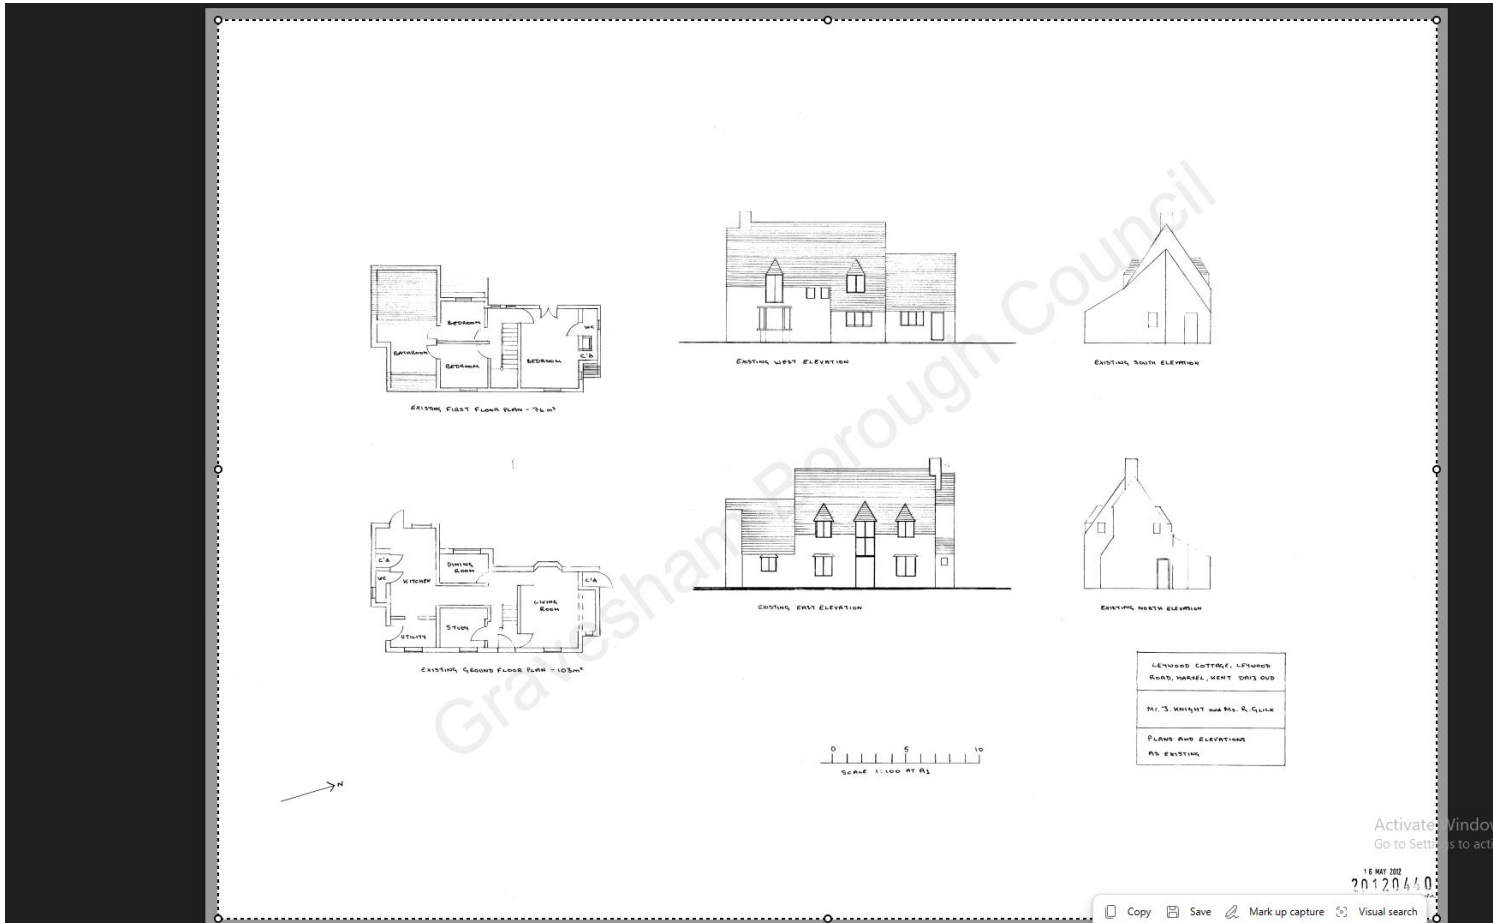

Leywood Cottage, Leywood Road, Approved, Plan, for flat roof, Original with twoLantern Lights in Rendor.

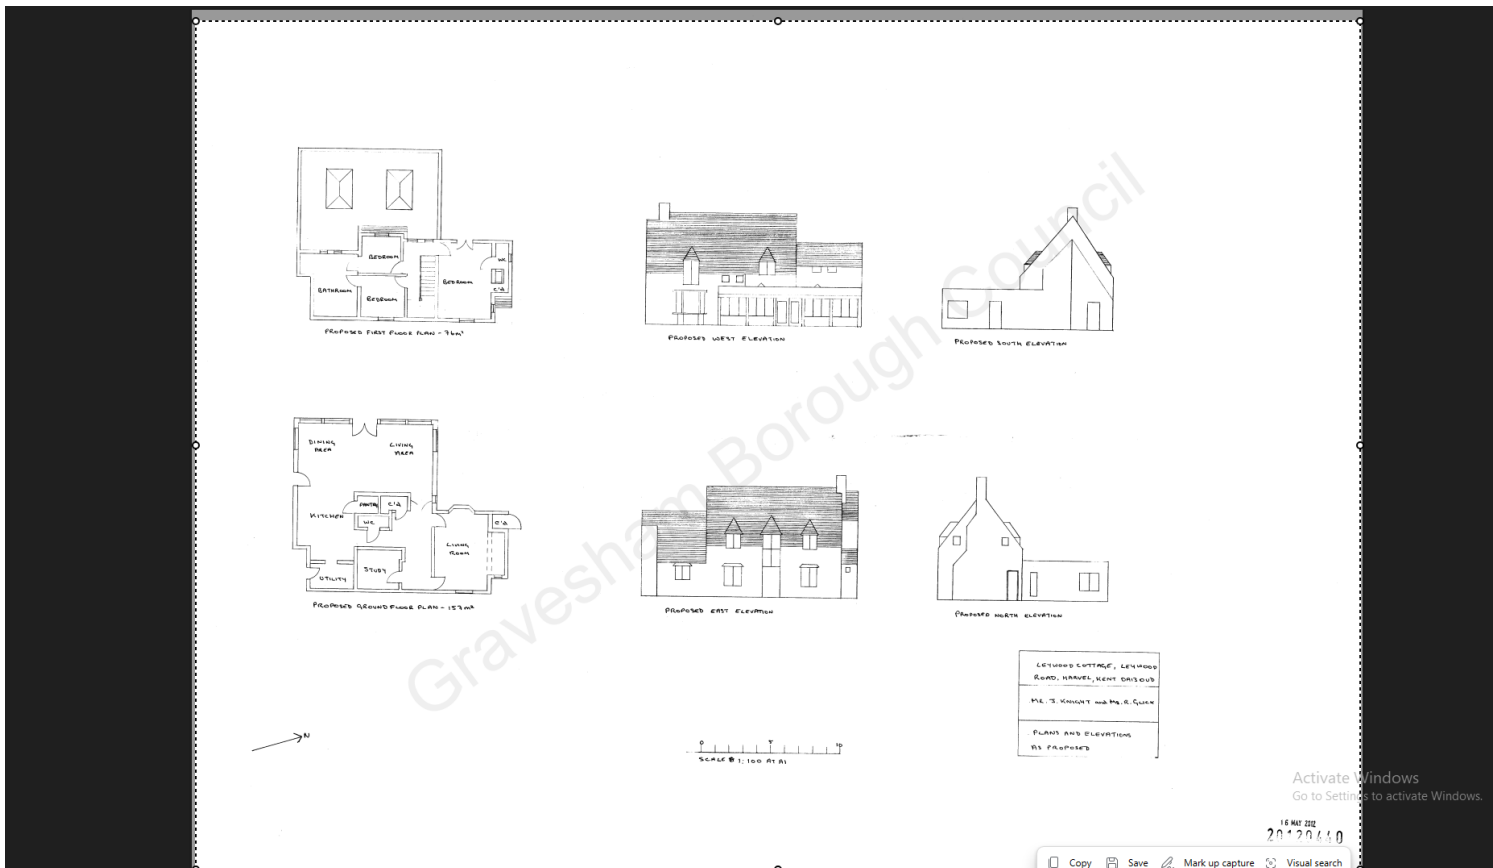

Leywood Cottage, Leywood Road, Photo from road



Leywood Cottage, Leywood Road

