





Proposed Site and Lower Ground Plan

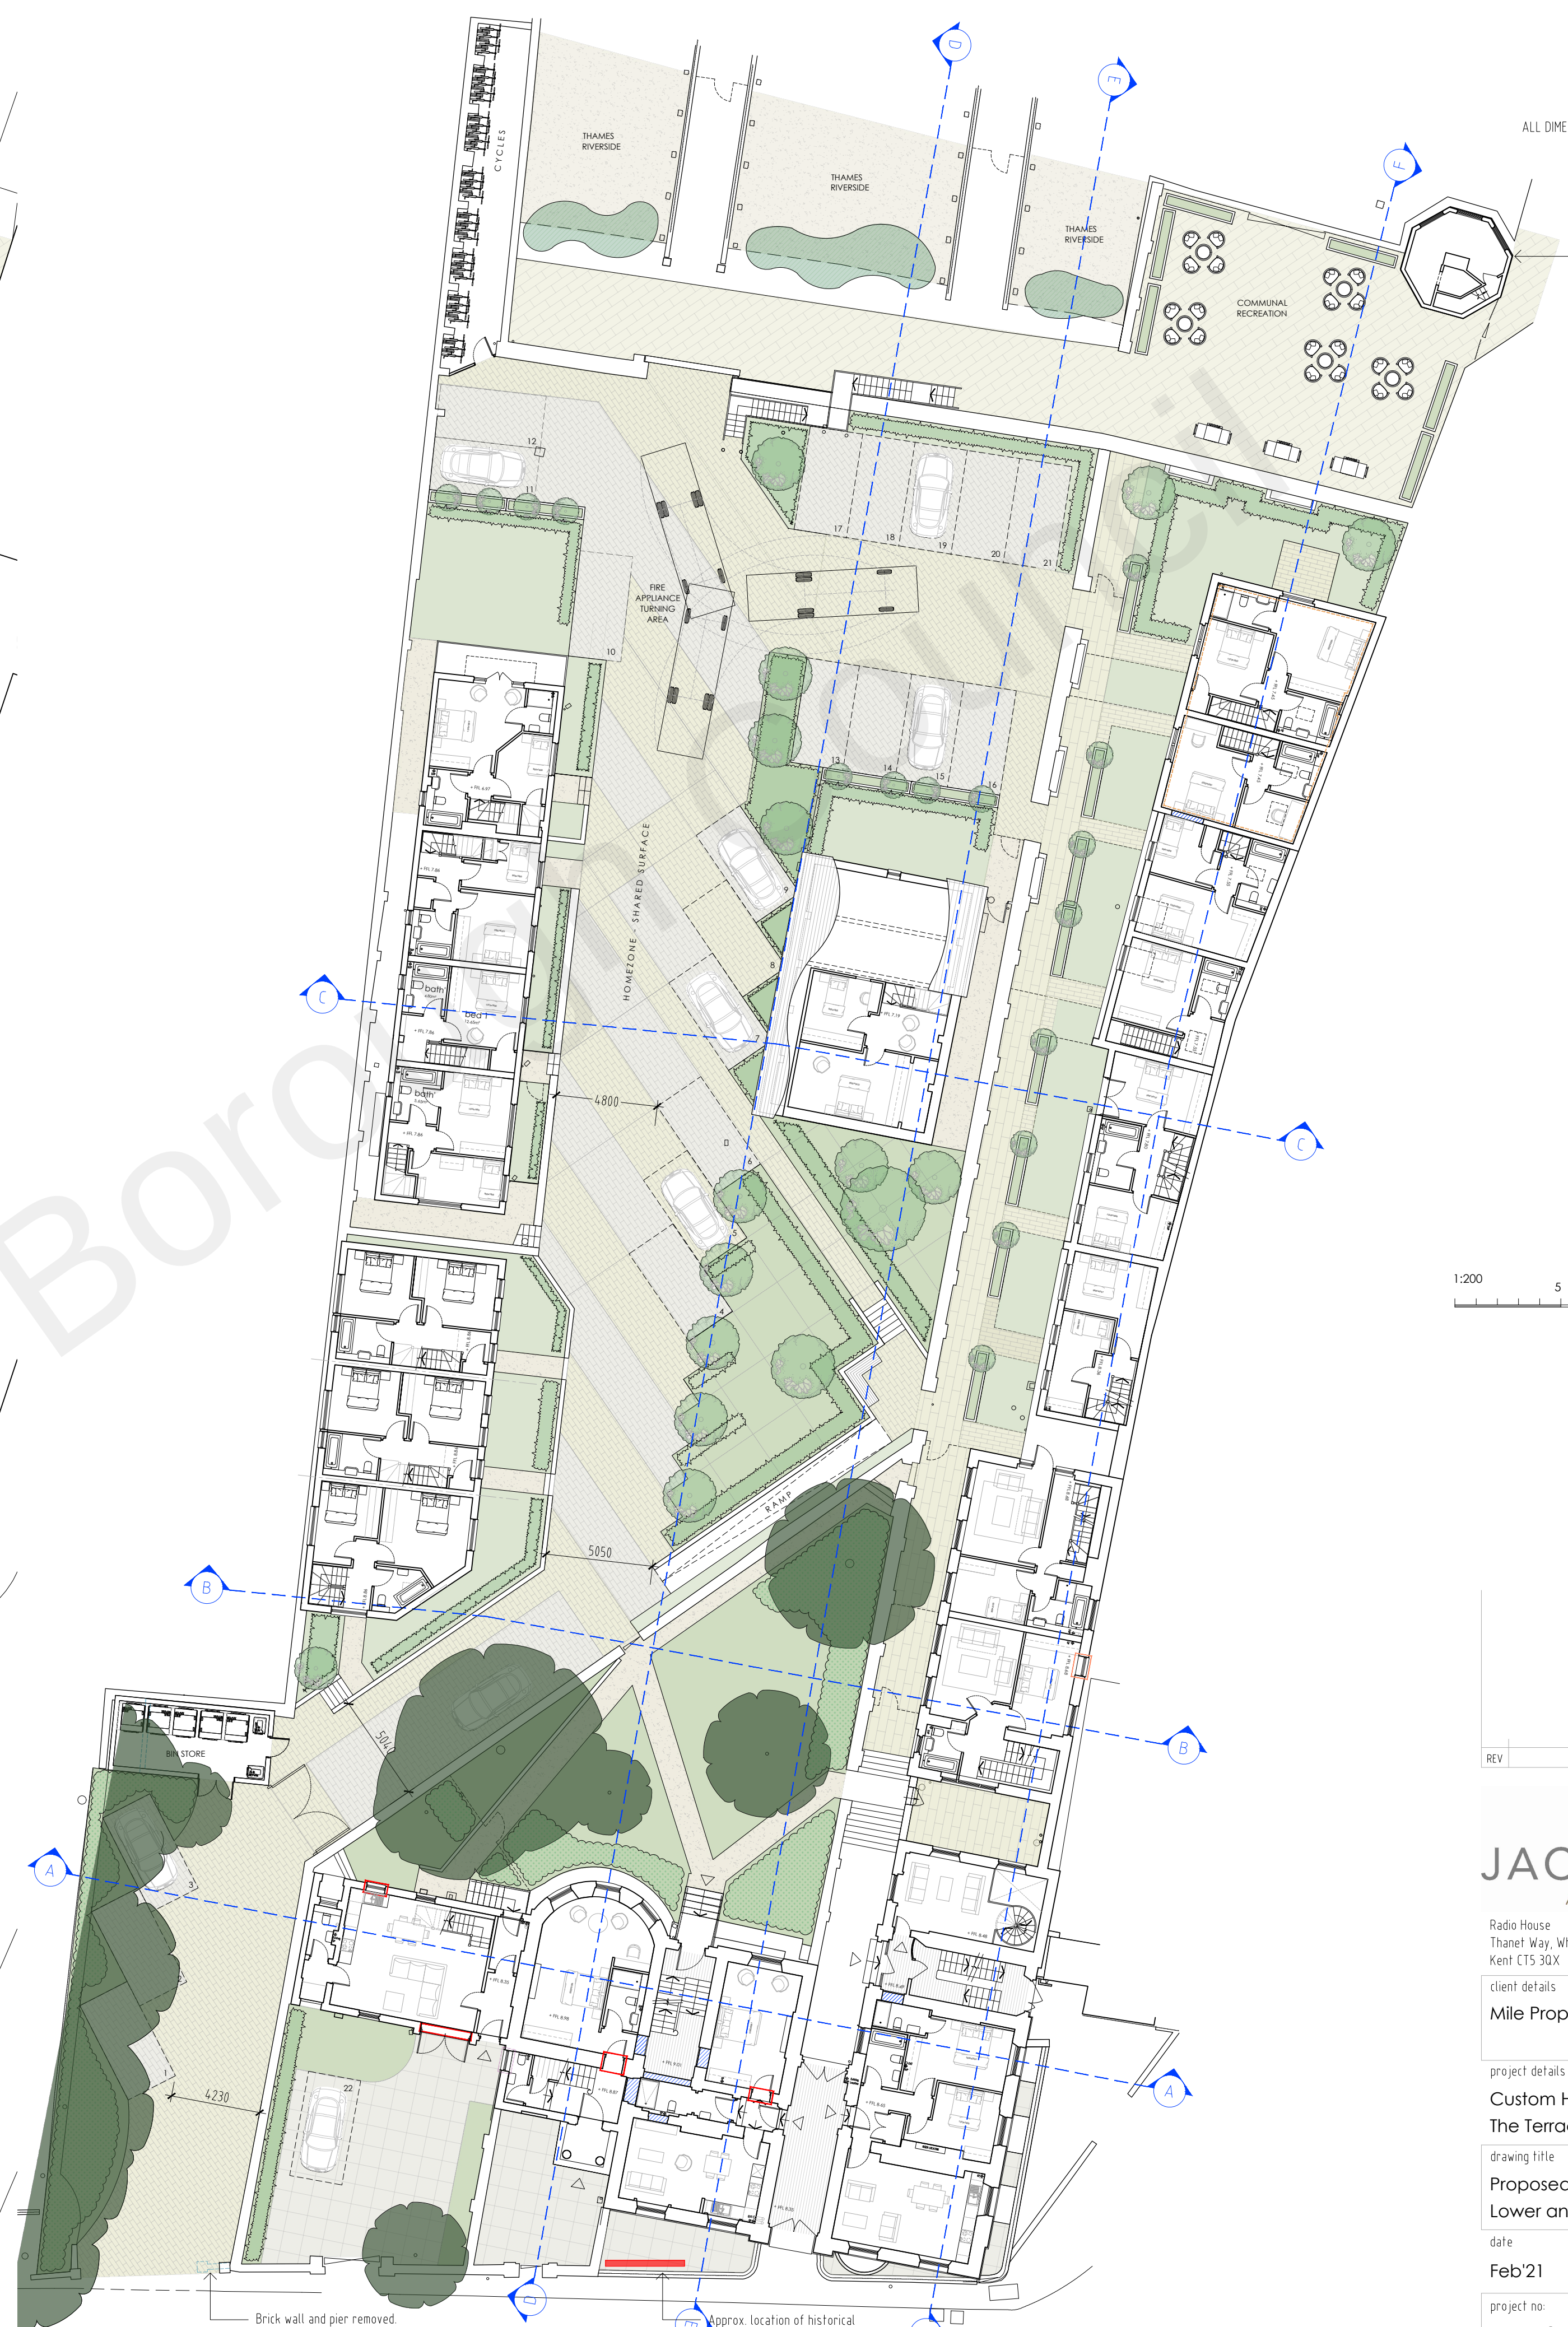

Proposed Site and Upper Ground Plan

DO NOT SCALE FROM THIS DRAWING
ALL DIMENSIONS TO BE VERIFIED BY THE CONTRACTOR ON SITE

Listed Gazebo to be fully refurbished and
to be used as a communal multi-use space.

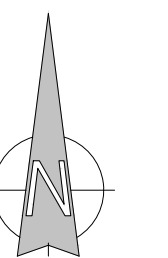

1:200 5 10 15 20m

REV	DESCRIPTION	DATE	BY	CHKD
-----	-------------	------	----	------

**TURNER
JACKSON+DAY**
ASSOCIATES

Radio House
Thanet Way, Whitstable
Kent CT5 3DX
t: 01227 261453
e: enquiries@tjda.co.uk
www.turnerjacksonday.co.uk

client details
Mile Property Group Ltd

project details

Custom House
The Terrace, Gravesend, DA12 2DE

drawing title
Proposed Site
Lower and Upper Ground Plans

date scale drawn by checked by
Feb'21 1:200@A1 NS

project no:	drawing no:	revision
1735	021	