
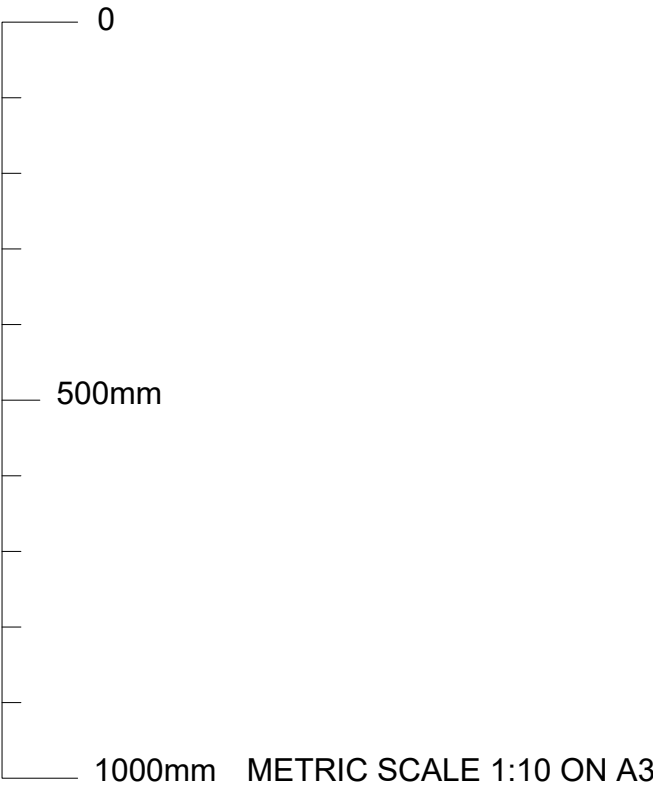


Drawn by
Scale
Issue No
Date:

C JEWISS
1:10 A3
01
DEC 2023

EXTERNAL VIEW -
SCALE 1:10

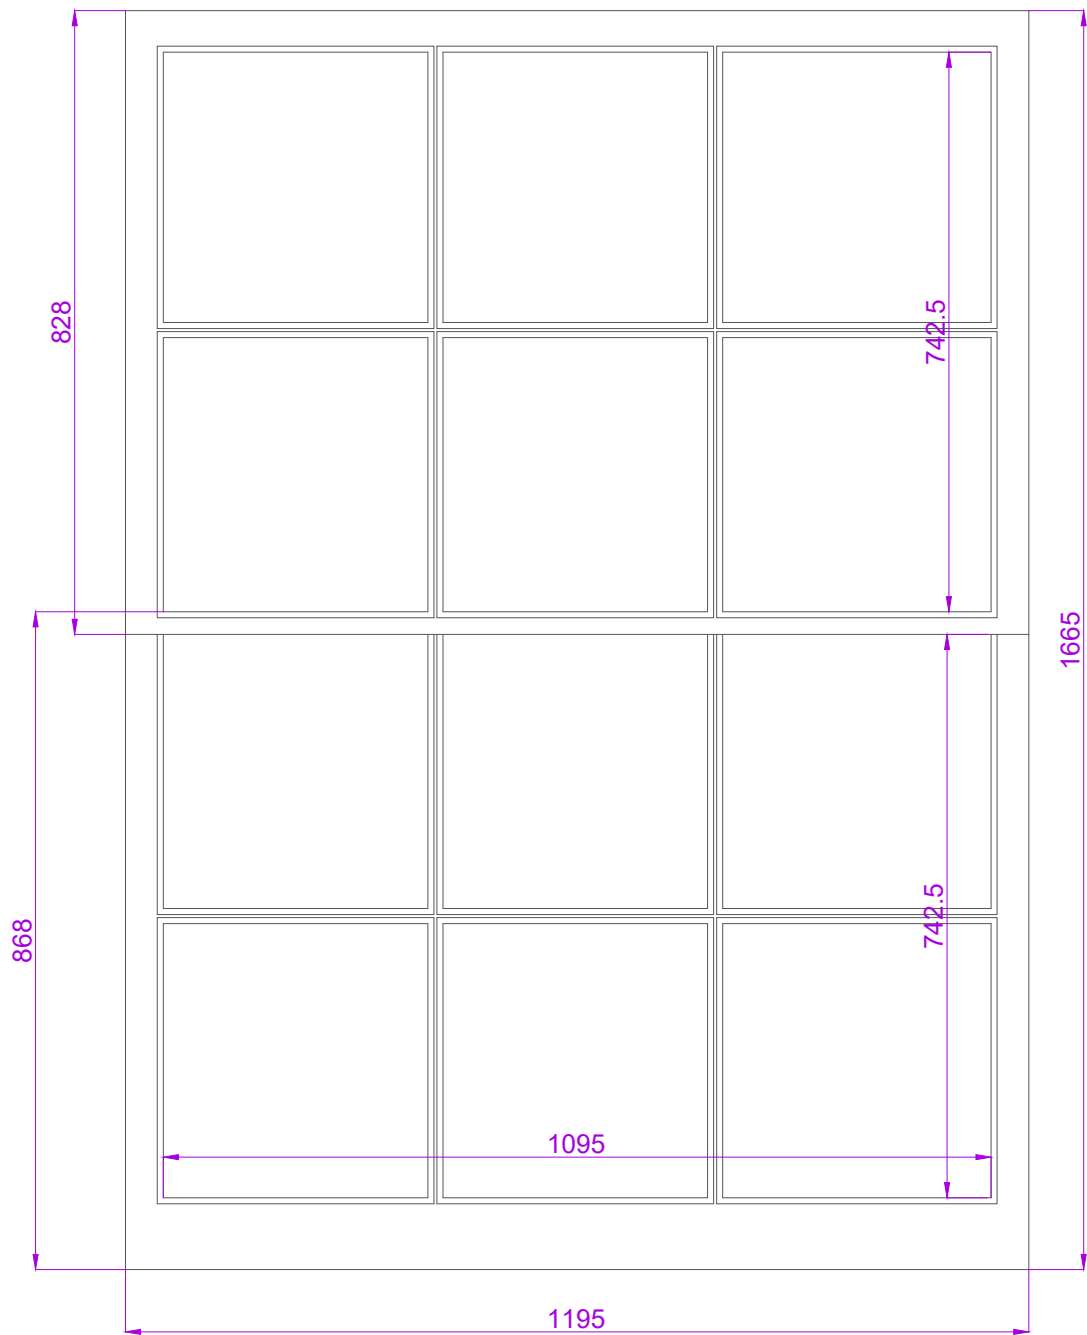

SCALE 1:10

The Sash Window Workshop


Berkshire RG12 1NA
tel: +44 (0)1344 868668
fax: +44 (0)1344 868858
email: jewissc@sashwindow.com

ITEM 2


Drawn by
Scale
Issue No
Date:

C JEWISS
1:1 A3
01
DEC 2023


SECTION THROUGH STILE
- SCALE 1:1

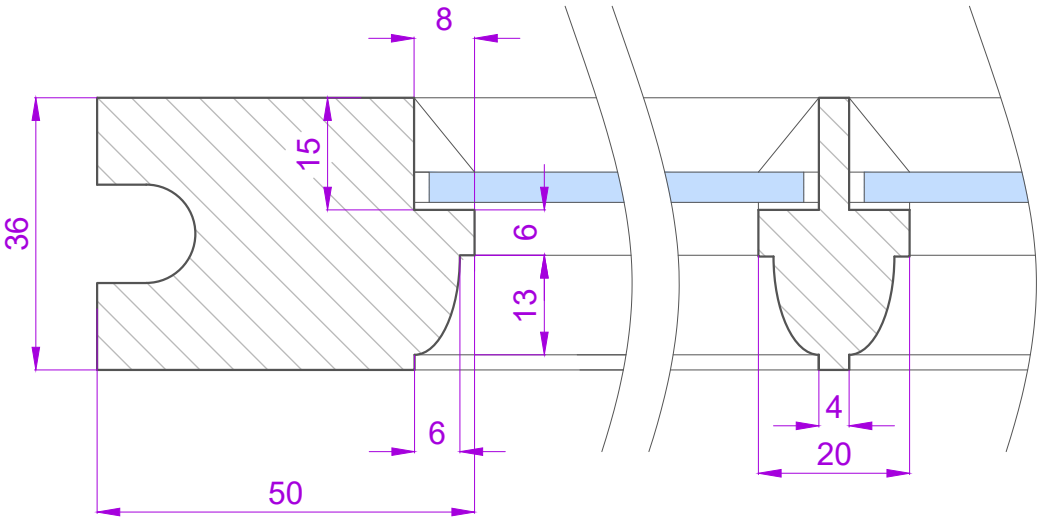


SECTION THROUGH
GLAZING BAR - SCALE 1:1

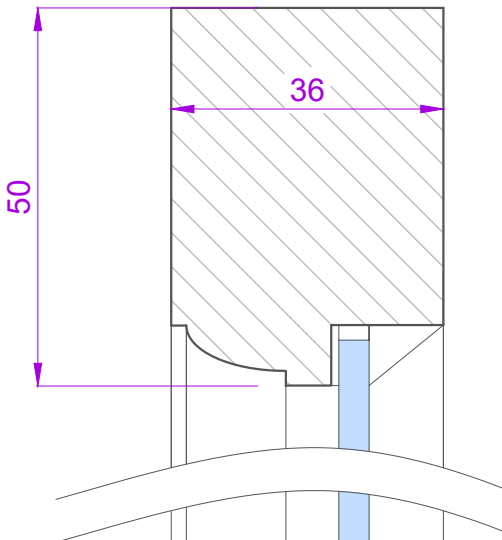


SECTION THROUGH
MEETING RAIL - SCALE 1:1

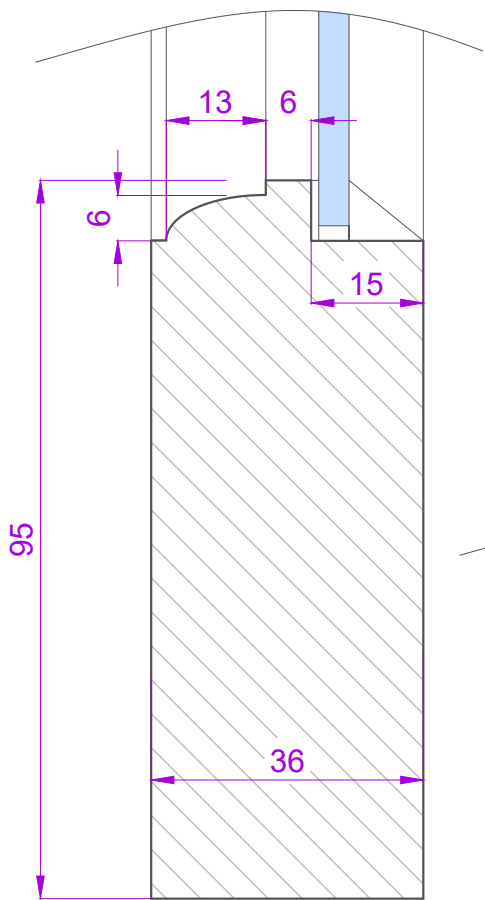

SECTION THROUGH
BOTTOM RAIL - SCALE 1:1

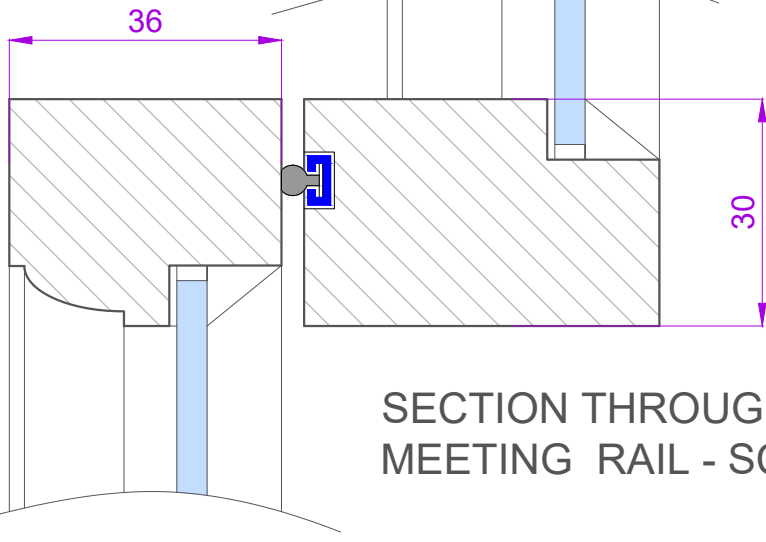

SECTION THROUGH
MEETING RAIL - SCALE 1:1

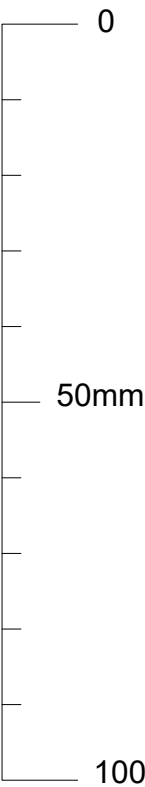

METRIC SCALE 1:1 ON A3

SCALE 1:1

The Sash Window Workshop

Berkshire RG12 1NA
tel: +44 (0)1344 868668
fax: +44 (0)1344 868858
email: jewissc@sashwindow.com

ITEM 2