


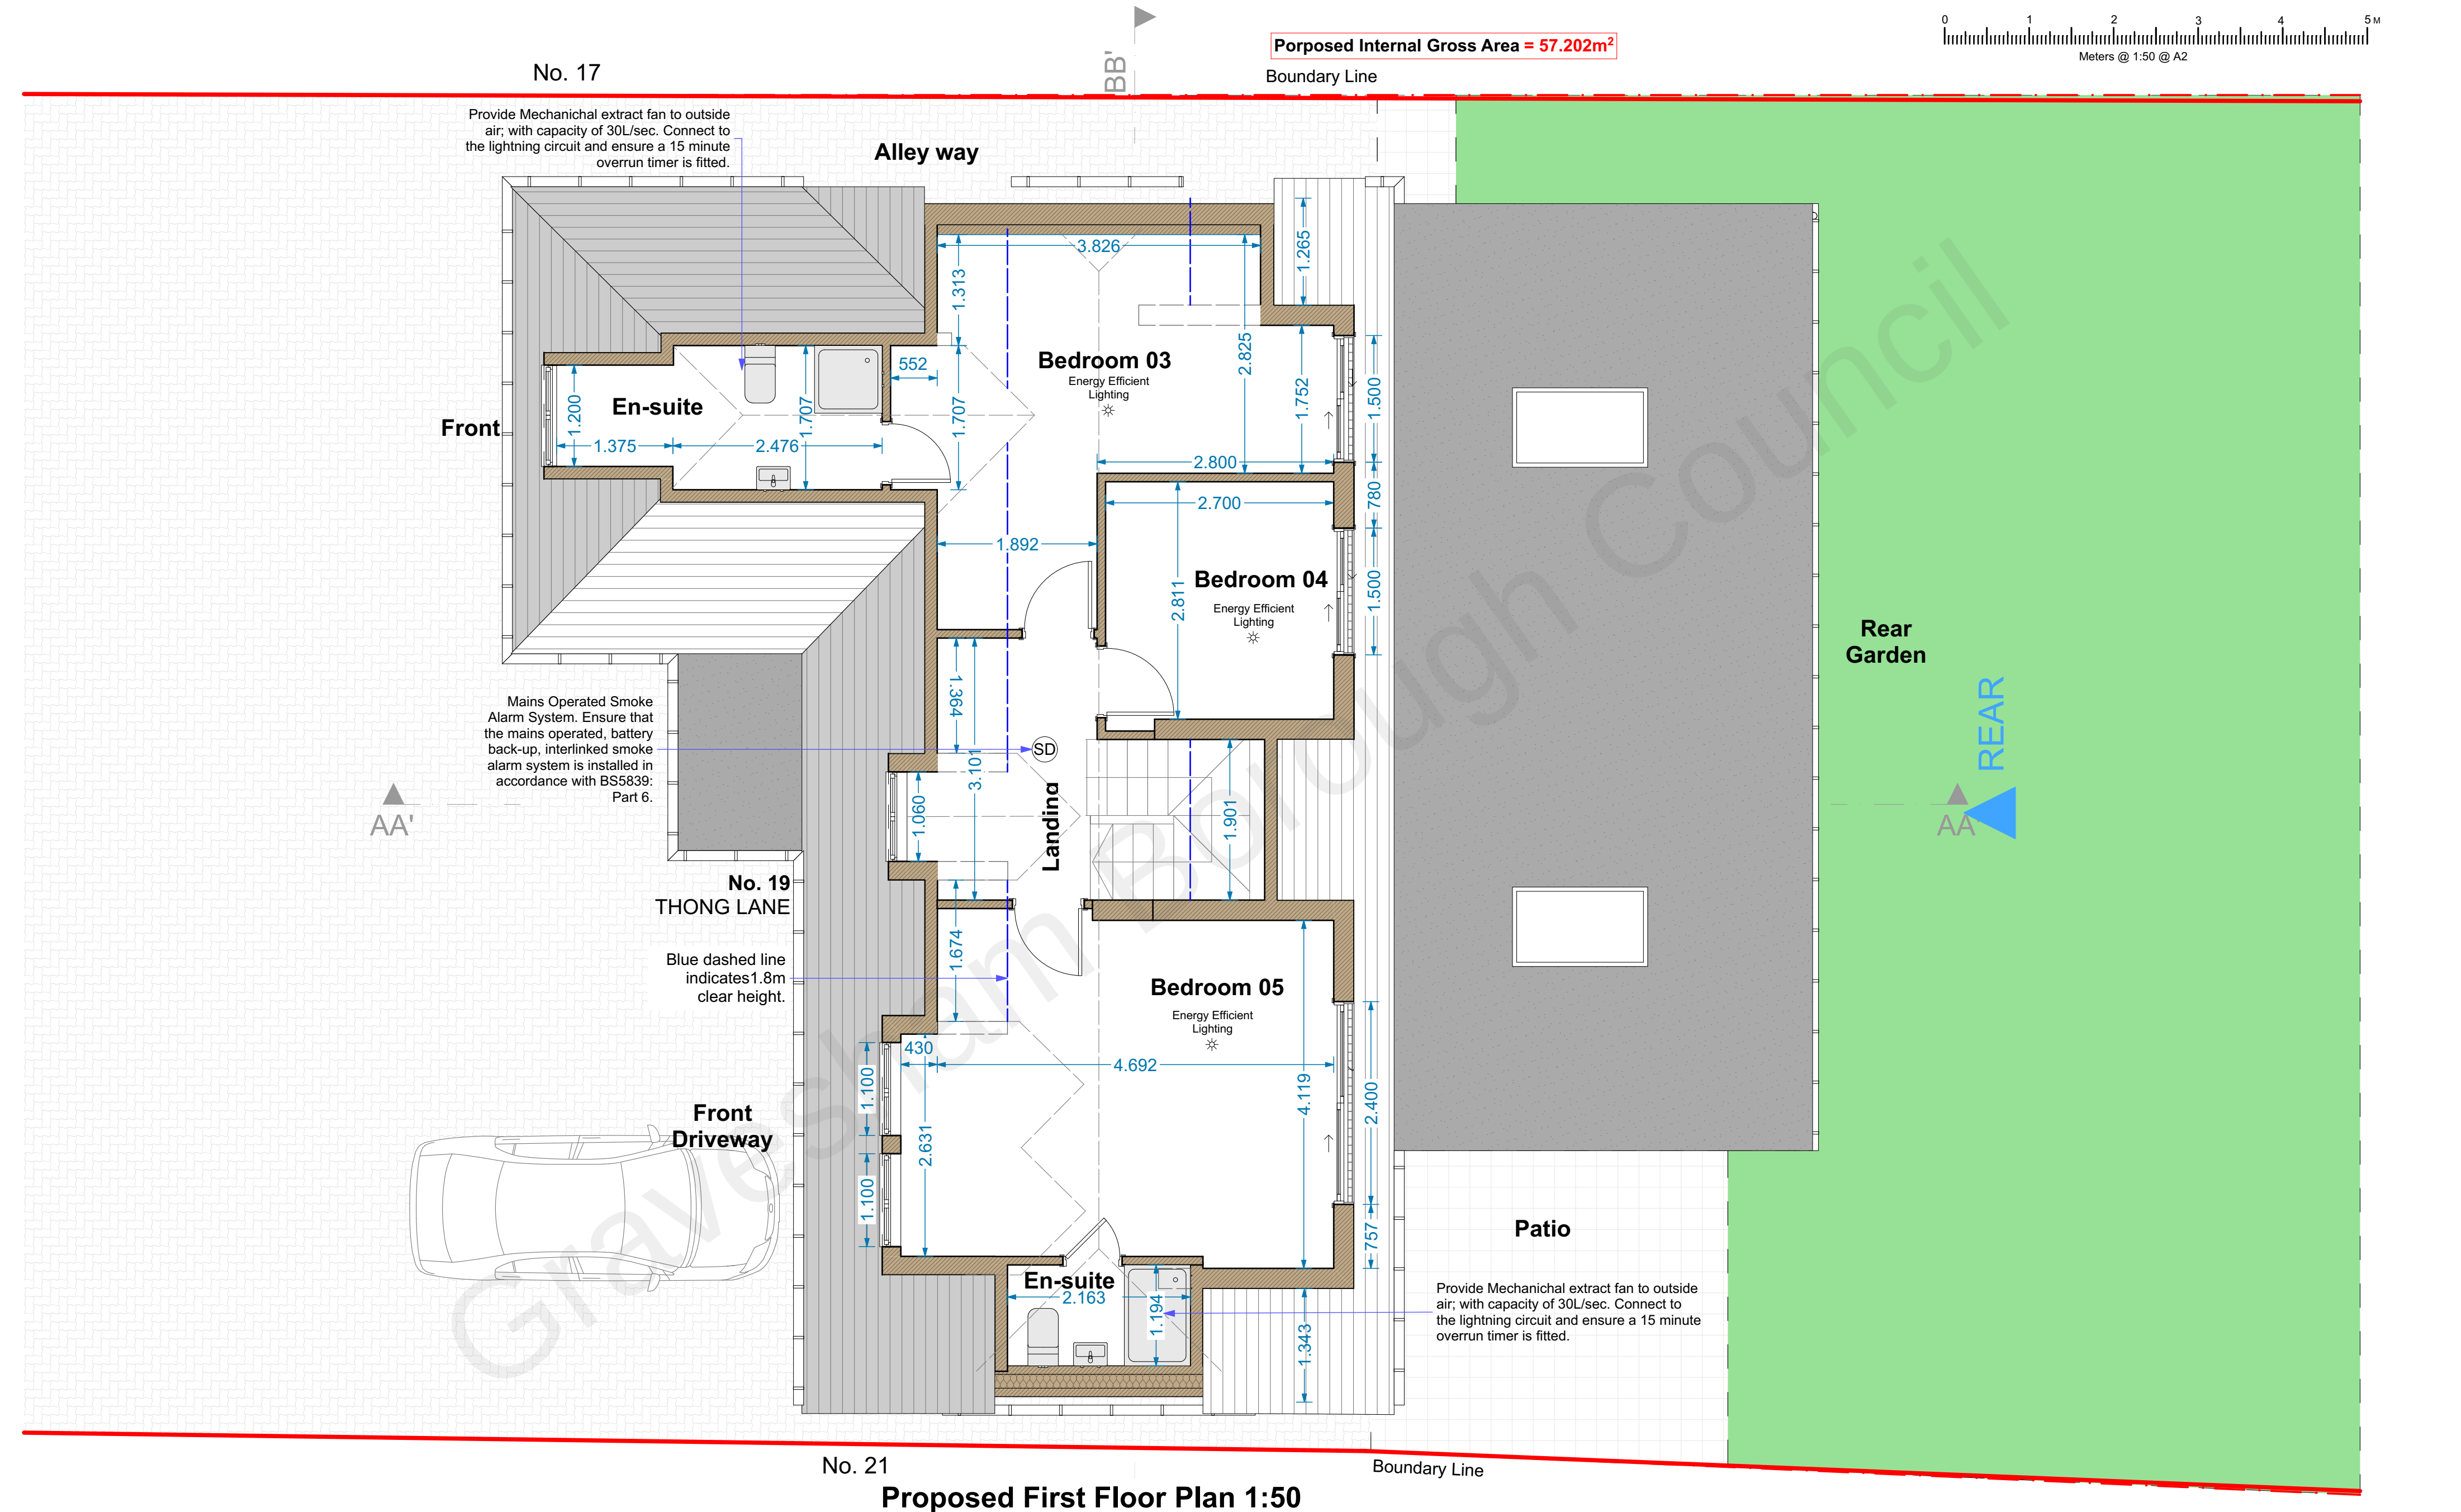

**Proposed First Floor Plan 1:50**