


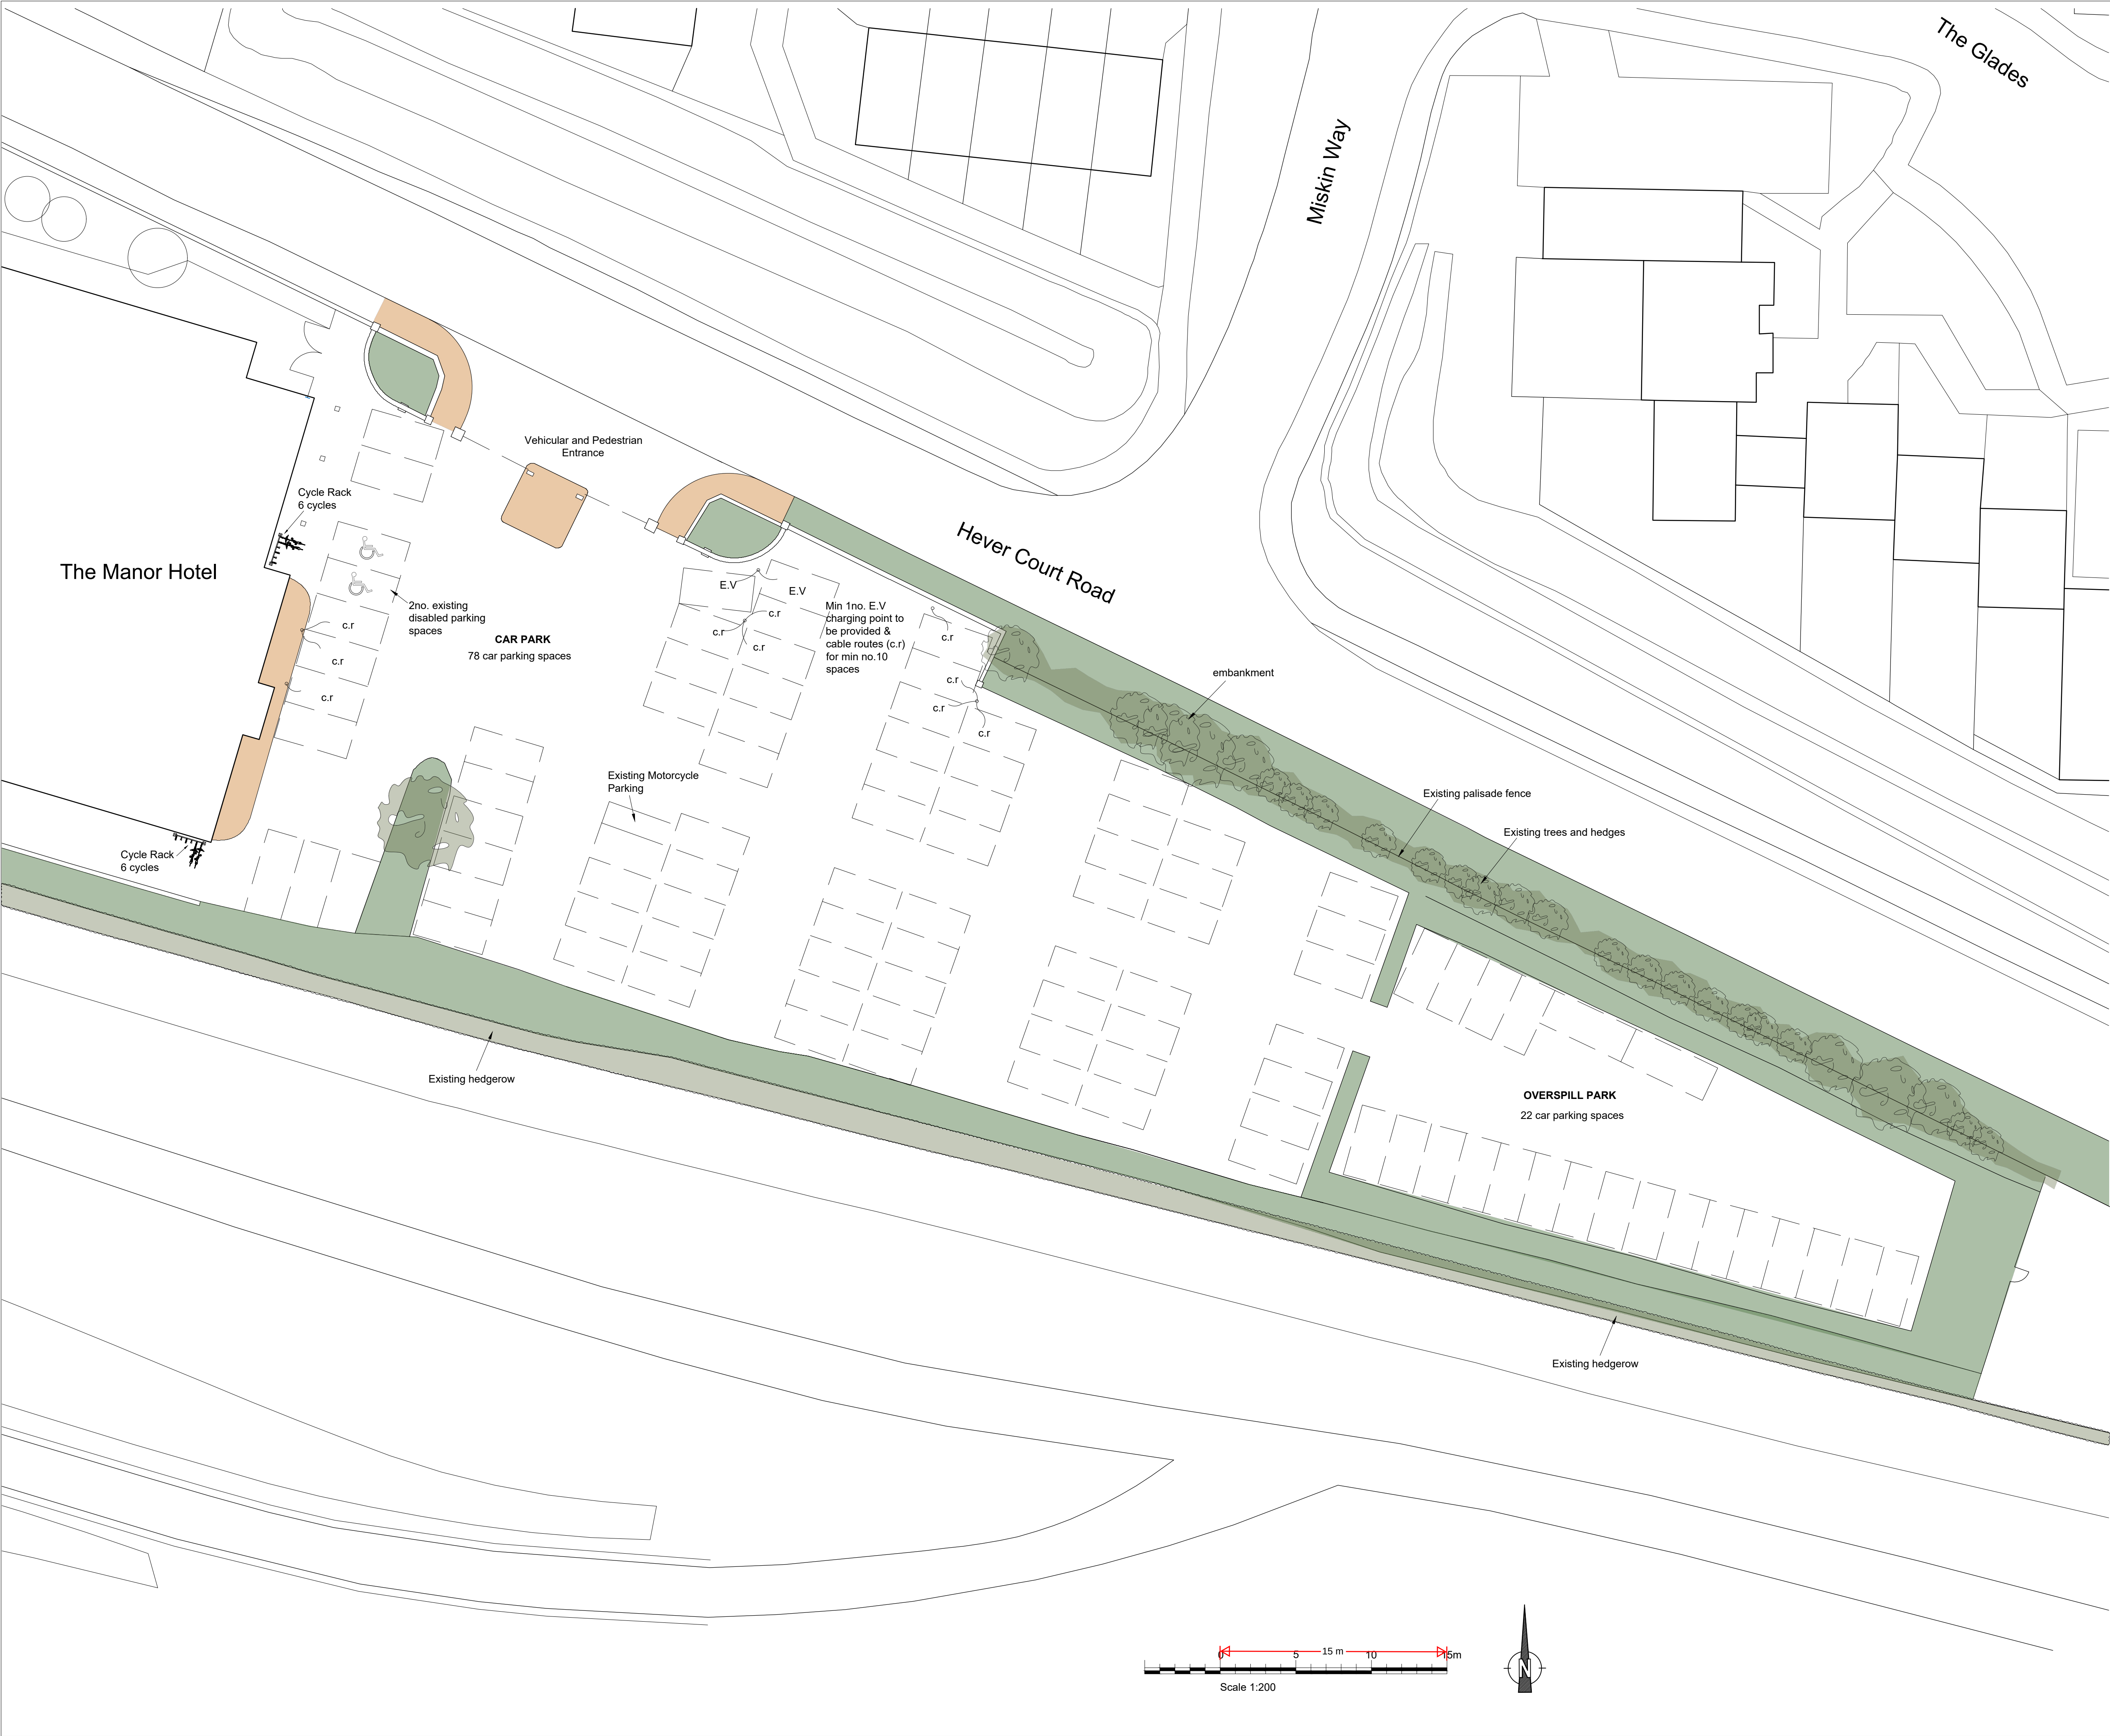

C

This drawing remains the Copyright of the architects and may not be reproduced in whole or in part without their written permission

NOTES

Do not scale

Verify all dimensions on site before commencing any work or preparing any shop drawings

All building materials, components and workmanship to comply with the appropriate Public Health Acts, Building Regulations, British & European Standards and Codes of Practice and to the appropriate manufacturers recommendations.

For all specialist work see relevant drawings

All schemes to be set out completely including buildings, roads, drainage and levels prior to the commencement of works

Sites to be checked against Land Registry plans and any necessary Easements to be established

Any discrepancies, errors or omissions to be reported to the architect for further instructions before commencement of works

K			
J			
H			
G	27.11.2024	Drawing Title Changed for Planning Validation	LW
F	21.11.2024	Self-storage element removed from application. Car park as existing	LW
E	13.08.2024	parking amended	LW
D	26.07.2024	pair of 5m entrance barrier gates to give 10m clear opening	LW
C	25.07.2024	central island removed, new entrance barrier gates, and motorcycle parking added	LW
B	15.07.2024	preliminary disabled spaces and EVs added - TBC	LW
A	20.06.2024	Notation, landscaping and colour added	LW
Date	Revisions	By	

DAC

Architects

21 Stone Street, Gravesend, Kent, DA11 0NP
Tel: 01474 566996 Fax: 01474 320374
Design@DACarchitects.co.uk

Project Title

The Manor Hotel
Hever Court Road
Gravesend
DA12 5UQ

Client

Mr M Rossi

Drawing Title

Parking

As Proposed

Scale	Date	Drawn By
1:200@A1	03/06/24	JR

Project No.	Dwg. No.	Rev.
5463	D-04	G