


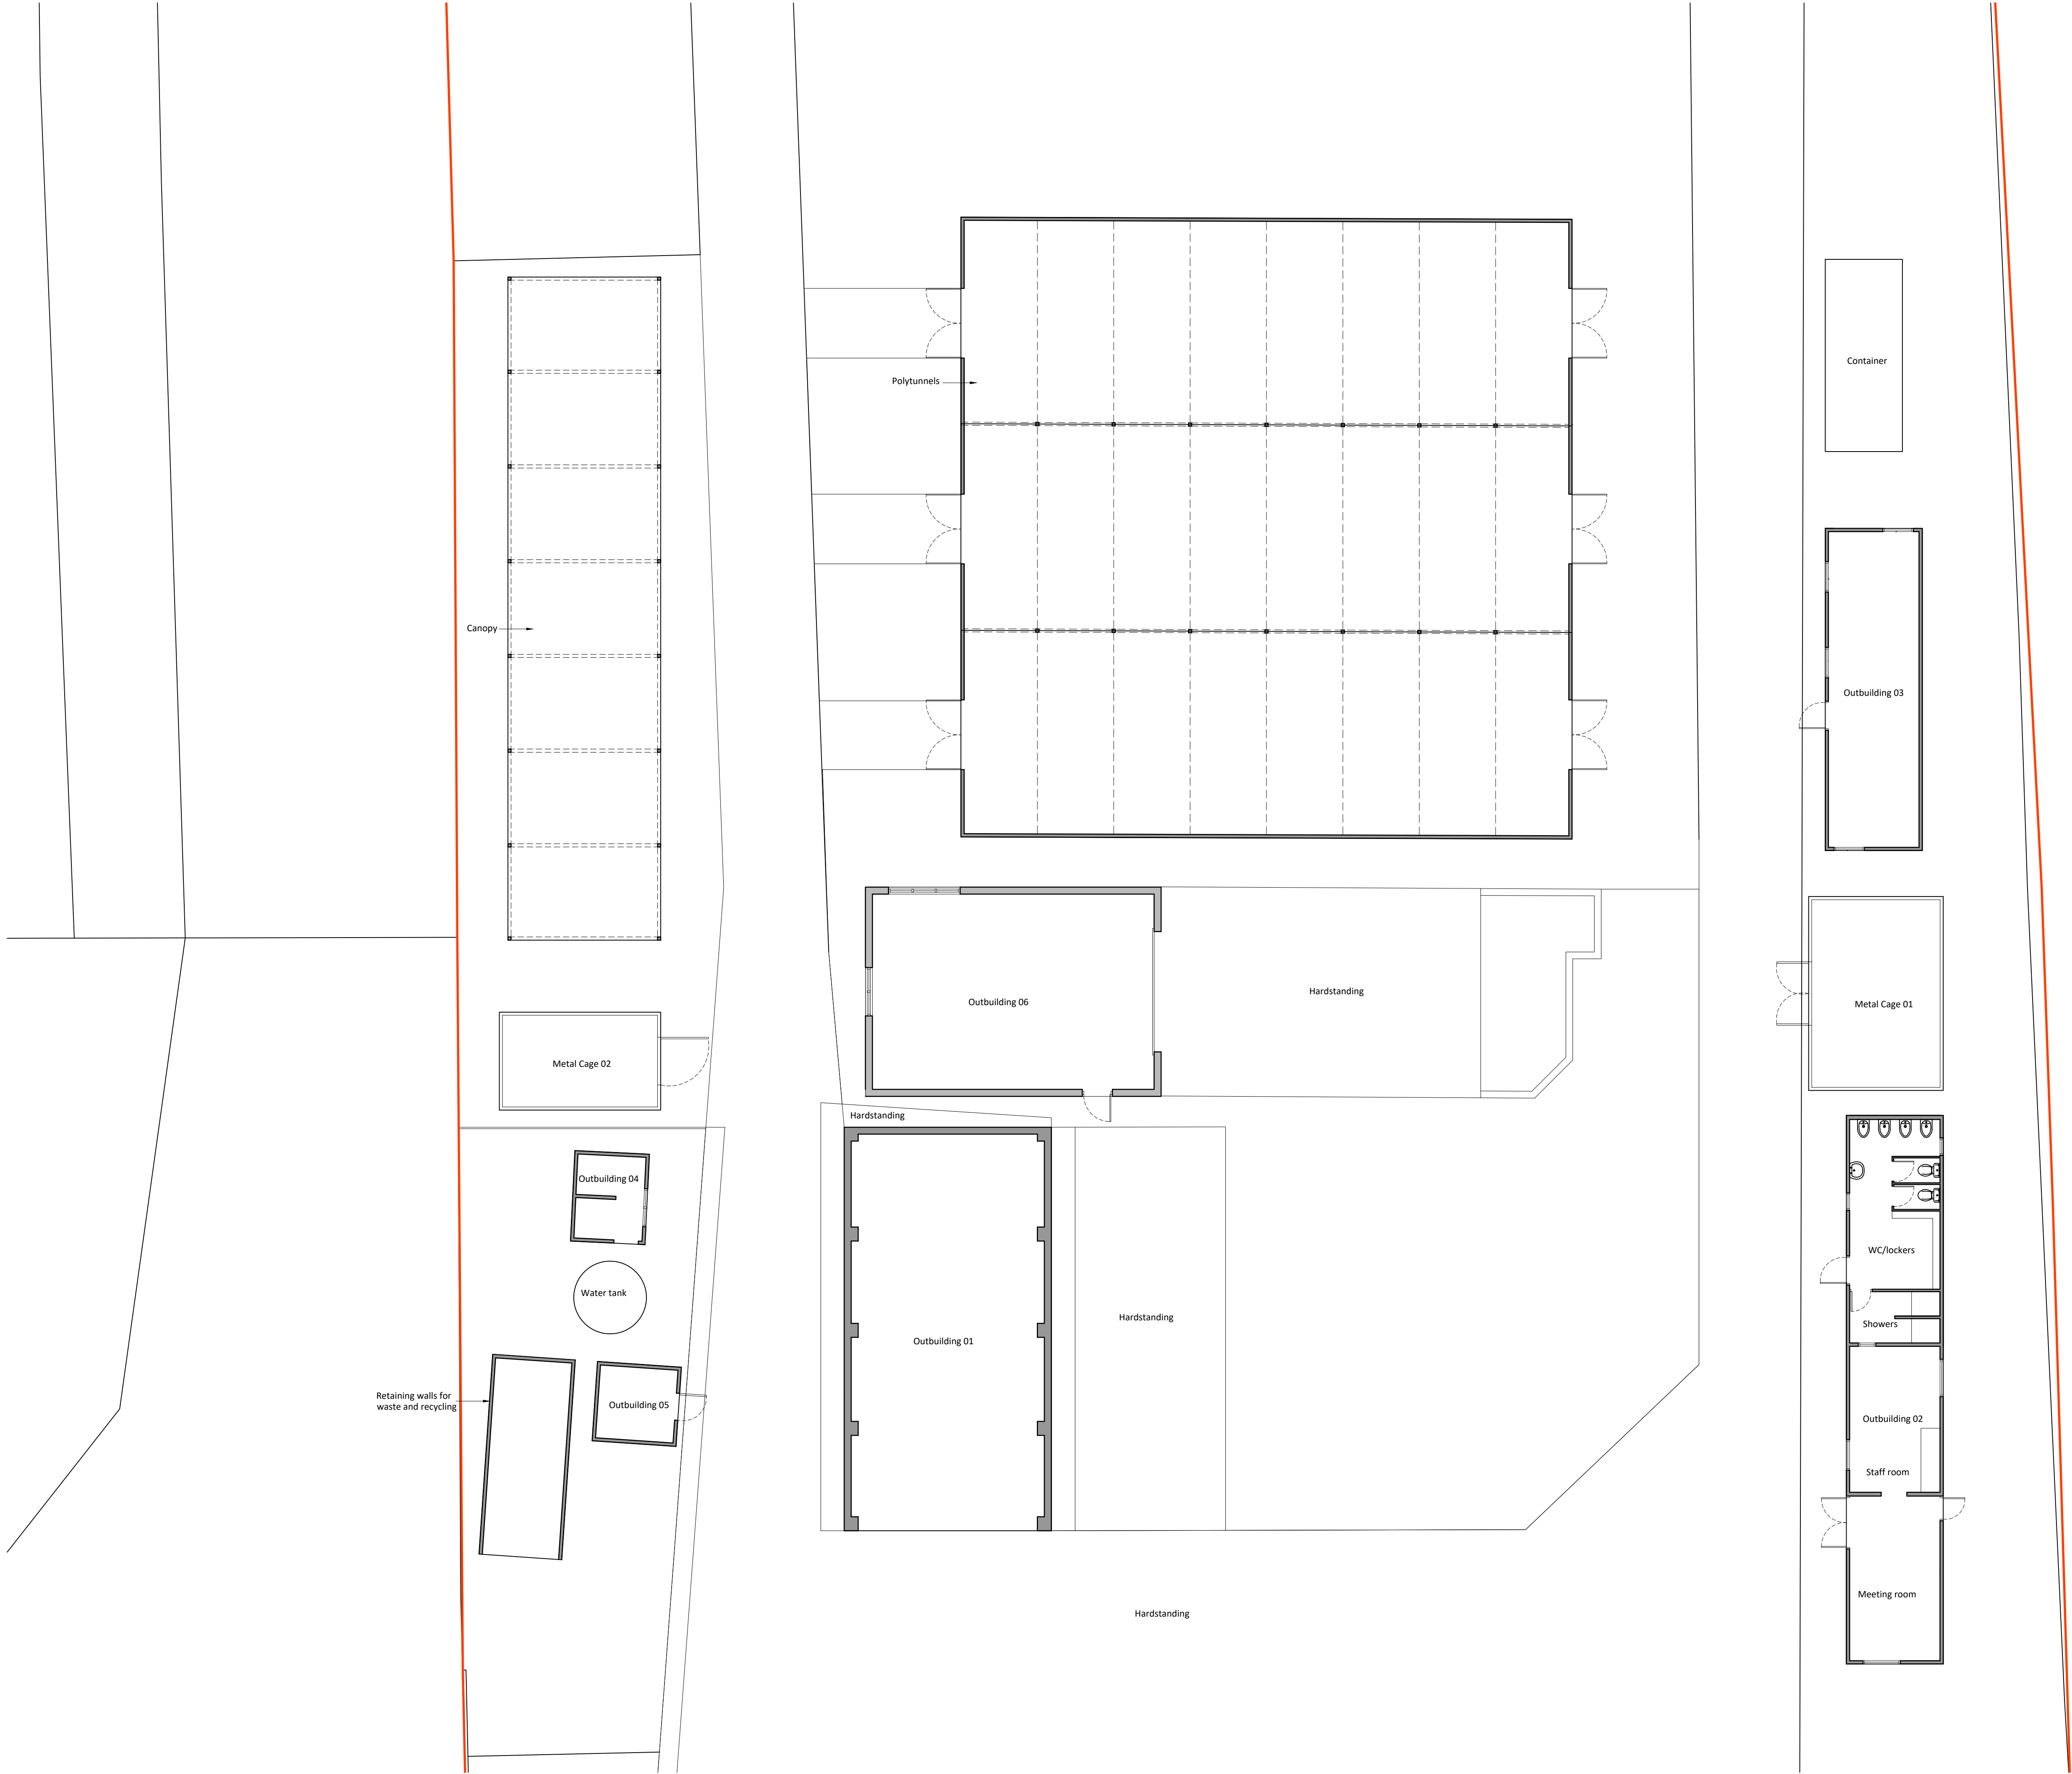

|                 | Footprint | GIA    | Volume  |
|-----------------|-----------|--------|---------|
| Outbuilding 01  | 83 m2     | 75 m2  | 368 m3  |
| Outbuilding 02  | 53 m2     | 49 m2  | 151 m3  |
| Outbuilding 03  | 31 m2     | 28 m2  | 89 m3   |
| Outbuilding 04  | 7 m2      | 6 m2   | 15 m3   |
| Outbuilding 05  | 7 m2      | 6 m2   | 15 m3   |
| Outbuilding 06  | 61 m2     | 55 m2  | 200 m3  |
| Polytunnels     | 376 m2    | 368 m2 | 1274 m3 |
| Canopy          | 100 m2    | 96 m2  | 209 m3  |
| Metal Cage 01   | 26 m2     | N/A    | 67 m3   |
| Metal Cage 02   | 16 m2     | N/A    | 32 m3   |
| Container       | 15 m2     | N/A    | 39 m3   |
| Retaining walls | 16 m2     | 15 m2  | 36 m3   |



2 The Parade, Ash Road, Hartley  
Longfield, Kent DA3 8BG  
Tel: 01474 703705  
www.gspplanning.uk  
Email: office@gspplanning.uk

|                                                                                     |                  |
|-------------------------------------------------------------------------------------|------------------|
| Project Title<br>Walnut Hill Nursery, Walnut Hill Road,<br>Longfield Hill, DA13 9HL | Job No<br>4244   |
| Drawing Title<br>Existing Outbuildings Floor<br>Plans                               | Revision<br>—    |
| Date<br>16.10.2024                                                                  | Checked by<br>PN |
| Drawn by<br>MW                                                                      |                  |

