



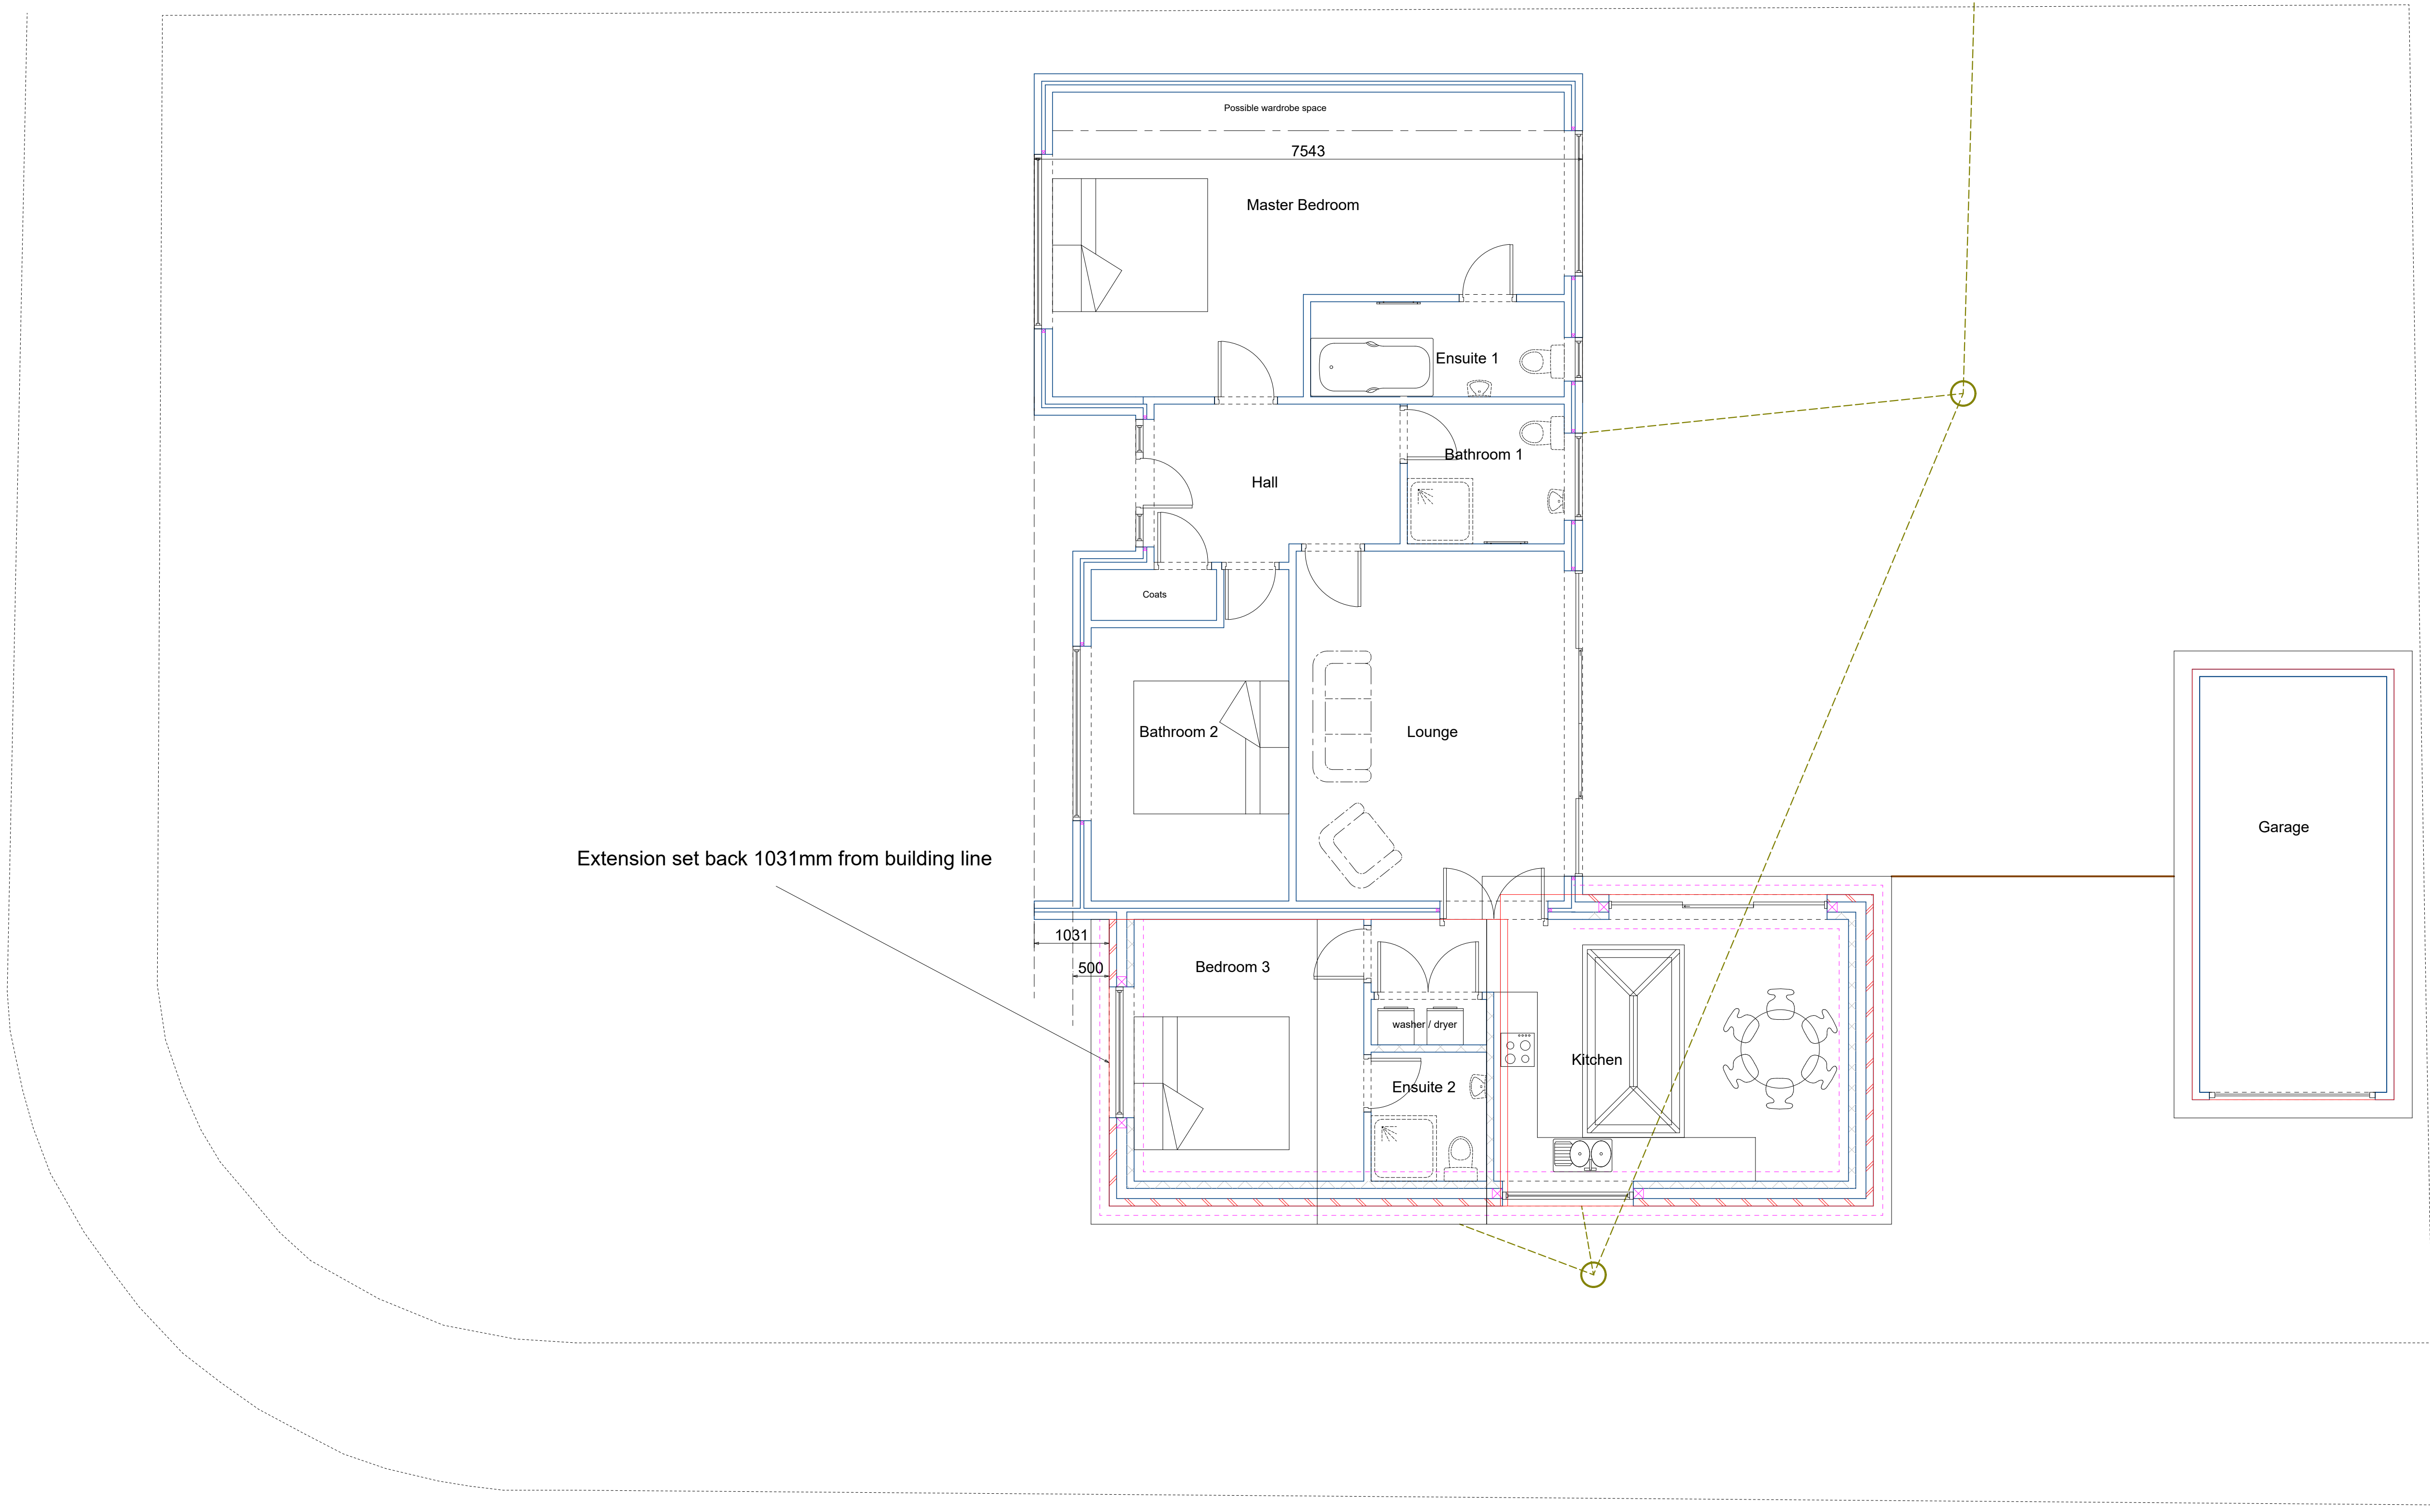

Extension set back 1031mm from building line

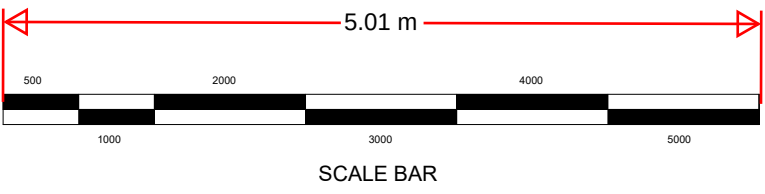

Notes



Side and Rear Extension Existing
15 Petersfield Drive
Meopham
Kent
DA13 OTR

Drawing Title
Proposed Plan

Client
Mr and Mrs Tony Davis

Scale 1:50

Date

02/11/2023

Drawn by
Andrew Randall

Drawing Number 01

Page Size - A1 3000 mm

The Cottage
Southfleet Avenue
Longfield
DA3 7JQ

07968049813 / 01474704111