


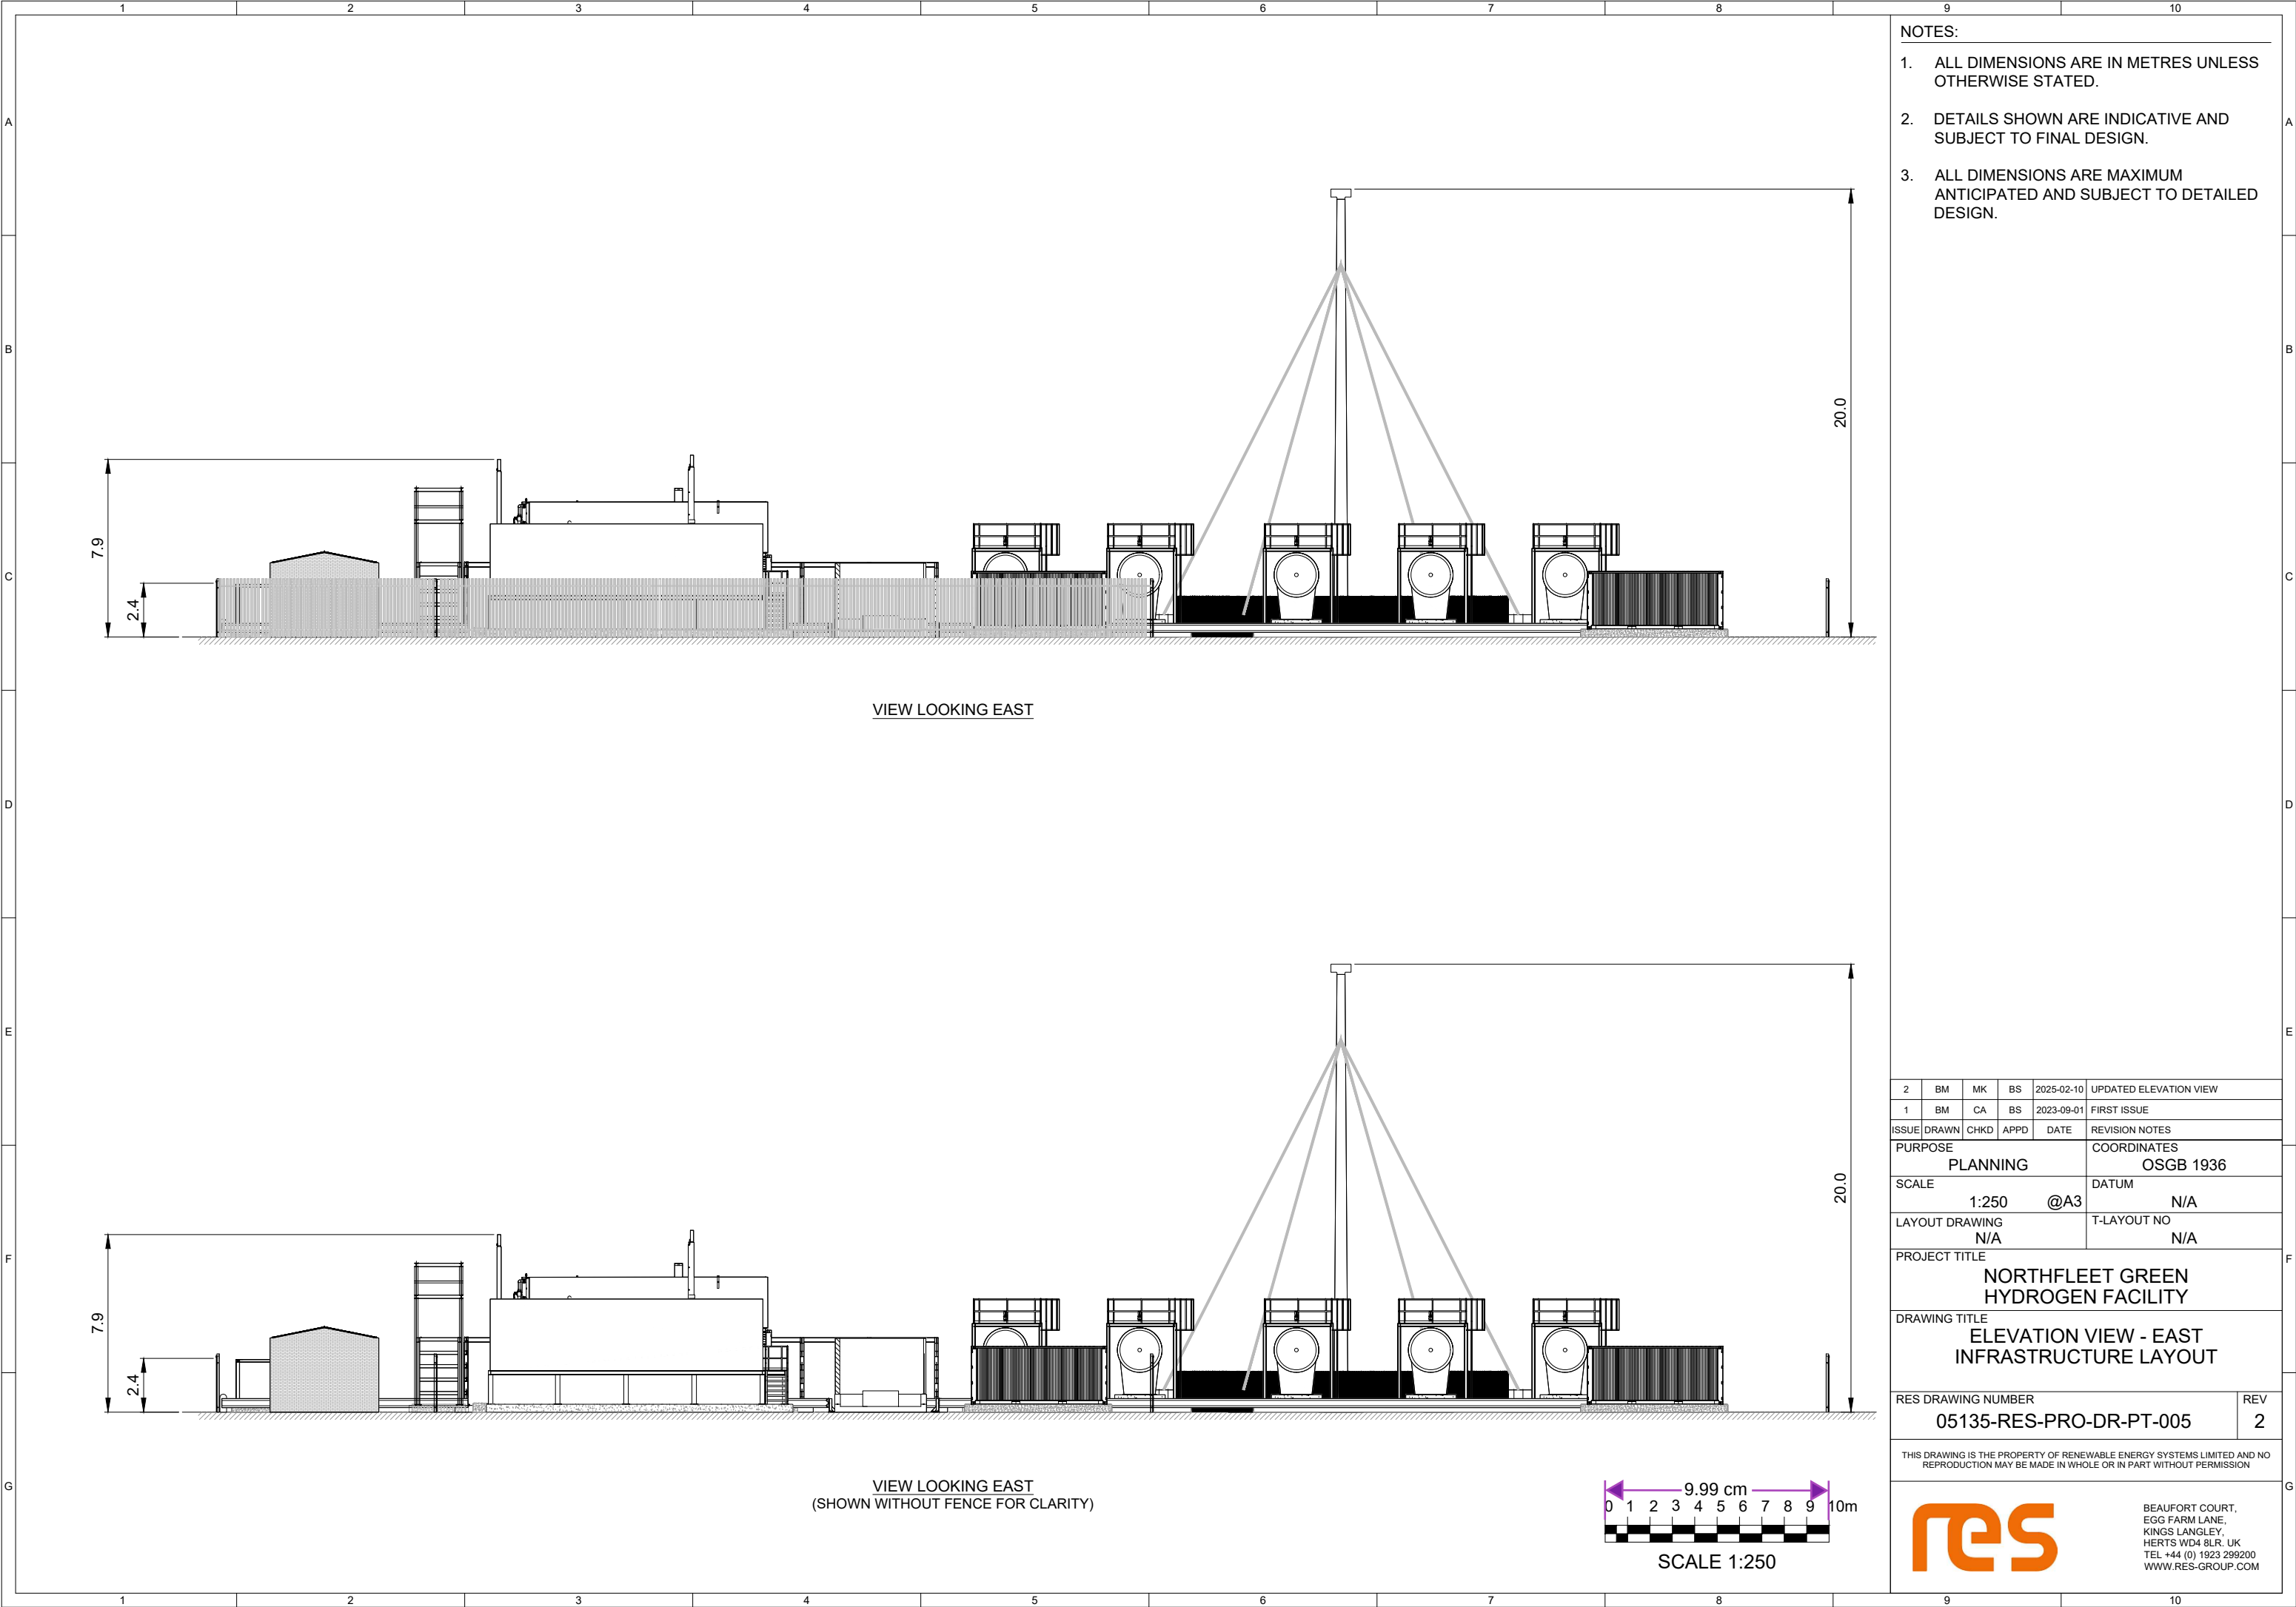

- NOTES:
1. ALL DIMENSIONS ARE IN METRES UNLESS OTHERWISE STATED.
 2. DETAILS SHOWN ARE INDICATIVE AND SUBJECT TO FINAL DESIGN.
 3. ALL DIMENSIONS ARE MAXIMUM ANTICIPATED AND SUBJECT TO DETAILED DESIGN.

2	BM	MK	BS	2025-02-10	UPDATED ELEVATION VIEW		
1	BM	CA	BS	2023-09-01	FIRST ISSUE		
ISSUE DRAWN				CHKD	APPD	DATE	REVISION NOTES
PURPOSE				COORDINATES			
PLANNING				OSGB 1936			
SCALE				DATUM			
1:250				@A3			N/A
LAYOUT DRAWING				T-LAYOUT NO			
N/A				N/A			
PROJECT TITLE							
NORTHFLEET GREEN HYDROGEN FACILITY							
DRAWING TITLE							
ELEVATION VIEW - EAST INFRASTRUCTURE LAYOUT							
RES DRAWING NUMBER							REV
05135-RES-PRO-DR-PT-005							2
THIS DRAWING IS THE PROPERTY OF RENEWABLE ENERGY SYSTEMS LIMITED AND NO REPRODUCTION MAY BE MADE IN WHOLE OR IN PART WITHOUT PERMISSION							
				BEAUFORT COURT, EGG FARM LANE, KINGS LANGLEY, HERTS WD4 8LR. UK TEL +44 (0) 1923 299200 WWW.RES-GROUP.COM			