


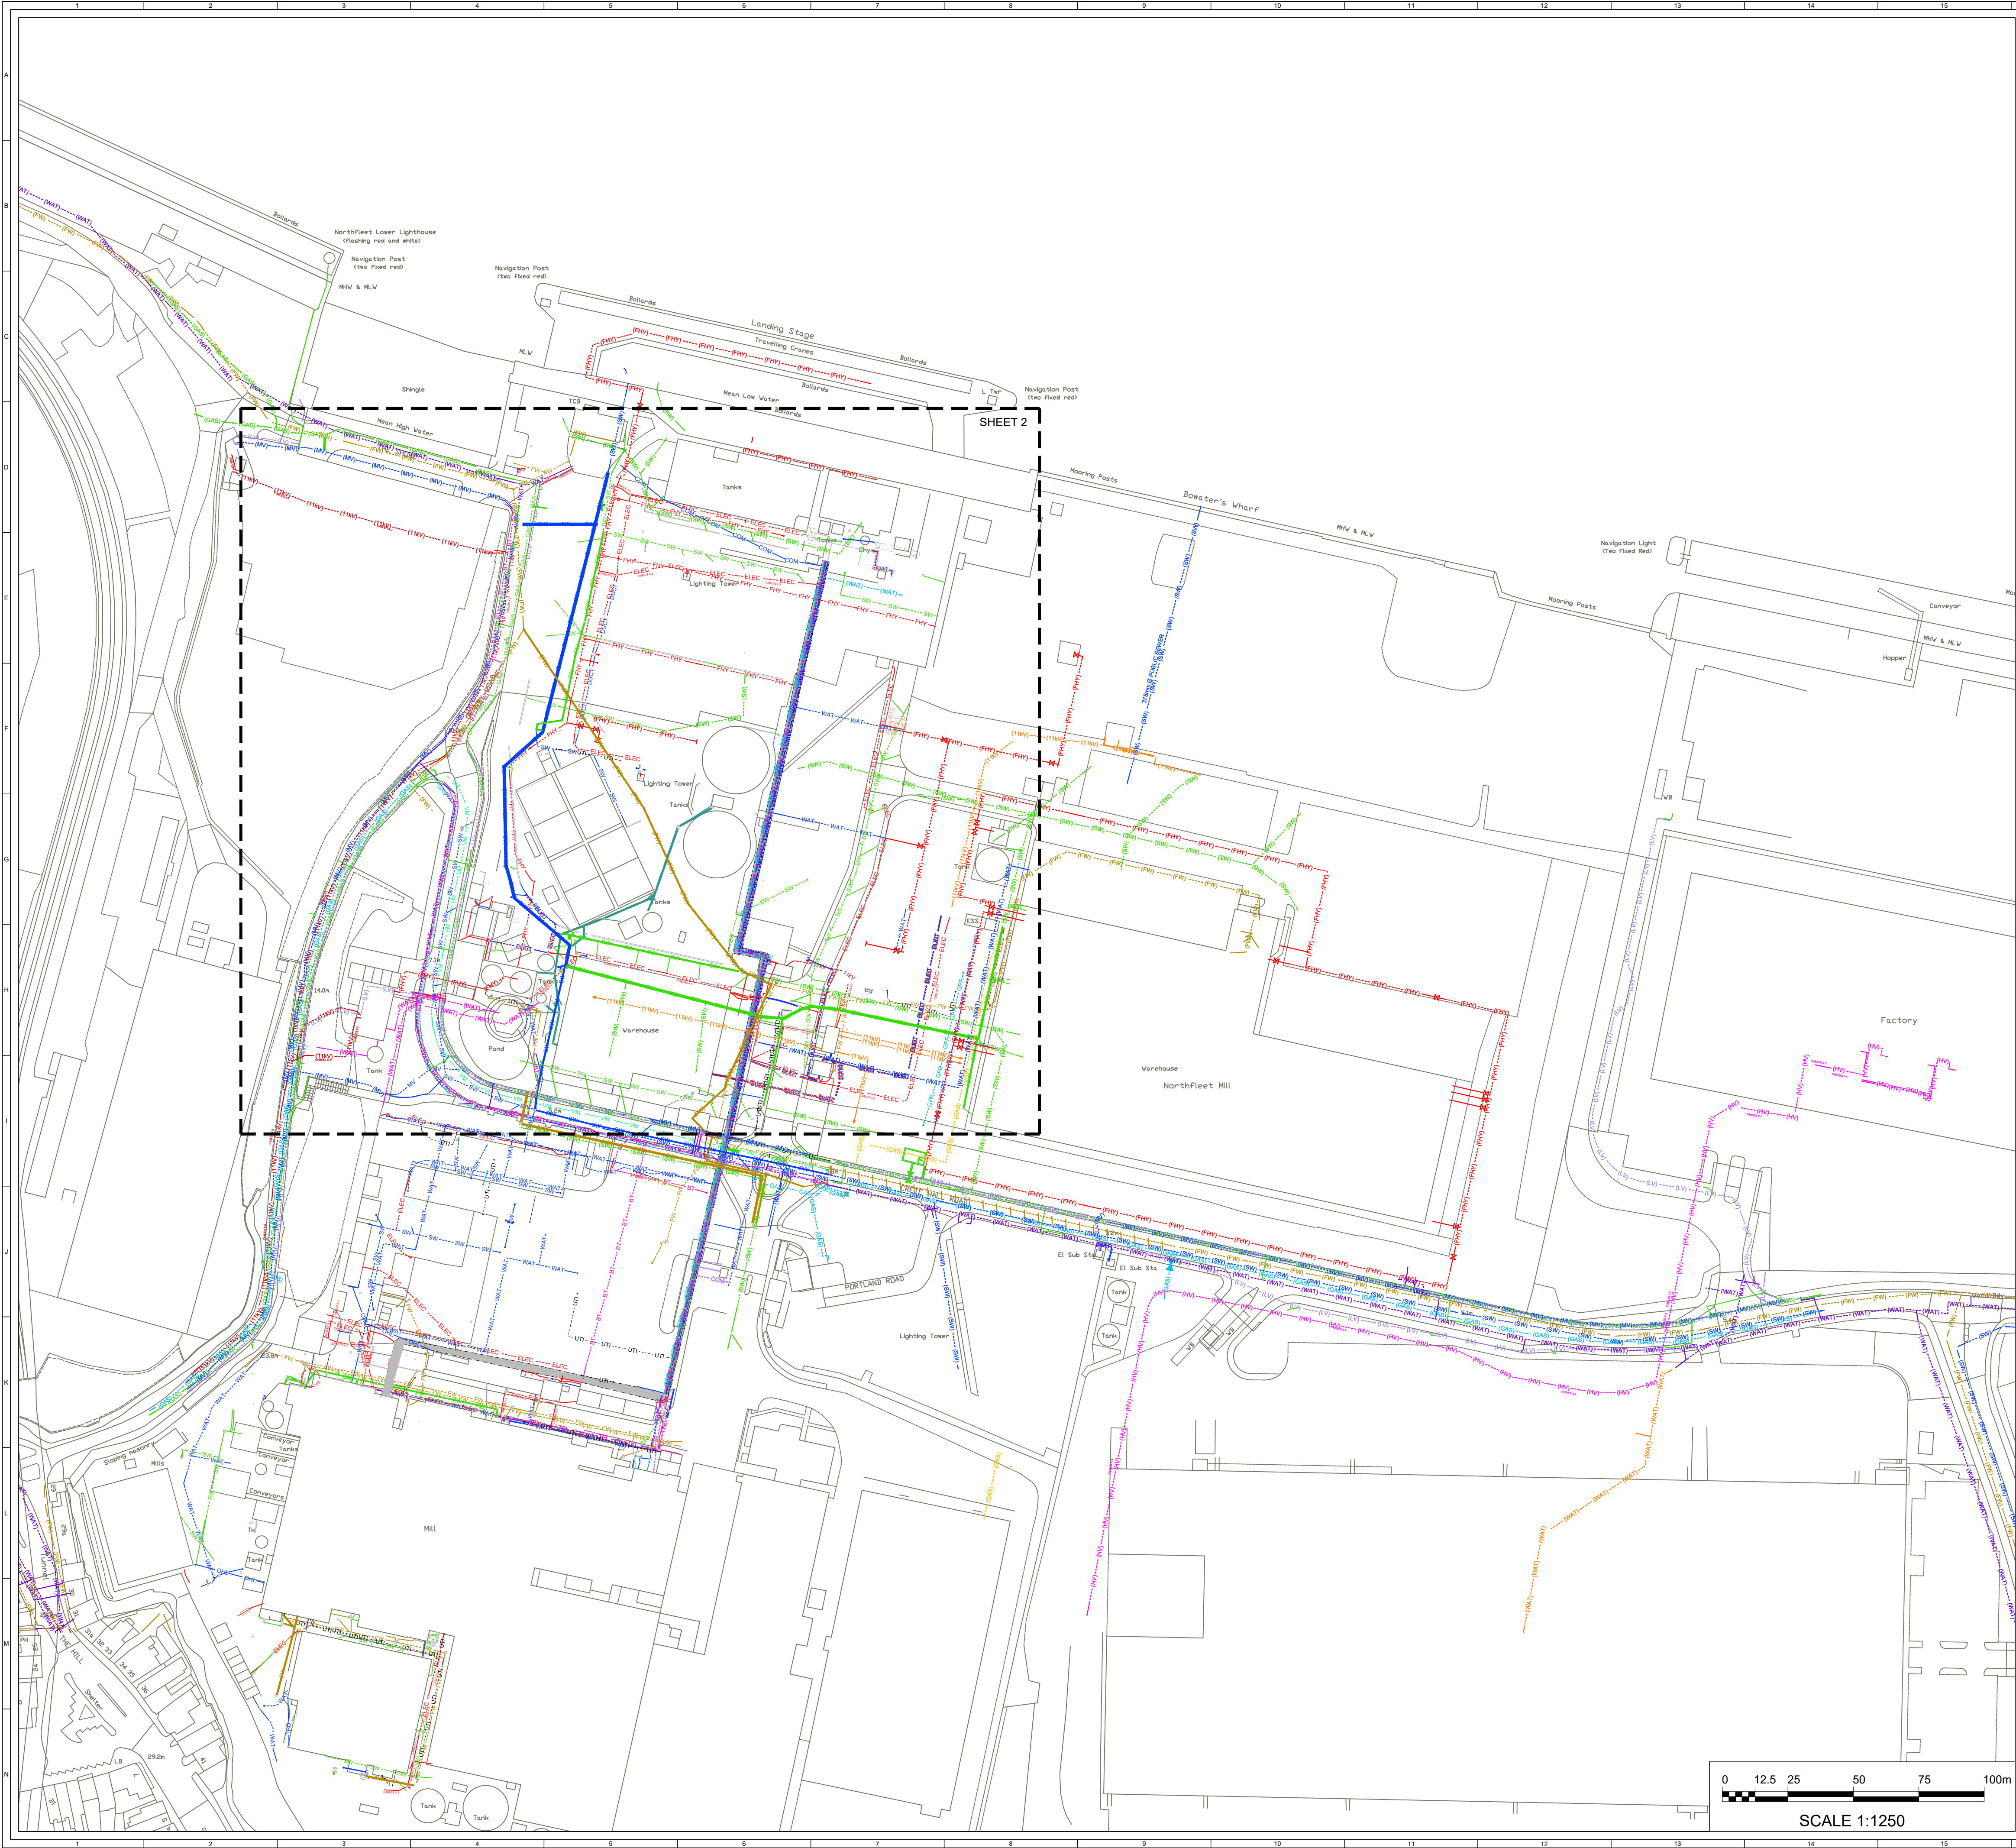

KEY:

PUBLIC UTILITIES (BURIED)

- LOW PRESSURE GAS MAIN (SGN RECORDS)
- LOW PRESSURE GAS MAIN (SGN SURVEYED)
- MEDIUM PRESSURE GAS MAIN (SGN RECORDS)
- MEDIUM PRESSURE GAS MAIN (SGN SURVEYED)
- WATER MAIN (SOUTHERN WATER RECORDS)
- WATER MAIN (SOUTHERN WATER SURVEYED)
- ABANDONED MAIN WATER (SOUTHERN WATER RECORDS)
- SURFACE WATER (SOUTHERN WATER RECORDS)
- SURFACE WATER (SOUTHERN WATER SURVEYED)
- SURFACE WATER ABOVE Ø300 (SOUTHERN WATER SURVEYED)
- FOUL WATER (SOUTHERN WATER RECORDS)
- FOUL WATER (SOUTHERN WATER SURVEYED)
- FOUL WATER ABOVE Ø300 (SOUTHERN WATER RECORDS)
- HV UNDERGROUND CABLE (NATIONAL GRID RECORDS)
- LV UNDERGROUND CABLE (UK POWER NETWORKS RECORDS)
- LV UNDERGROUND CABLE (UK POWER NETWORKS SURVEYED)
- 6.6kV UNDERGROUND CABLE (UK POWER NETWORKS RECORDS)
- 6.6kV UNDERGROUND CABLE (UK POWER NETWORKS SURVEYED)
- 11kV UNDERGROUND CABLE (UK POWER NETWORKS RECORDS)
- 11kV UNDERGROUND CABLE (UK POWER NETWORKS SURVEYED)
- SERVICE UNDERGROUND CABLE (UK POWER NETWORKS)
- ROAD TRAFFIC SENSOR (SURVEYED)
- TELECOM (SURVEYED)
- BT (SURVEYED)
- VIRGIN MEDIA

NOTES:

- UTILITY INFORMATION FROM LINESEARCH ENQUIRY REF 26757136 (30.08.22) AND CORNERSTONE REPORT REF 170438114 (30.11.23) IS DISPLAYED ON THIS PLAN.
- KIMBERLY CLARK UTILITY INFORMATION FROM KIMBERLY CLARK DRAWING C504-L-85151 ISSUE 2 DATED 10.10.12
- LOCATION OF SURVEYED UTILITY INFRASTRUCTURE TAKEN FROM DRAWING 8856_UNDERGROUND_R1 BY PREMIER SURVEYS UNDERTAKEN IN MAY 23.
- MANHOLE INVERT LEVELS (WHERE DETERMINABLE) ARE DISPLAYED ON SURVEY DRAWING 8856_UNDERGROUND_R1 BY PREMIER SURVEYS

© CROWN COPYRIGHT. ALL RIGHTS RESERVED.
2024 LICENCE NUMBER 0100031673.

KEY:


KIMBERLY CLARK UTILITIES (BURIED)

- LOW PRESSURE GAS MAIN (RECORDS)
- LOW PRESSURE GAS MAIN (SURVEYED)
- MEDIUM PRESSURE GAS MAIN (RECORDS)
- MEDIUM PRESSURE GAS MAIN (SURVEYED)
- 11kV UNDERGROUND CABLE (RECORDS)
- 11kV UNDERGROUND CABLE (SURVEYED)
- UNKNOWN ELECTRICITY CABLE (SURVEYED)
- FIRE HYDRANT MAIN (RECORDS)
- FIRE HYDRANT MAIN (SURVEYED)
- PROCESS WATER (RECORDS)
- POTABLE WATER (RECORDS)
- POTABLE WATER (SURVEYED)
- BOREHOLE WATER (RECORDS)
- BOREHOLE WATER (SURVEYED)
- STEAM (SURVEYED)
- CONDENSATE (SURVEYED)
- SURFACE WATER (RECORDS)
- SURFACE WATER (SURVEYED)
- SURFACE WATER ABOVE Ø300mm (SURVEYED)
- FIRE MAINS VALVE (RECORDS)
- UNKNOWN (SURVEYED)
- UNKNOWN PIPE (SURVEYED)
- DUCT EMPTY (SURVEYED)
- EARTHING (SURVEYED)
- GREY WATER (SURVEYED)
- MUTLI-USER DUCTS (SURVEYED)
- CABLE TELEVISION (SURVEYED)
- COMMUNICATIONS (SURVEYED)
- UNIDENTIFIED GPR (SURVEYED)
- KIMBERLY CLARK SERVICE TRENCH
- KIMBERLY CLARK SERVICE TRENCH (UNCONFIRMED SERVICES)


KIMBERLY CLARK UTILITIES (OVERHEAD)

- UNKNOWN CABLE (SURVEYED)
- TELECOMS (SURVEYED)

SHEET 1 OF 2

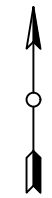


5	BM	DC	BS	2024-12-11	UPDATED UTILITIES AND REMOVED DEVELOPMENT BOUNDARY
4	BM	CA	BS	2023-09-01	CHANGED DRAWING APPROVER
3	BM	CA	CA	2023-09-01	ADDED SCALE BAR AND DELETED SHEET 2 & 3
2	BM	MS	BS	2023-08-15	UPDATED DATES ON THE SURVEY AND ADDED SHEET 2 & 3
ISSUE DRAWN CHKD APPD				DATE	REVISION NOTES
PURPOSE				COORDINATES	
OTHER				OSGB 1936	
SCALE				DATUM	
1:1,250 @ A1				N/A	
LAYOUT DWG				T-LAYOUT NO.	
N/A				N/A	
PROJECT TITLE					
NORTHFLEET GREEN HYDROGEN FACILITY					
DRAWING TITLE					
EXISTING UTILITY LOCATIONS PLAN					
RES DRAWING NUMBER					REV
05135-RES-UTI-DR-XX-001					5
THIS DRAWING IS THE PROPERTY OF RENEWABLE ENERGY SYSTEMS LIMITED AND NO REPRODUCTION MAY BE MADE IN WHOLE OR IN PART WITHOUT PERMISSION					
					
BEAUFORT COURT, EGG FARM LANE, KINGS LANGLEY HERTS WD4 8LR, UK TEL: +44 (0) 1923 290200 WWW.RES-GROUP.COM					

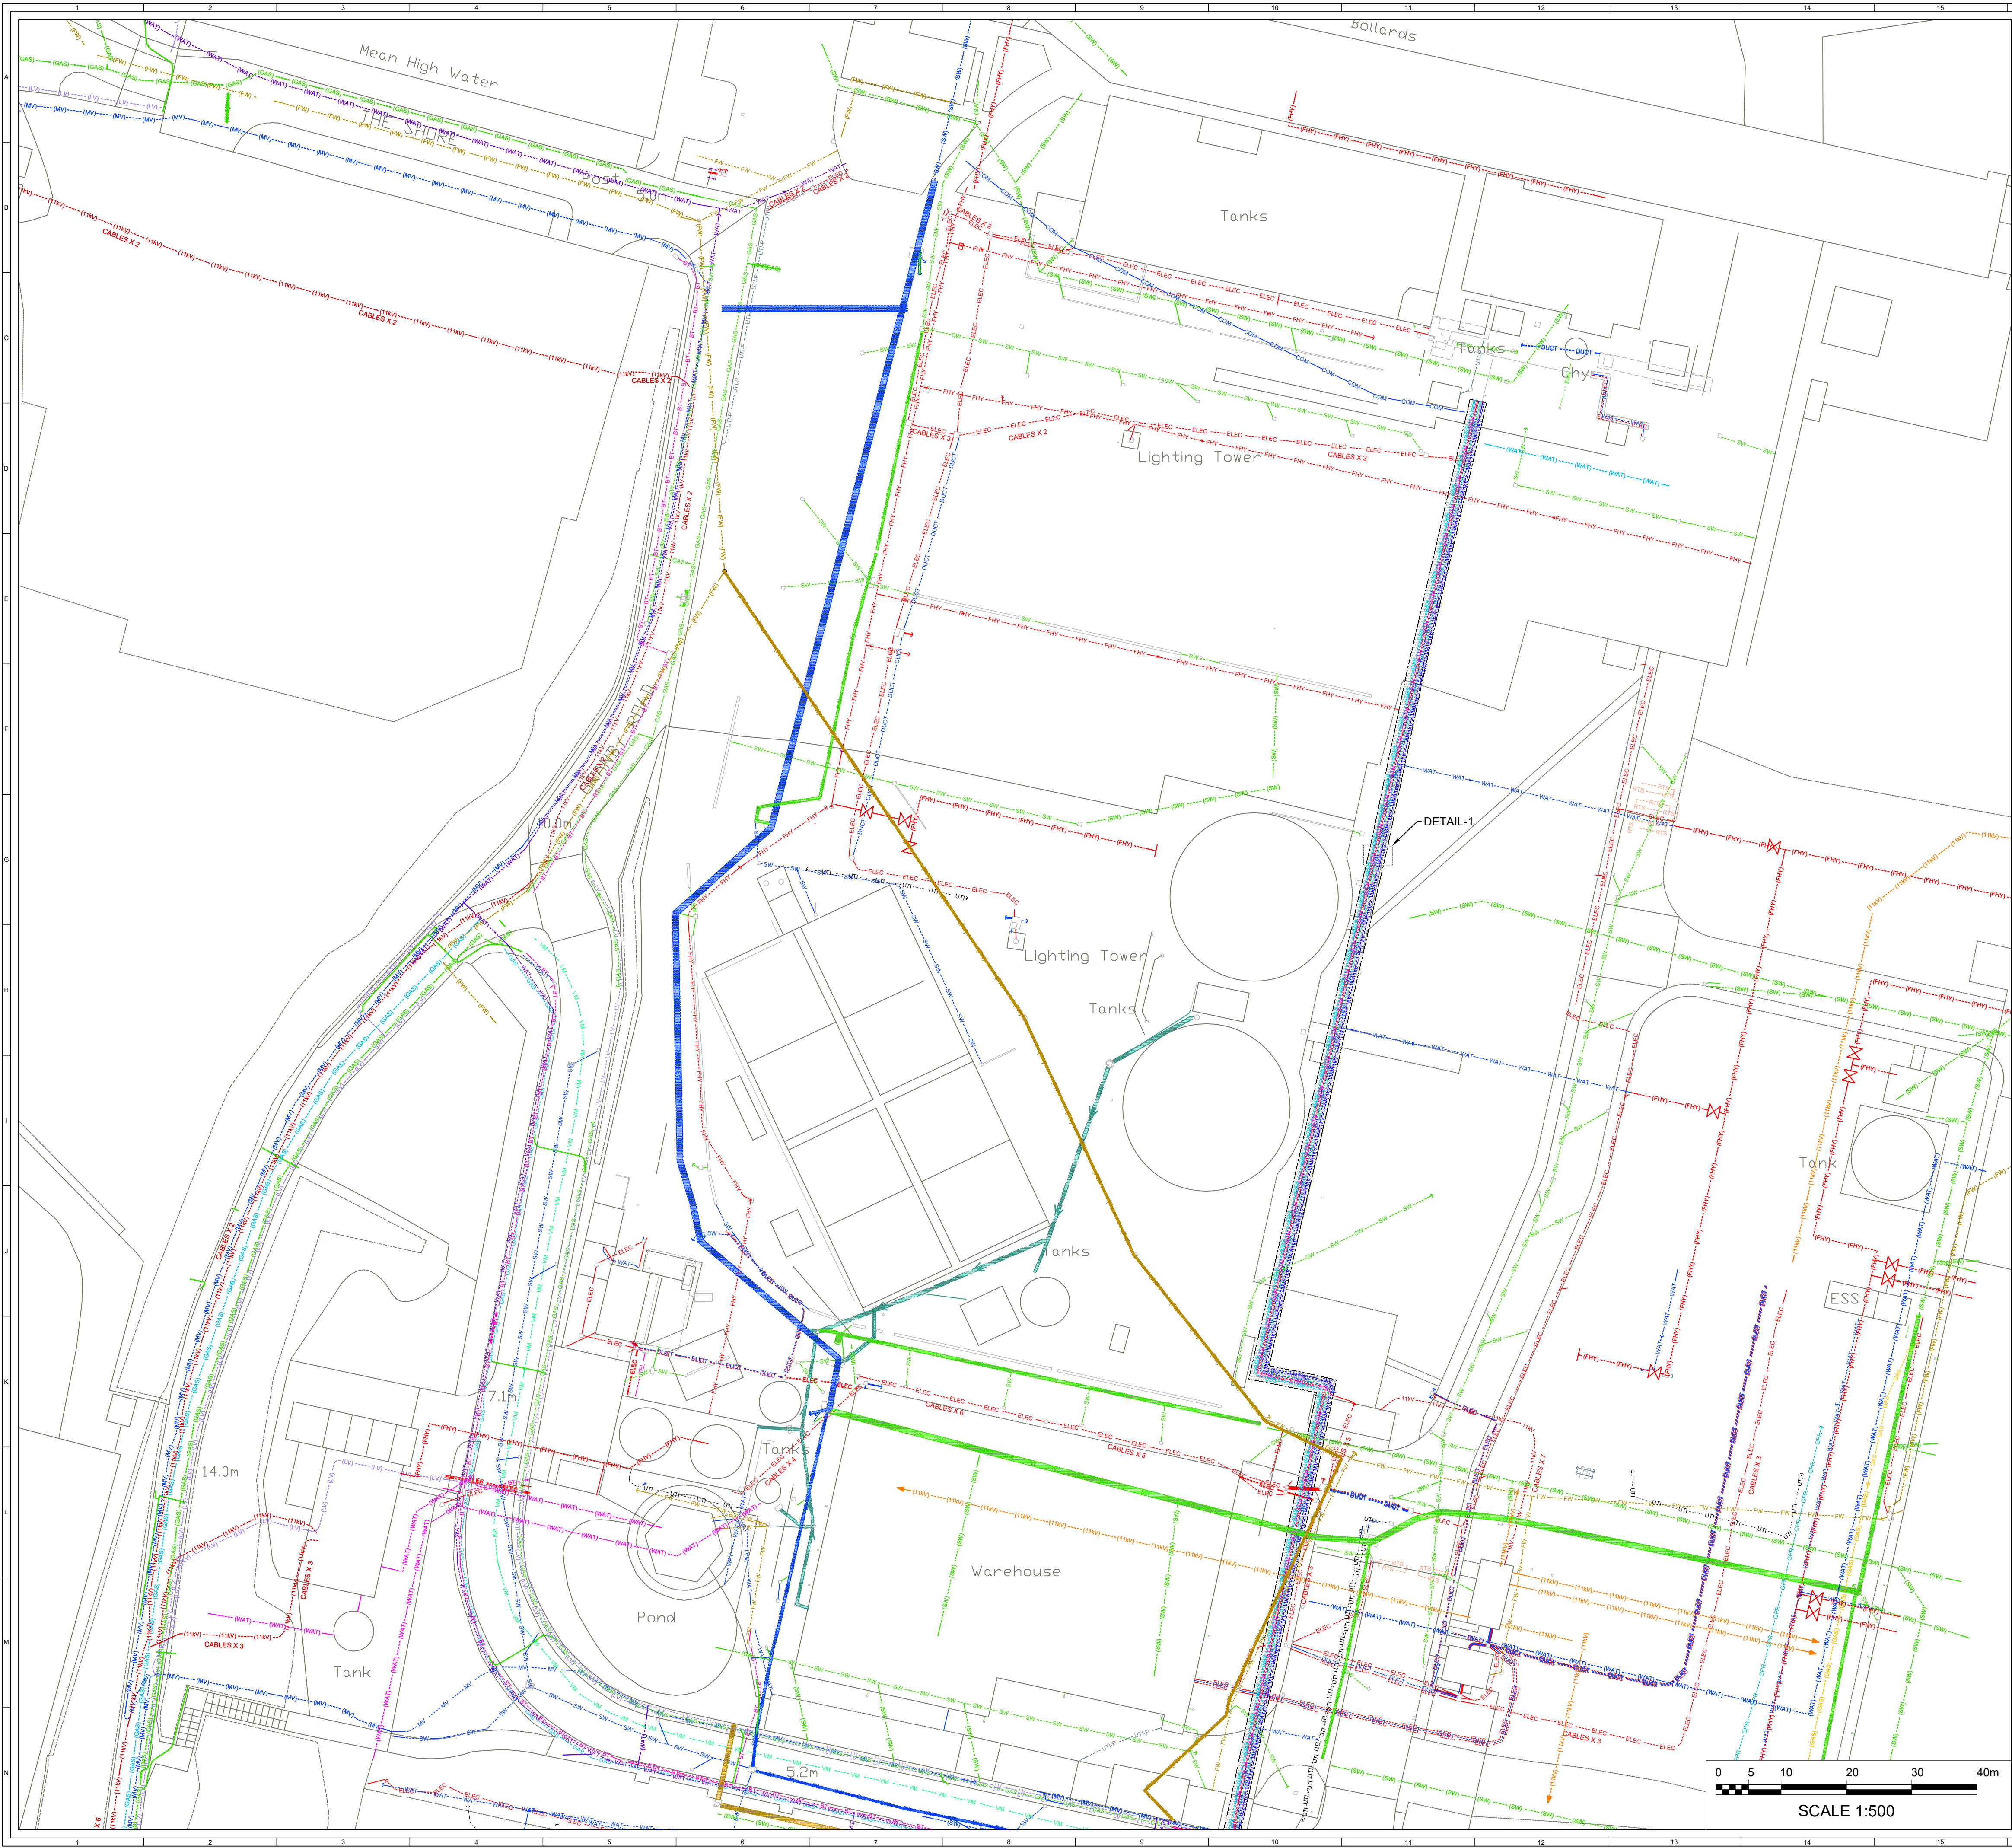

KEY:

PUBLIC UTILITIES (BURIED)

- LOW PRESSURE GAS MAIN (SGN RECORDS)
- LOW PRESSURE GAS MAIN (SGN SURVEYED)
- MEDIUM PRESSURE GAS MAIN (SGN RECORDS)
- MEDIUM PRESSURE GAS MAIN (SGN SURVEYED)
- WATER MAIN (SOUTHERN WATER RECORDS)
- WATER MAIN (SOUTHERN WATER SURVEYED)
- ABANDONED MAIN WATER (SOUTHERN WATER RECORDS)
- SURFACE WATER (SOUTHERN WATER RECORDS)
- SURFACE WATER (SOUTHERN WATER SURVEYED)
- SURFACE WATER ABOVE Ø300 (SOUTHERN WATER SURVEYED)
- FOUL WATER (SOUTHERN WATER RECORDS)
- FOUL WATER (SOUTHERN WATER SURVEYED)
- FOUL WATER ABOVE Ø300 (SOUTHERN WATER RECORDS)
- FOUL WATER ABOVE Ø300 (SOUTHERN WATER SURVEYED)
- HV UNDERGROUND CABLE (NATIONAL GRID RECORDS)
- LV UNDERGROUND CABLE (UK POWER NETWORKS RECORDS)
- LV UNDERGROUND CABLE (UK POWER NETWORKS SURVEYED)
- 6.6kV UNDERGROUND CABLE (UK POWER NETWORKS RECORDS)
- 6.6kV UNDERGROUND CABLE (UK POWER NETWORKS SURVEYED)
- 11kV UNDERGROUND CABLE (UK POWER NETWORKS RECORDS)
- 11kV UNDERGROUND CABLE (UK POWER NETWORKS SURVEYED)
- SERVICE UNDERGROUND CABLE (UK POWER NETWORKS)
- ROAD TRAFFIC SENSOR (SURVEYED)
- TELECOM (SURVEYED)
- BT (SURVEYED)
- VIRGIN MEDIA

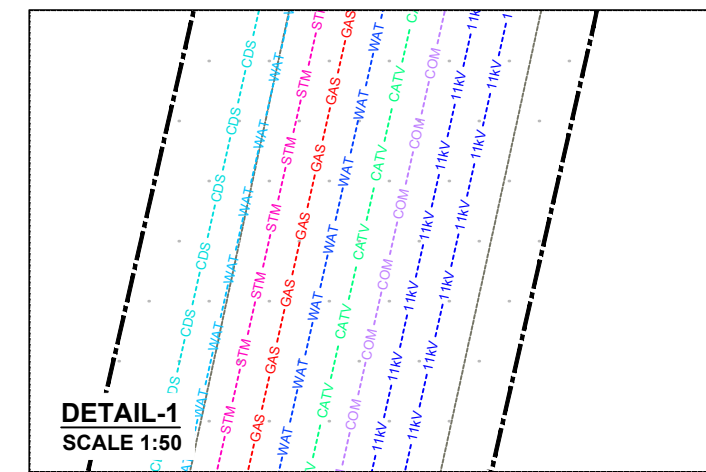

NOTES:

- UTILITY INFORMATION FROM LINESEARCH ENQUIRY REF 26757138 (30.08.22) AND CORNERSTONE REPORT REF 170438114 (30.11.23) IS DISPLAYED ON THIS PLAN.
- KIMBERLY CLARK UTILITY INFORMATION FROM KIMBERLY CLARK DRAWING C504-L-85151 ISSUE 2 DATED 10.10.12
- LOCATION OF SURVEYED UTILITY INFRASTRUCTURE TAKEN FROM DRAWING 8856_UNDERGROUND_R1 BY PREMIER SURVEYS UNDERTAKEN IN MAY 23.
- MANHOLE INVERT LEVELS (WHERE DETERMINABLE) ARE DISPLAYED ON SURVEY DRAWING 8856_UNDERGROUND_R1 BY PREMIER SURVEYS

© CROWN COPYRIGHT, ALL RIGHTS RESERVED.
2024 LICENCE NUMBER 0100031673.

KEY:


KIMBERLY CLARK UTILITIES (BURIED)

- LOW PRESSURE GAS MAIN (RECORDS)
- LOW PRESSURE GAS MAIN (SURVEYED)
- MEDIUM PRESSURE GAS MAIN (RECORDS)
- MEDIUM PRESSURE GAS MAIN (SURVEYED)
- 11kV UNDERGROUND CABLE (RECORDS)
- 11kV UNDERGROUND CABLE (SURVEYED)
- UNKNOWN ELECTRICITY CABLE (SURVEYED)
- FIRE HYDRANT MAIN (RECORDS)
- FIRE HYDRANT MAIN (SURVEYED)
- PROCESS WATER (RECORDS)
- POTABLE WATER (RECORDS)
- POTABLE WATER (SURVEYED)
- BOREHOLE WATER (RECORDS)
- BOREHOLE WATER (SURVEYED)
- STEAM (SURVEYED)
- CONDENSATE (SURVEYED)
- SURFACE WATER (RECORDS)
- SURFACE WATER (SURVEYED)
- SURFACE WATER ABOVE Ø300mm (SURVEYED)
- FIRE MAINS VALVE (RECORDS)
- UNKNOWN (SURVEYED)
- UNKNOWN PIPE (SURVEYED)
- DUCT EMPTY (SURVEYED)
- EARTHING (SURVEYED)
- GREY WATER (SURVEYED)
- MULTI-USER DUCTS (SURVEYED)
- CABLE TELEVISION (SURVEYED)
- COMMUNICATIONS (SURVEYED)
- UNIDENTIFIED GPR (SURVEYED)
- KIMBERLY CLARK SERVICE TRENCH
- KIMBERLY CLARK SERVICE TRENCH (UNCONFIRMED SERVICES)

KIMBERLY CLARK UTILITIES (OVERHEAD)

- UNKNOWN CABLE (SURVEYED)
- TELECOMS (SURVEYED)

SHEET 2 OF 2

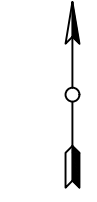

5	BM	DC	BR	2024-12-11	UPDATED UTILITIES AND REMOVED DEVELOPMENT
4	BM	CA	BS	2023-09-01	REVISION
3	BM	CA	CA	2023-09-01	CHANGED DRAWING APPROVER
2	BM	MS	BS	2023-09-01	ADDED SCALE BAR AND DELETED SHEET 2 & 3
1	BM	MS	BS	2023-09-01	ISSUED DRAWING TO THE PROJECT AND DELETED SHEET 2 & 3
ISSUE				DATE	REVISION NOTES
PURPOSE				OTHER	COORDINATES
SCALE				1:500	DATUM
LAYOUT DWG				N/A	T-LAYOUT NO.
PROJECT TITLE				NORTHFLEET GREEN HYDROGEN FACILITY	
DRAWING TITLE				EXISTING UTILITY LOCATIONS PLAN	
RES DRAWING NUMBER				05135-RES-UTI-DR-XX-001	REV
					5
THIS DRAWING IS THE PROPERTY OF RENEWABLE ENERGY SYSTEMS LIMITED AND NO REPRODUCTION MAY BE MADE IN WHOLE OR IN PART WITHOUT PERMISSION					
res				BEAUFORT COURT, EGG FARM LANE, KNOWS LANGLEY, HERTS WD4 8LR, UK TEL: +44 (0) 1923 290200 WWW.RES-GROUP.COM	