



© This drawing is protected by copyright and must not be copied or reproduced without the written consent of Penfold Project Services

MATERIALS


FLAT ROOF
SINGLE PLY MEMBRANE

WALLS
PAINTED RENDER TO MATCH MAIN DWELLING

WINDOWS & DOORS
COLOURED uPVC OR ALUMINIUM TO MATCH EXISTING

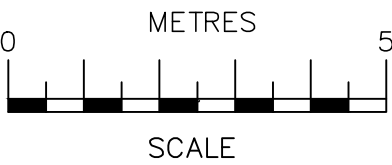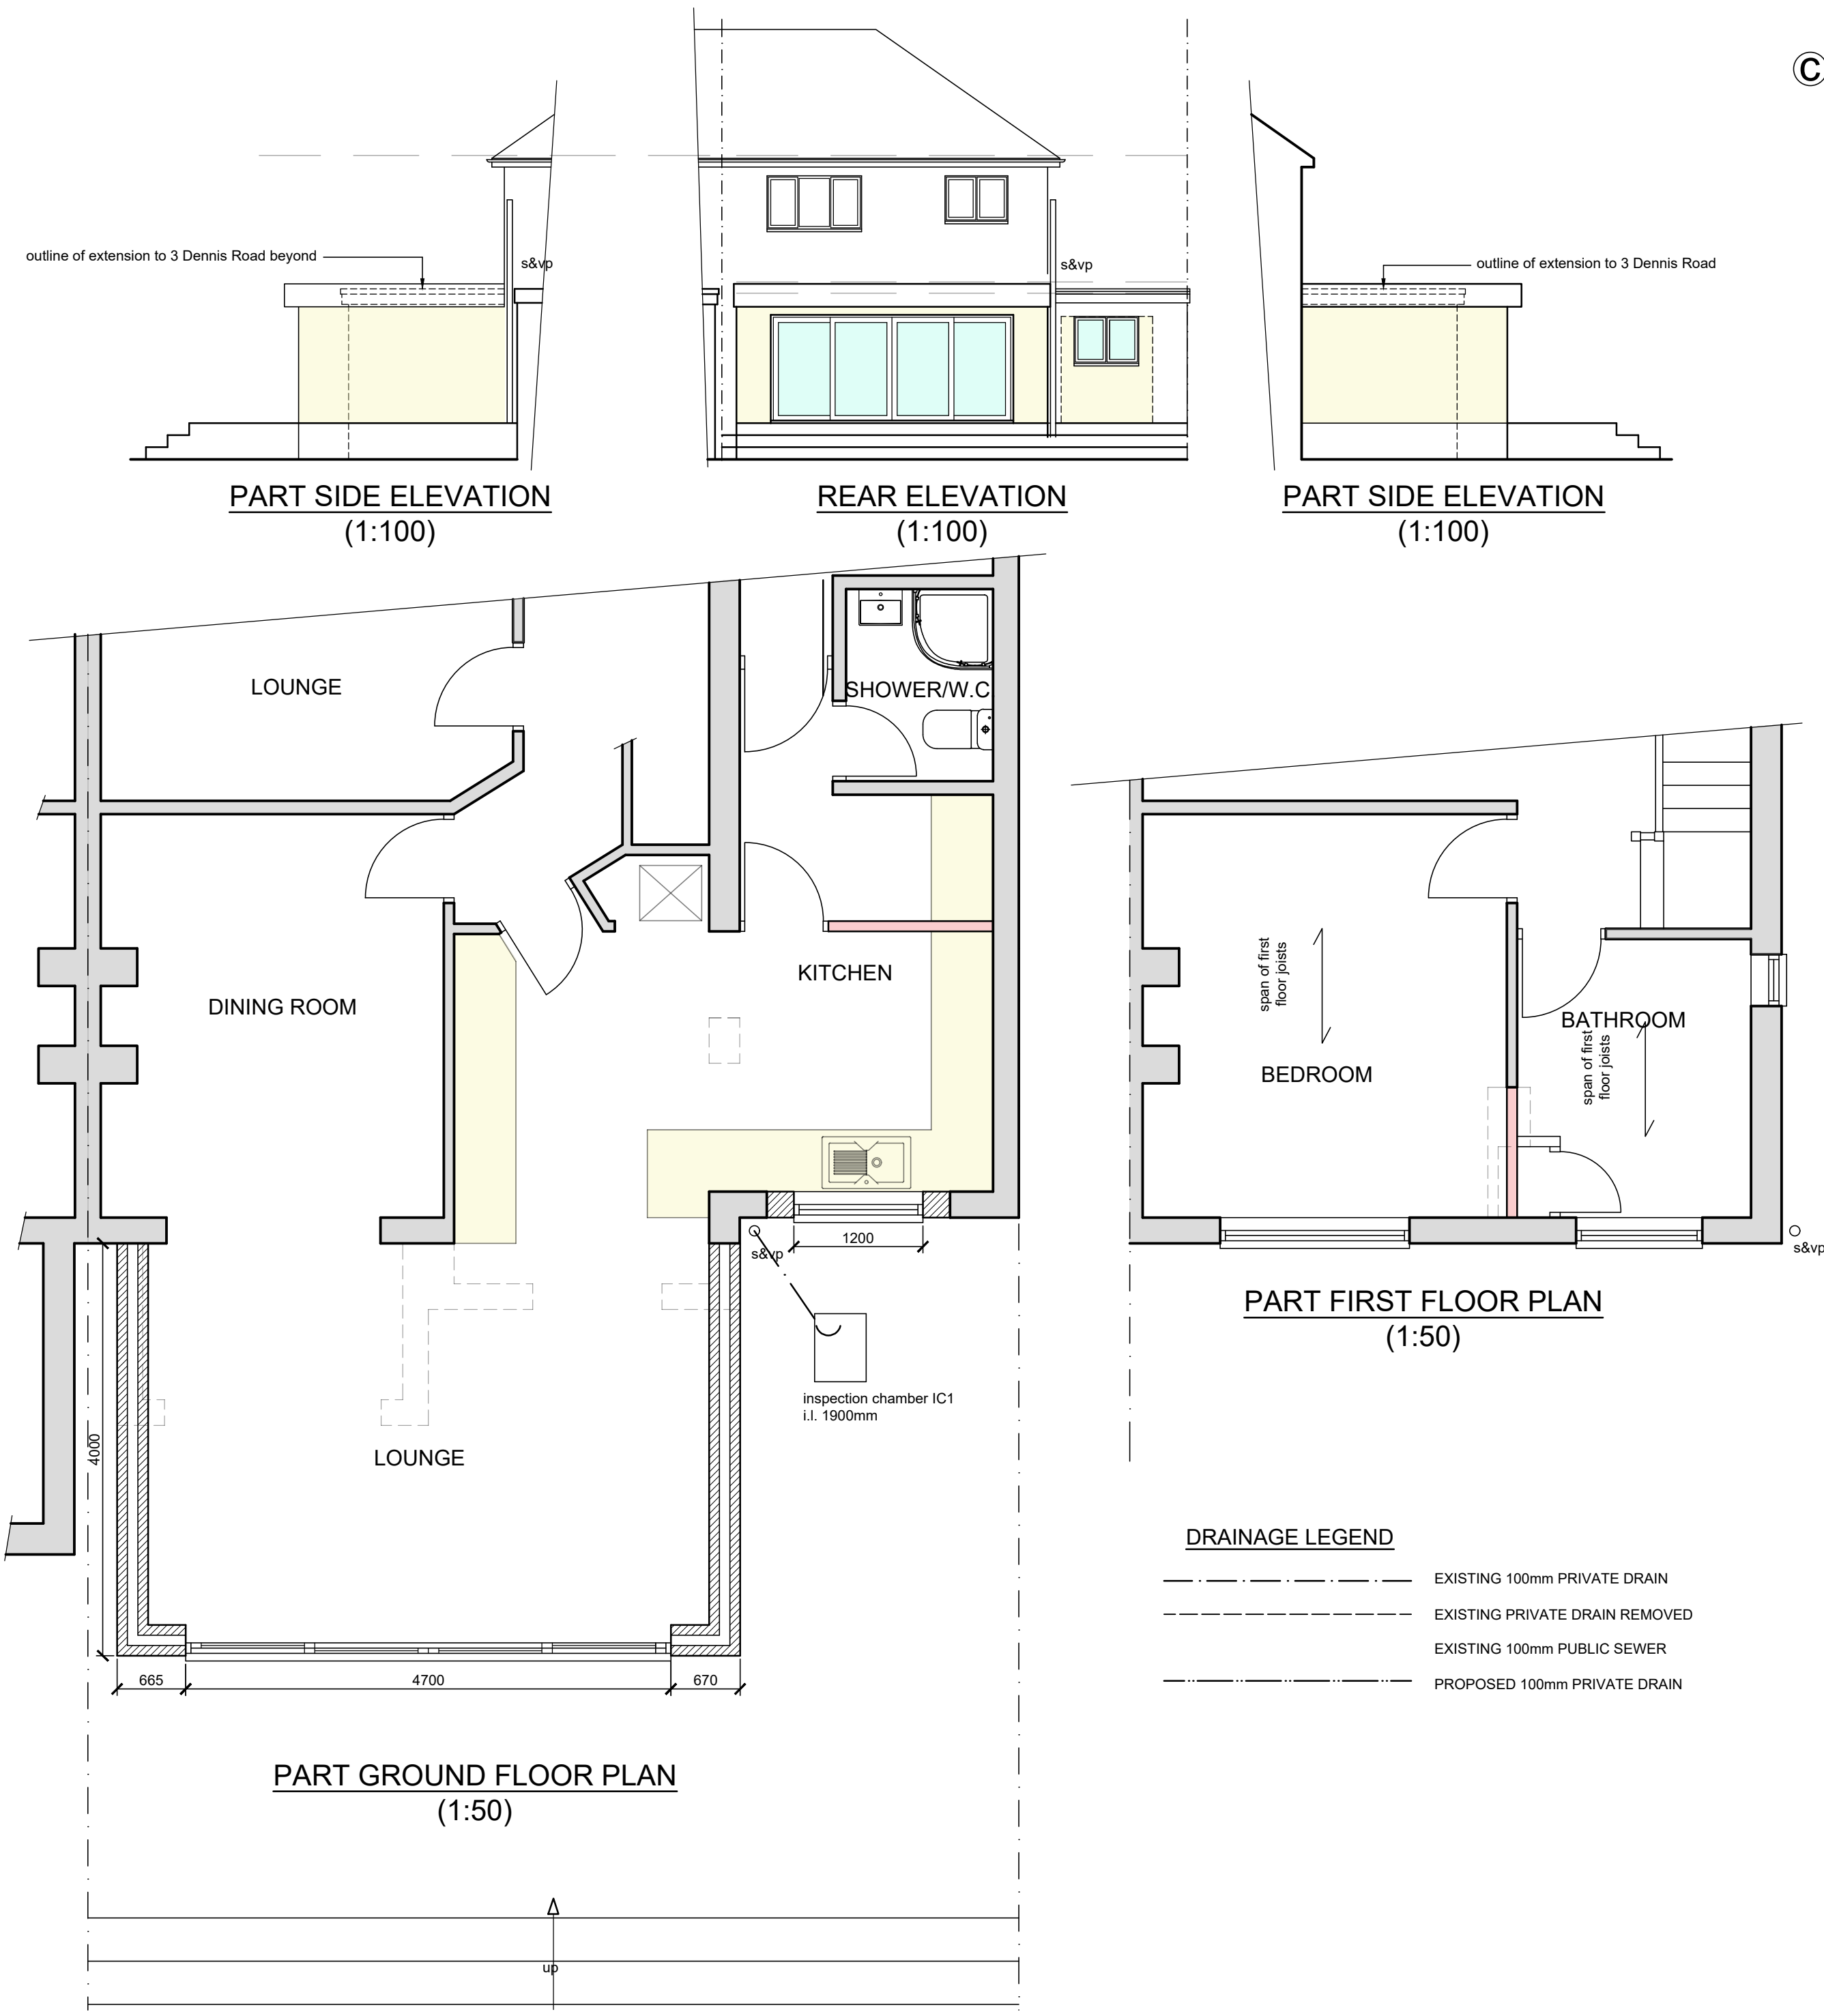

SCALE BAR @ 1:100

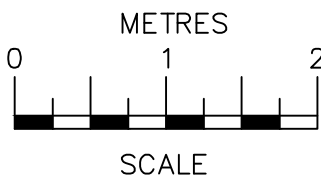

SCALE BAR @ 1:50

Date	No	Revision
Penfold Project Services		
Epmarket, Wrotham Road, Meopham, Kent, DA13 0JH Telephone: 01474 816690 e-mail: apenfold448@btinternet.com		
Job Title:	15 DENNIS ROAD GRAVESEND KENT DA11 7NN	
Dwg Title:	PLANS & ELEVATIONS AS PROPOSED	
Scale:	1:50 & 1:100 @ A2	
Dwg No.:	02	
Date:	May 2023	