


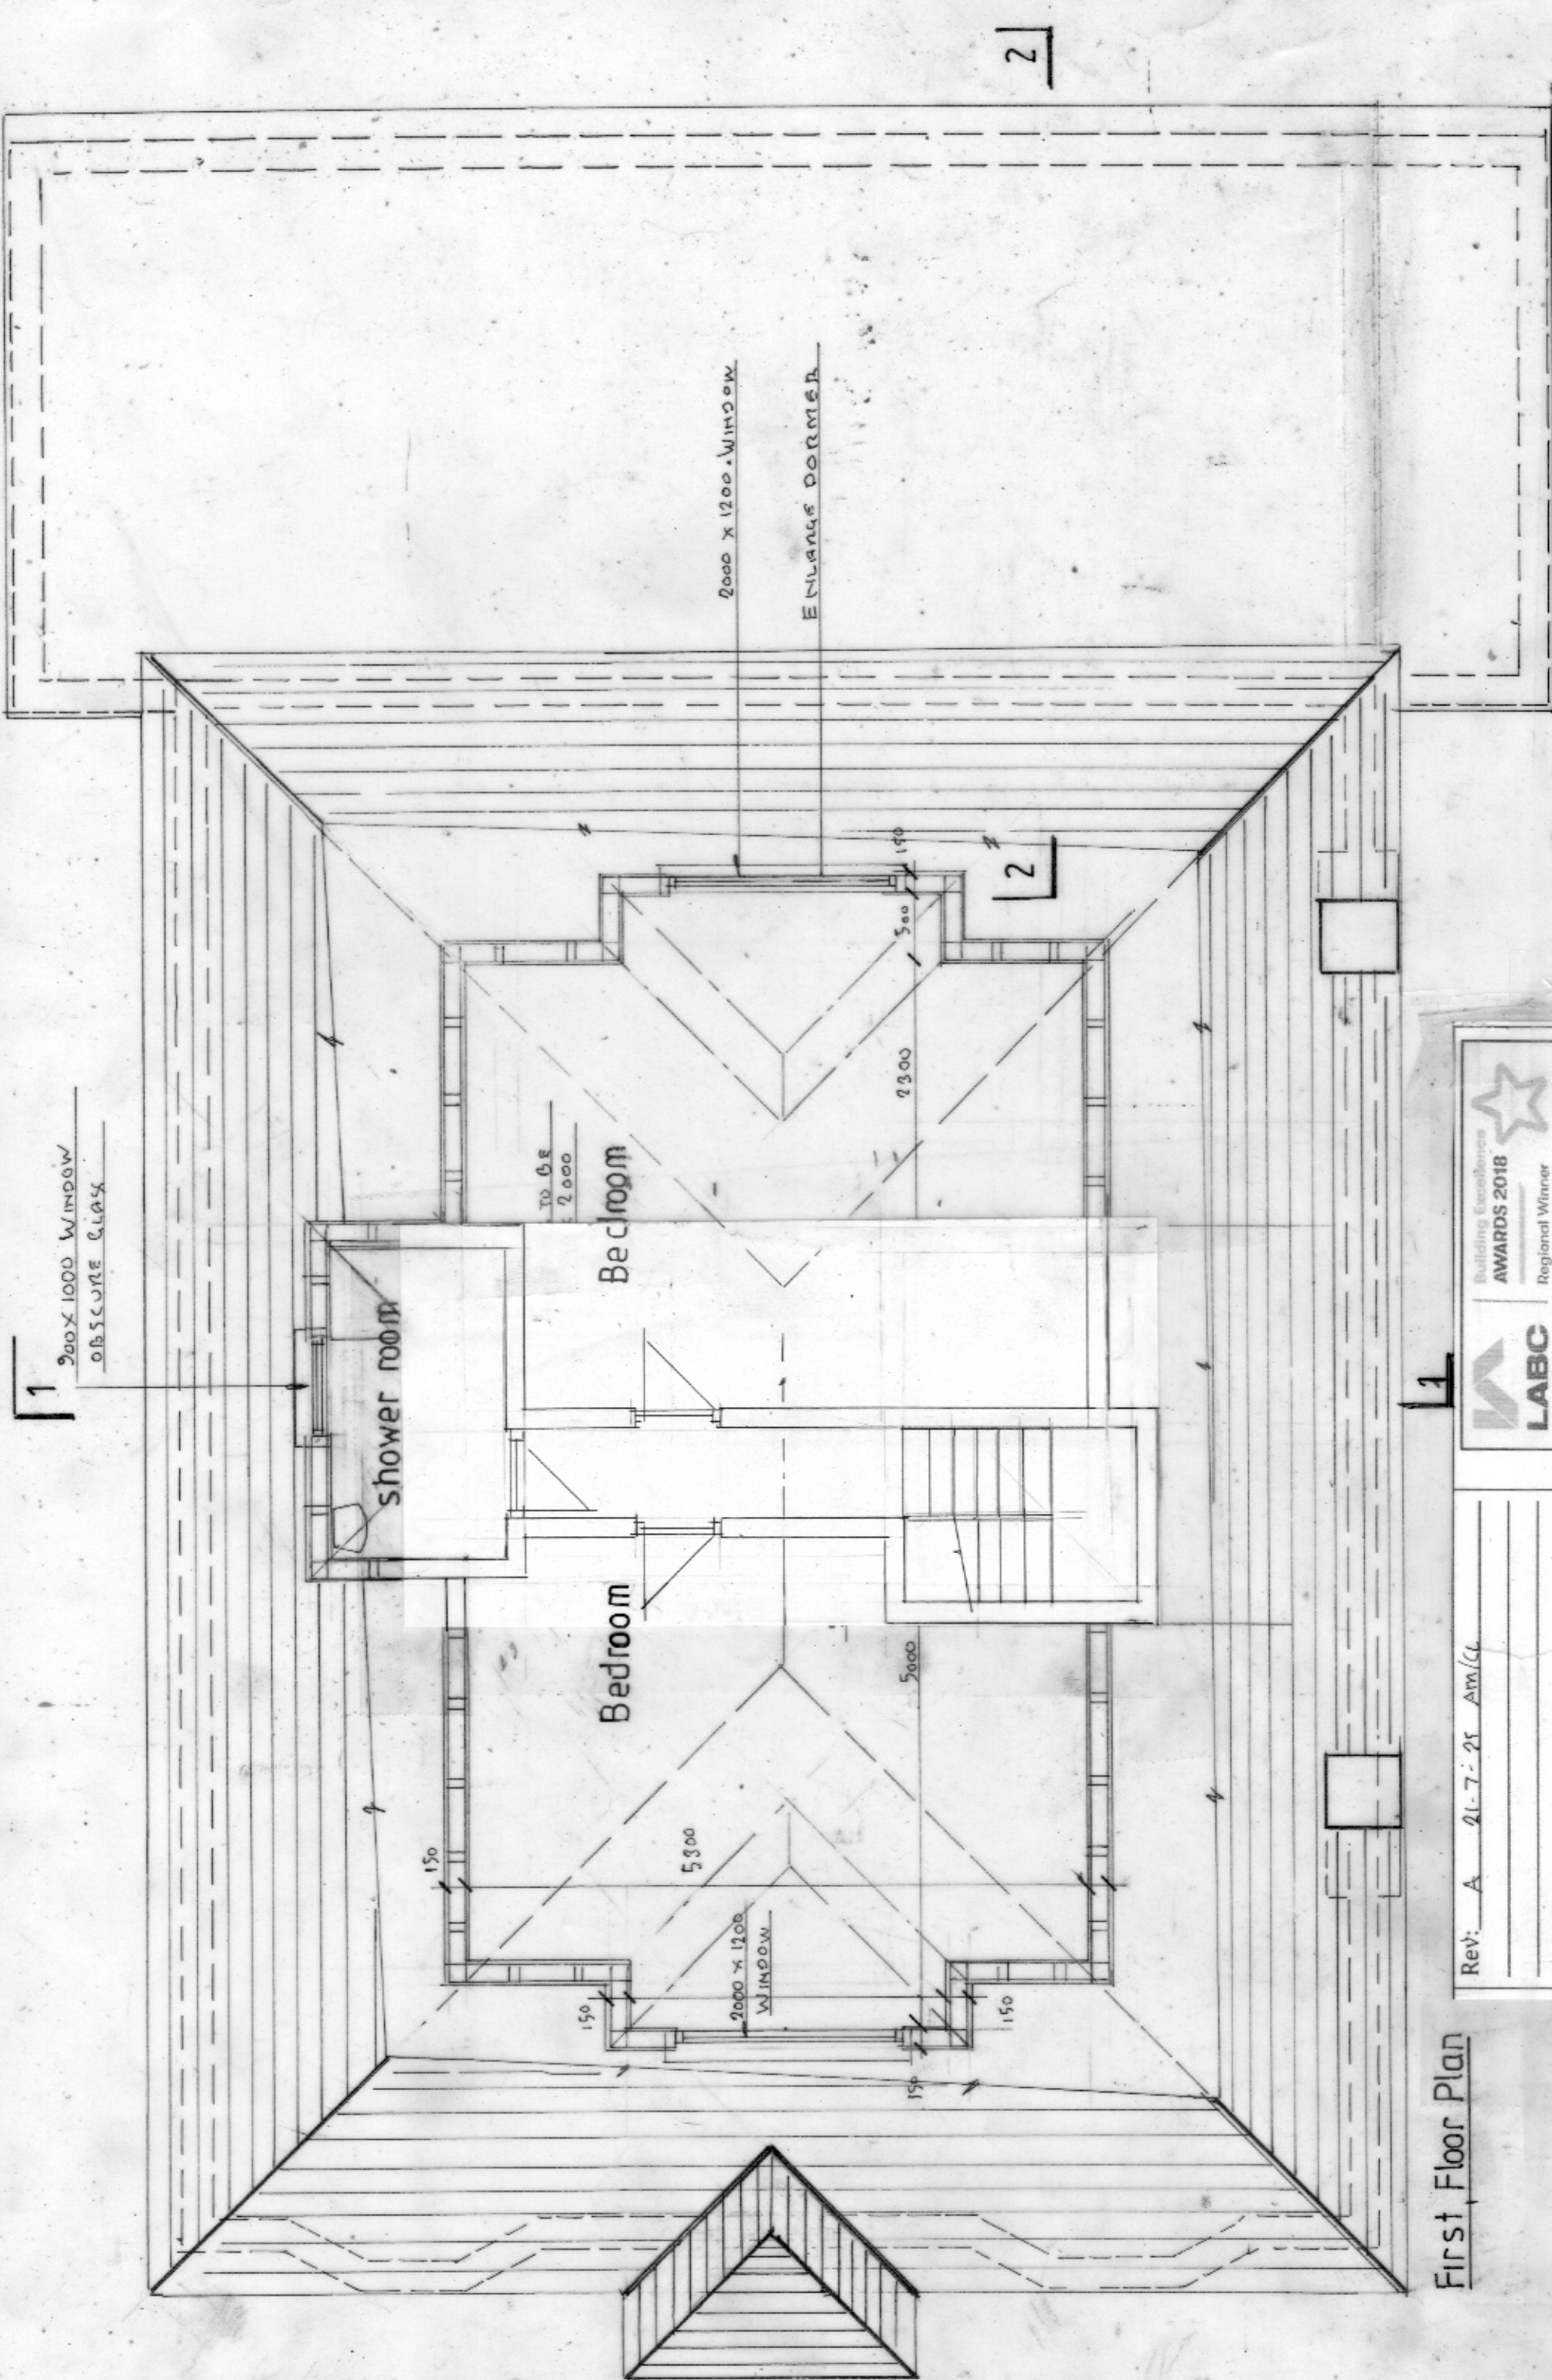

First Floor Plan

Rev: A 21-7-21 AM/CL

