


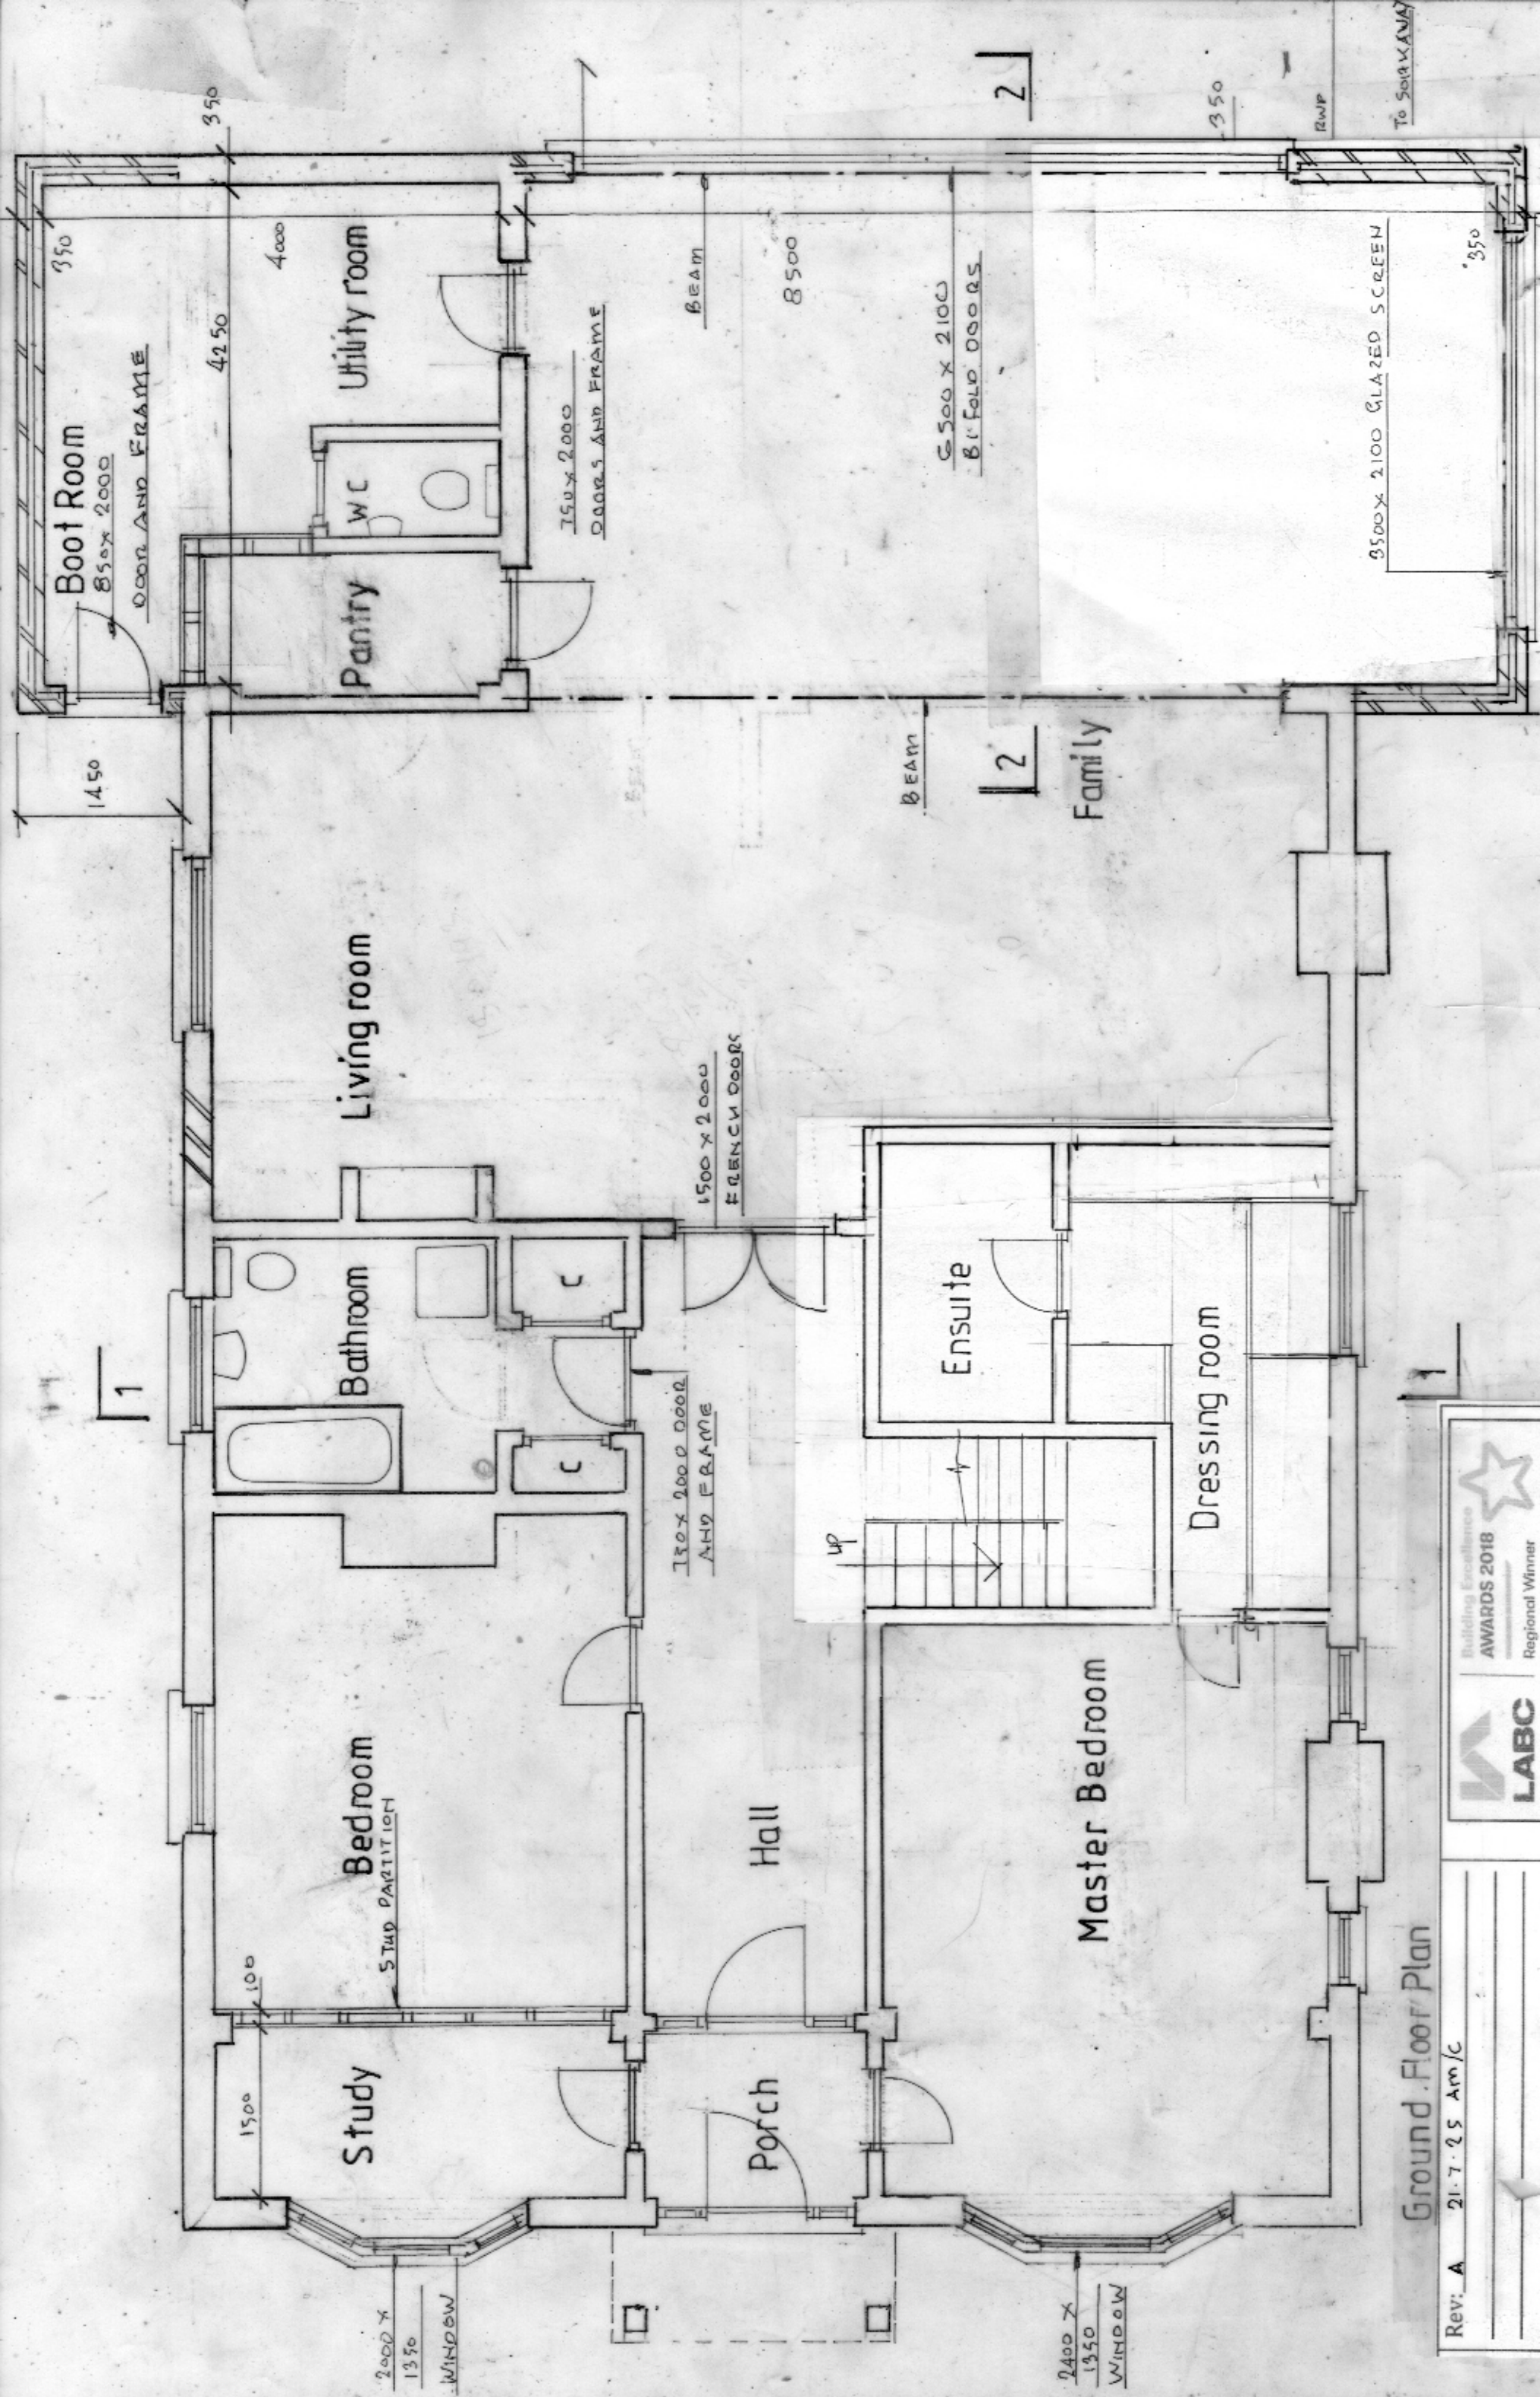


Ground Floor Plan

Rev: A 21.7.25 Am/c



**WESTLEIGH DESIGN**

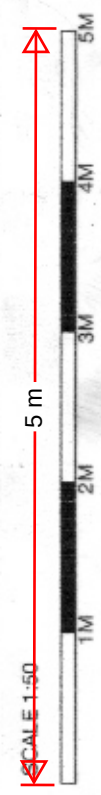

PROPOSED SINGLE STOREY SIDE AND REAR EXTENSIONS AND INTERNAL ALTERATIONS  
 MR B JENNINGS TE-KOANGA SOLE STREET DA12 3AX  
 1:50 @ A3 020625/5 OF 9 57M<sup>2</sup> PROPOSED GROUND FLOOR PLAN